




North



East

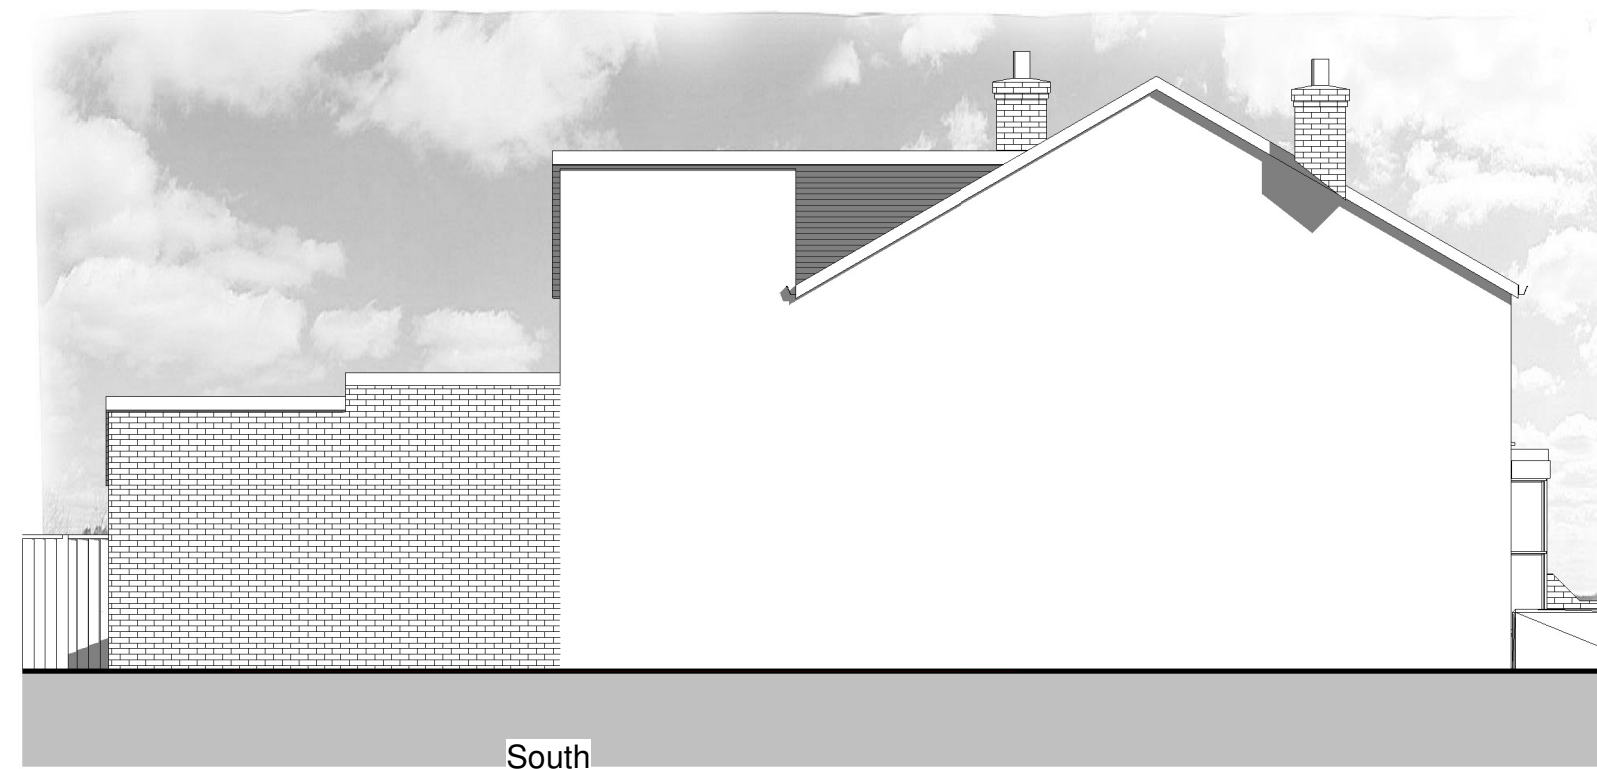

South



West


NOTES:

All dimensions to be checked on site and any discrepancy notified to The Consultant. Written dimensions are to be used in preference to scaled dimensions.

This drawing is the property of The Consultant and must not be reproduced, in part or whole, or deviated from, without their permission.

It is essential that prior to commencement and during construction works, the contractor reviews the drawings and specification and discusses with the practice any inconsistencies, anomalies, non-industry standard features or other concerns.


For both pricing and construction purposes Structural, Mechanical and Electrical Engineers designs, calculations and sizes etc are to take preference over the layout drawings. Any discrepancies are to be brought to the immediate attention of The Consultant.

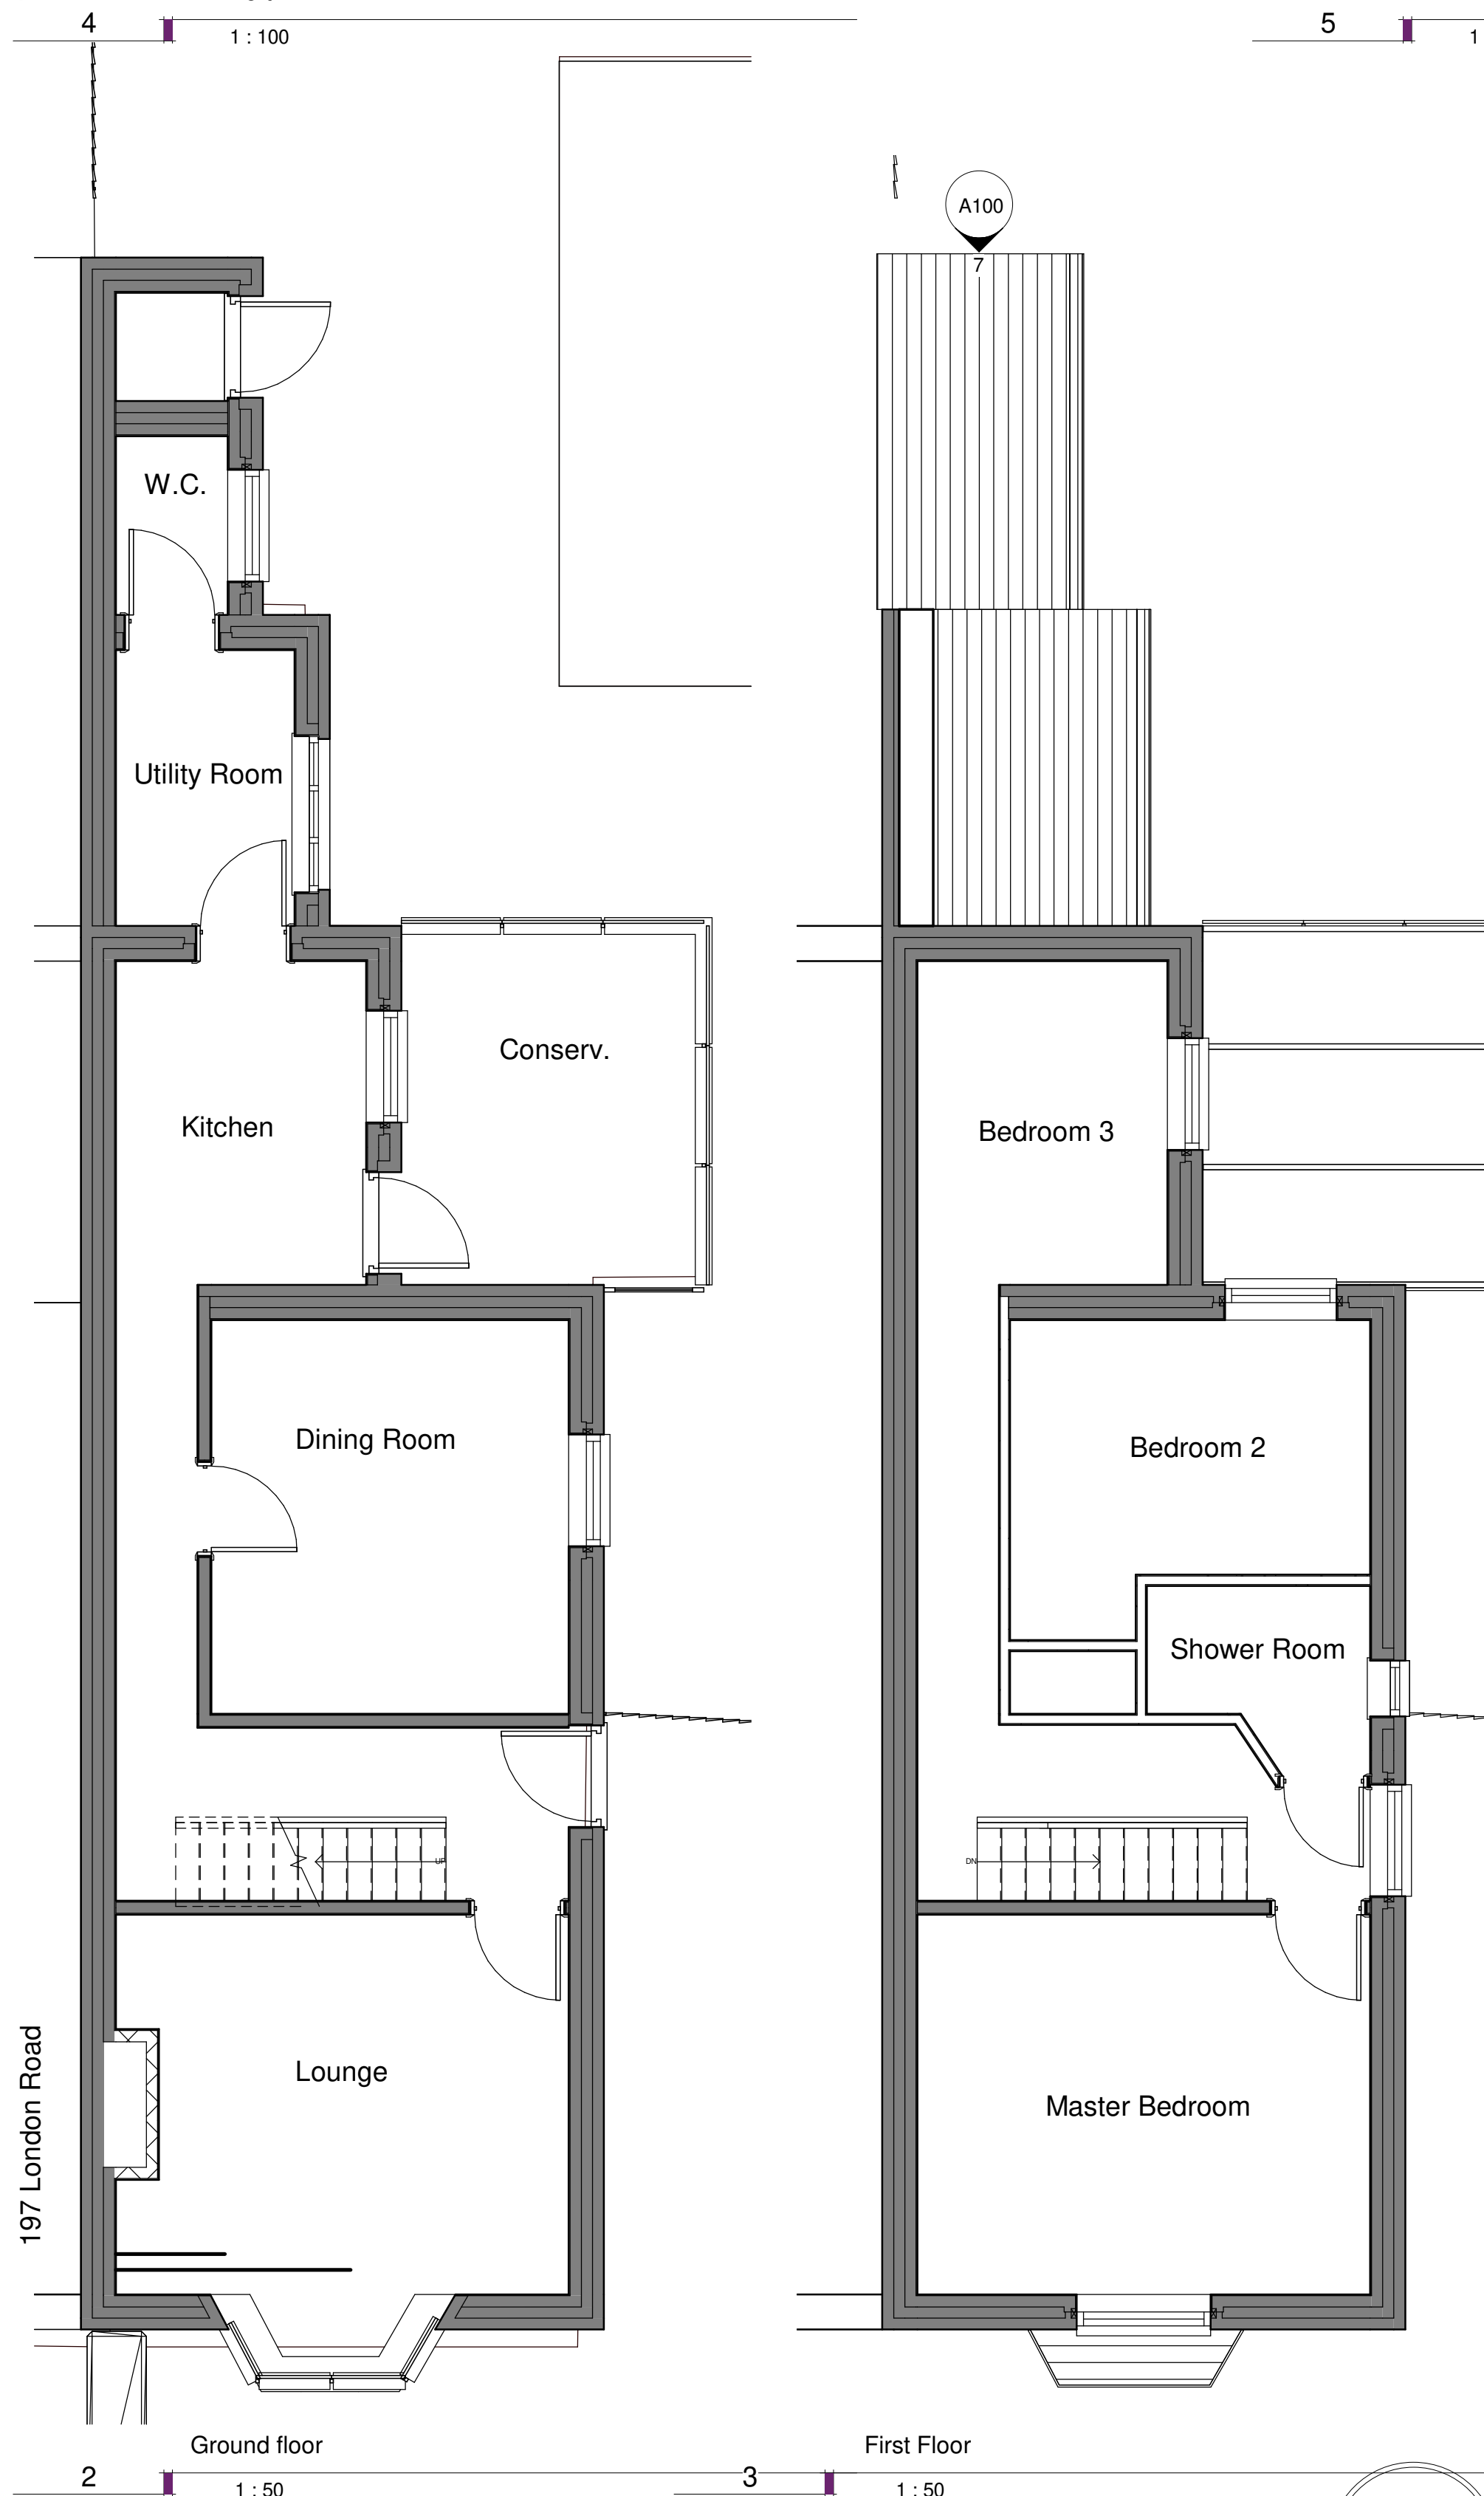


North West Aerial



North East Elevation

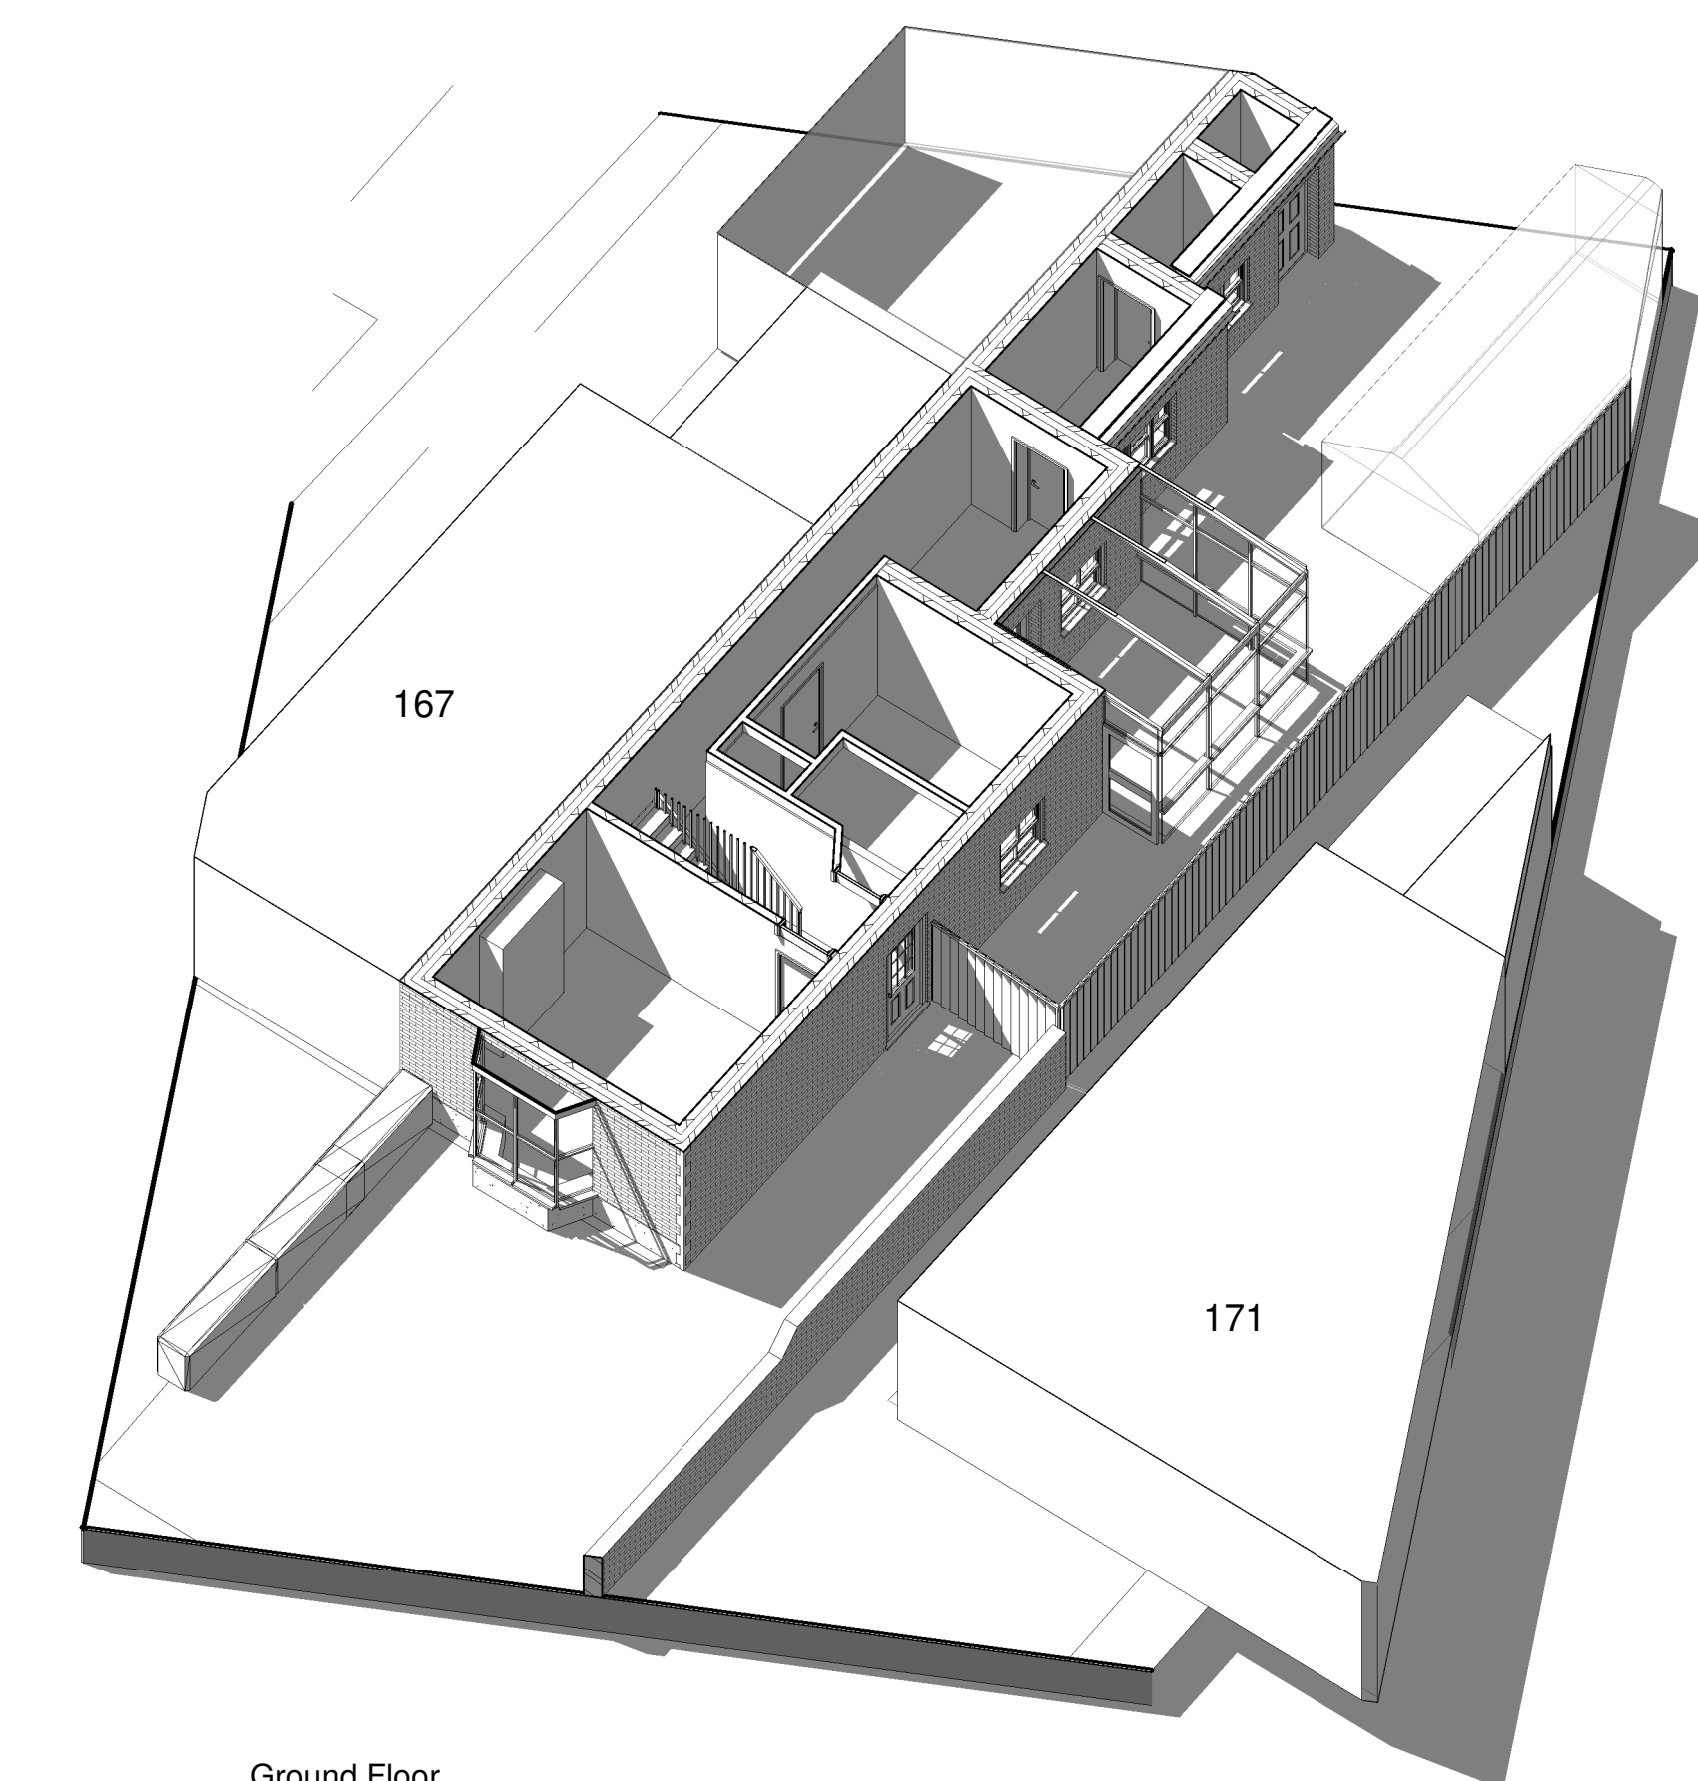


Ground Floor Cut

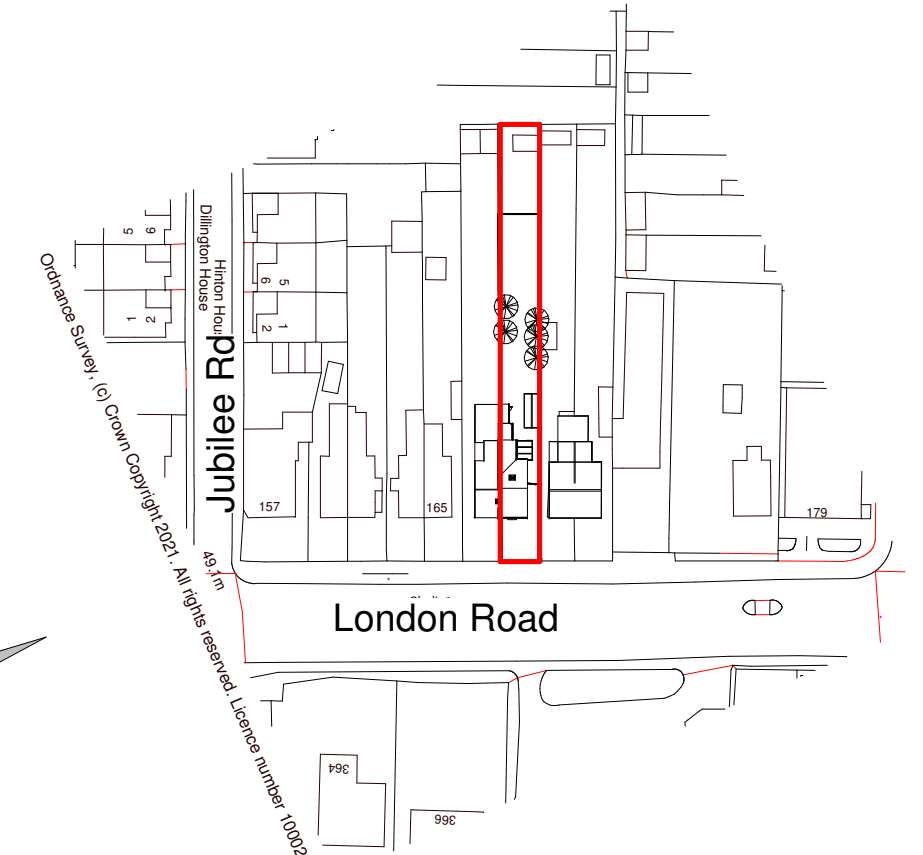

Location Plan

OS Licence Number 100022432

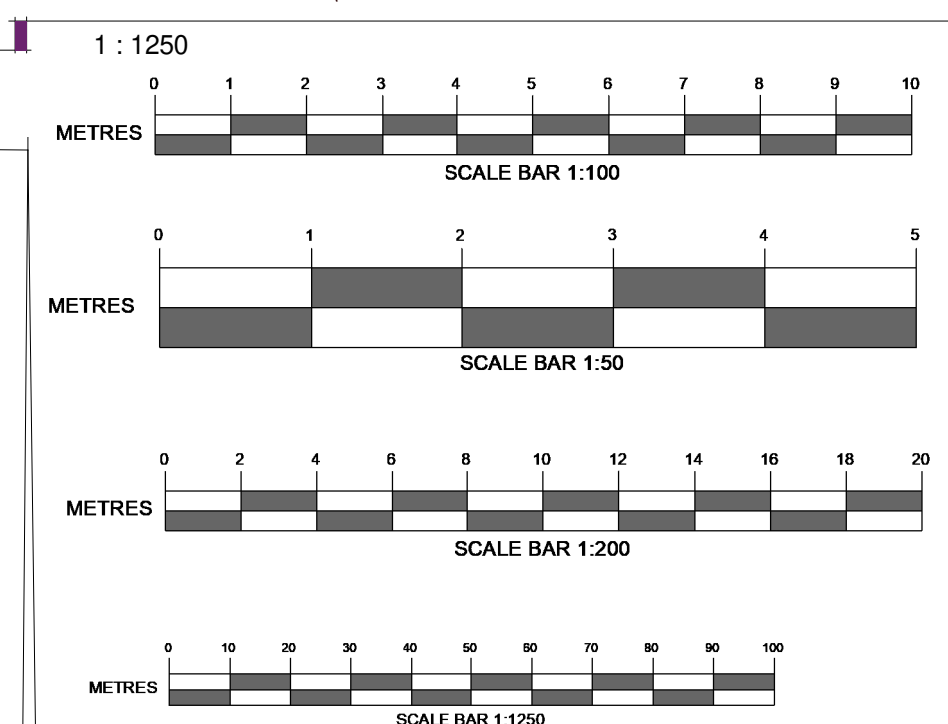

AMENDMENTS	DATE

CLIENT
Annie Wesley
169 London Road
Waterlooville
Hampshire
PO7 7RJ

PROJECT
169 London Road
Waterlooville
Hampshire
PO7 7RJ

DRAWING TITLE
Existing Plans & Elevations

DATE
25/01/2021

SCALE
As indicated

DRAWING No.
21.005.SP 01B1

REVISION

