


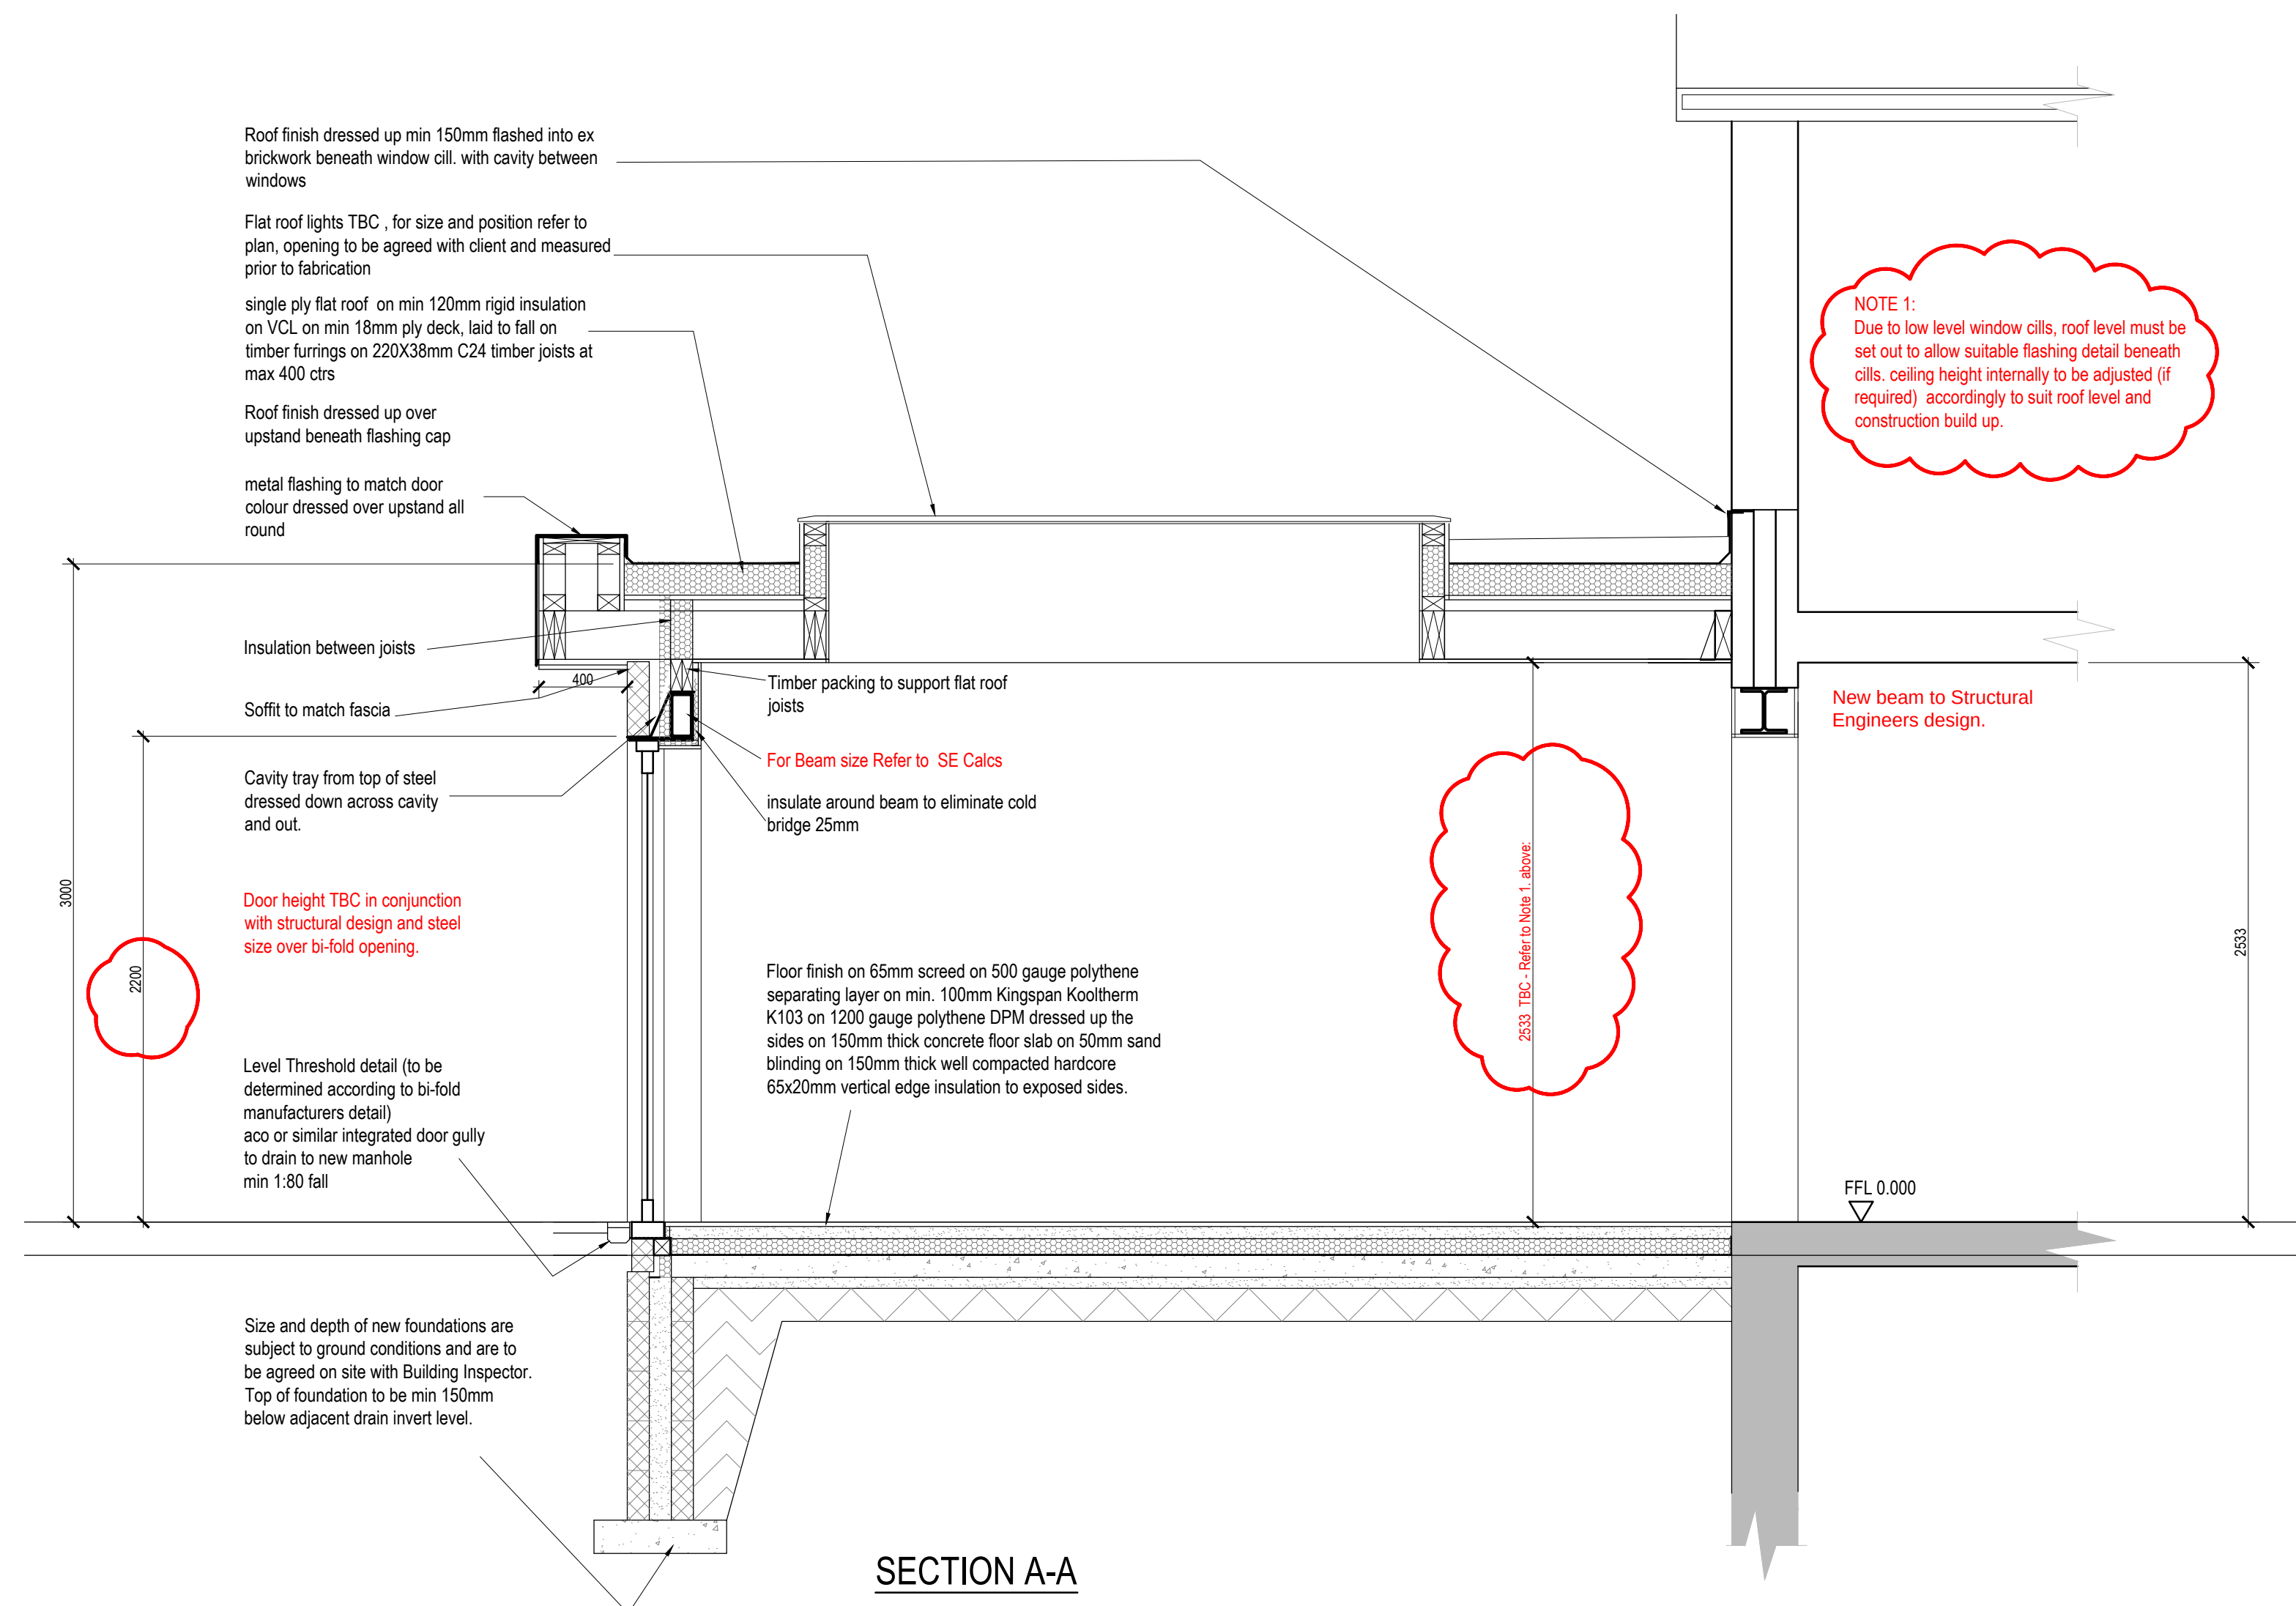


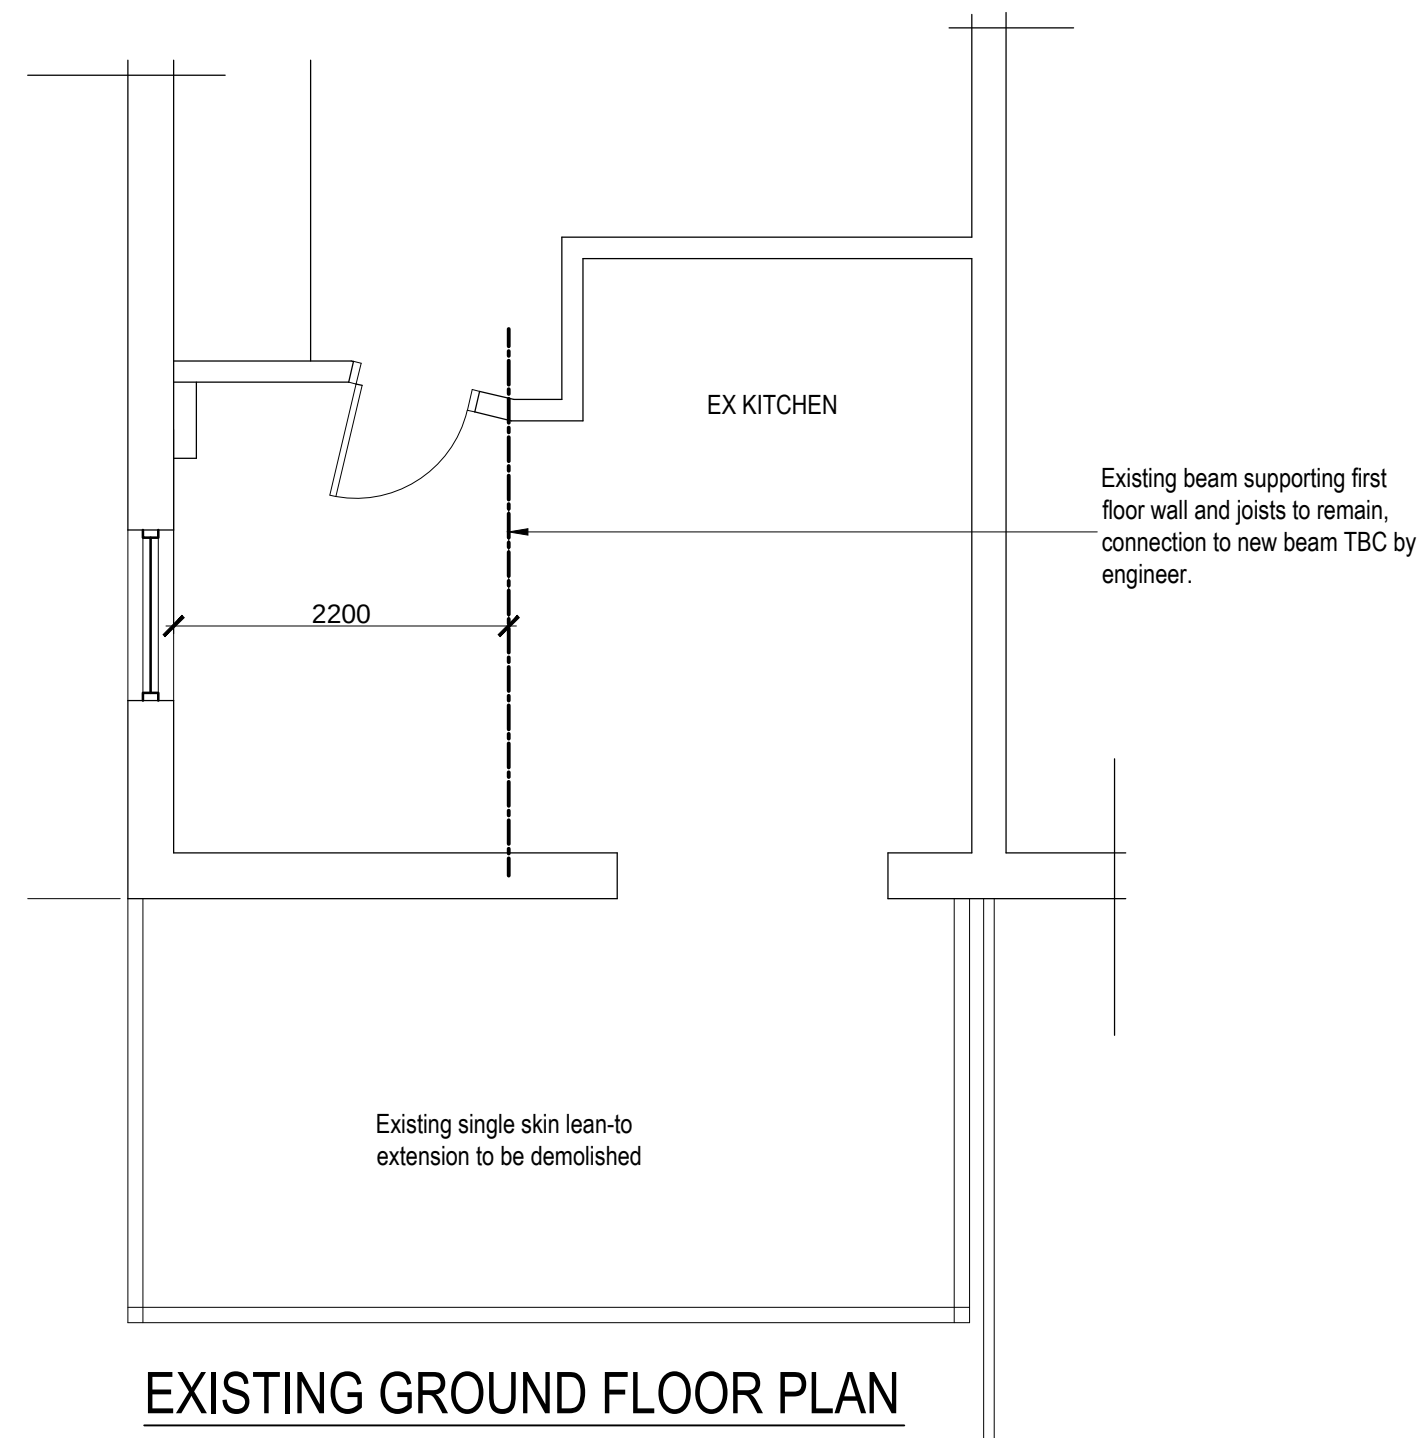


Location Plan
1:1250
Licence No: 100047474
06:51:23 09/03/2021

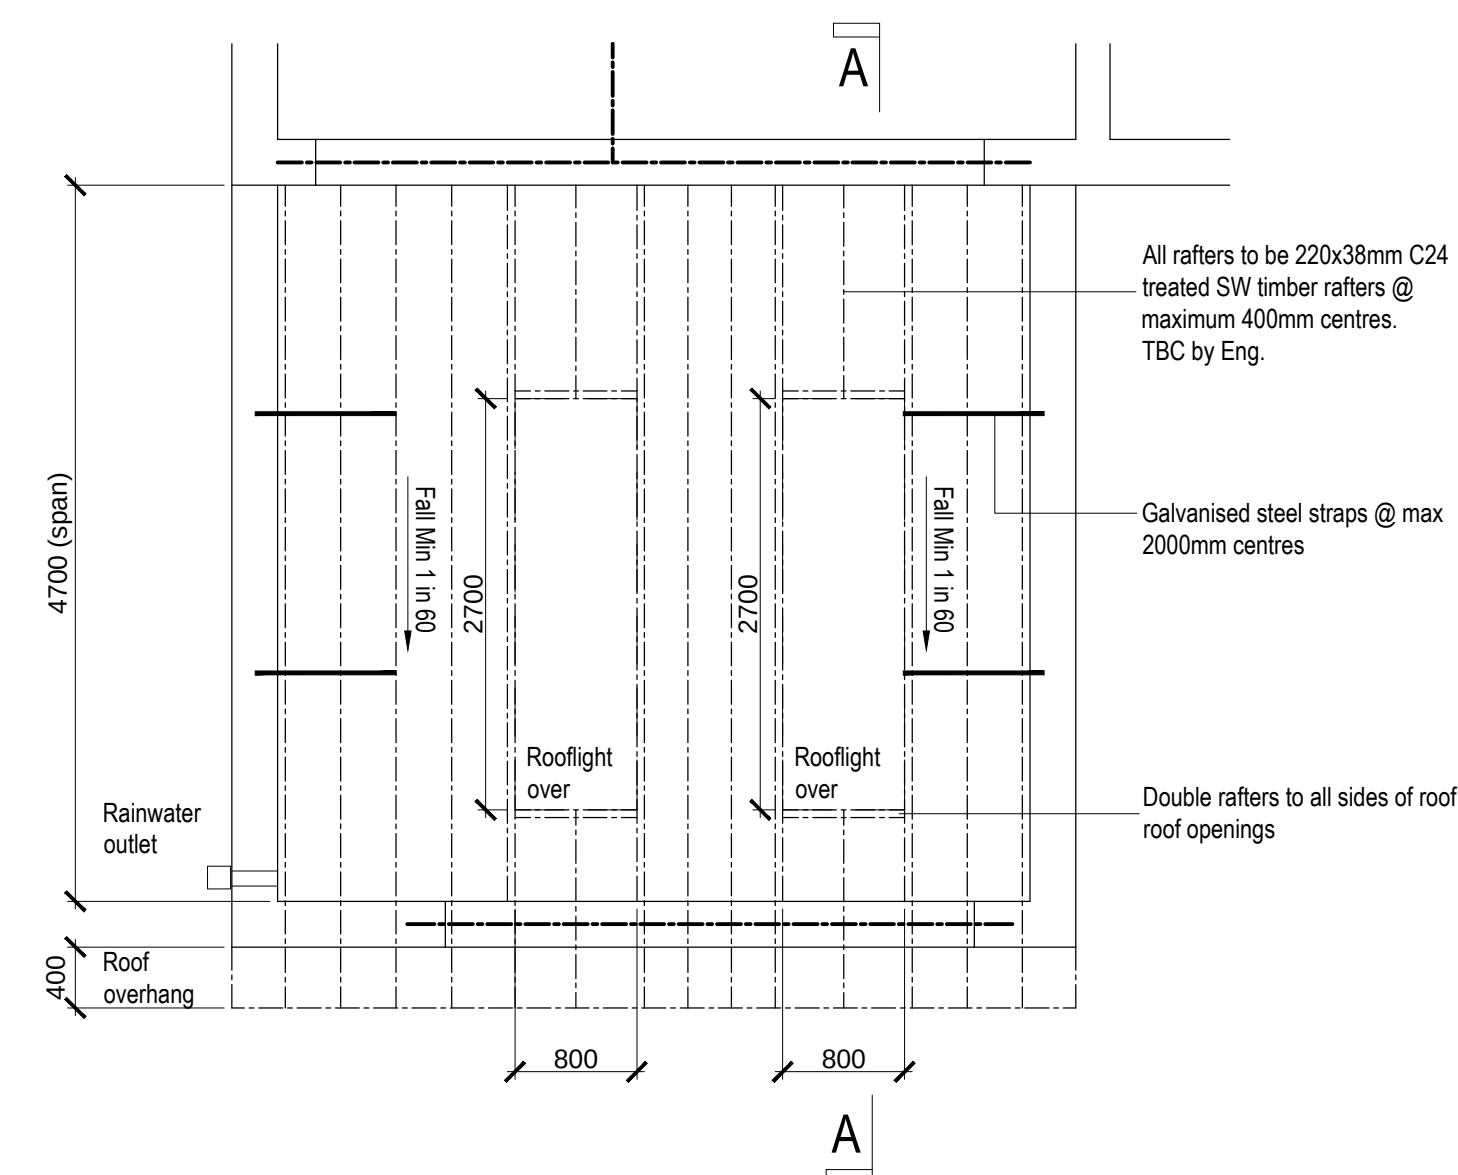


PROPOSED RAFTER LAYOUT

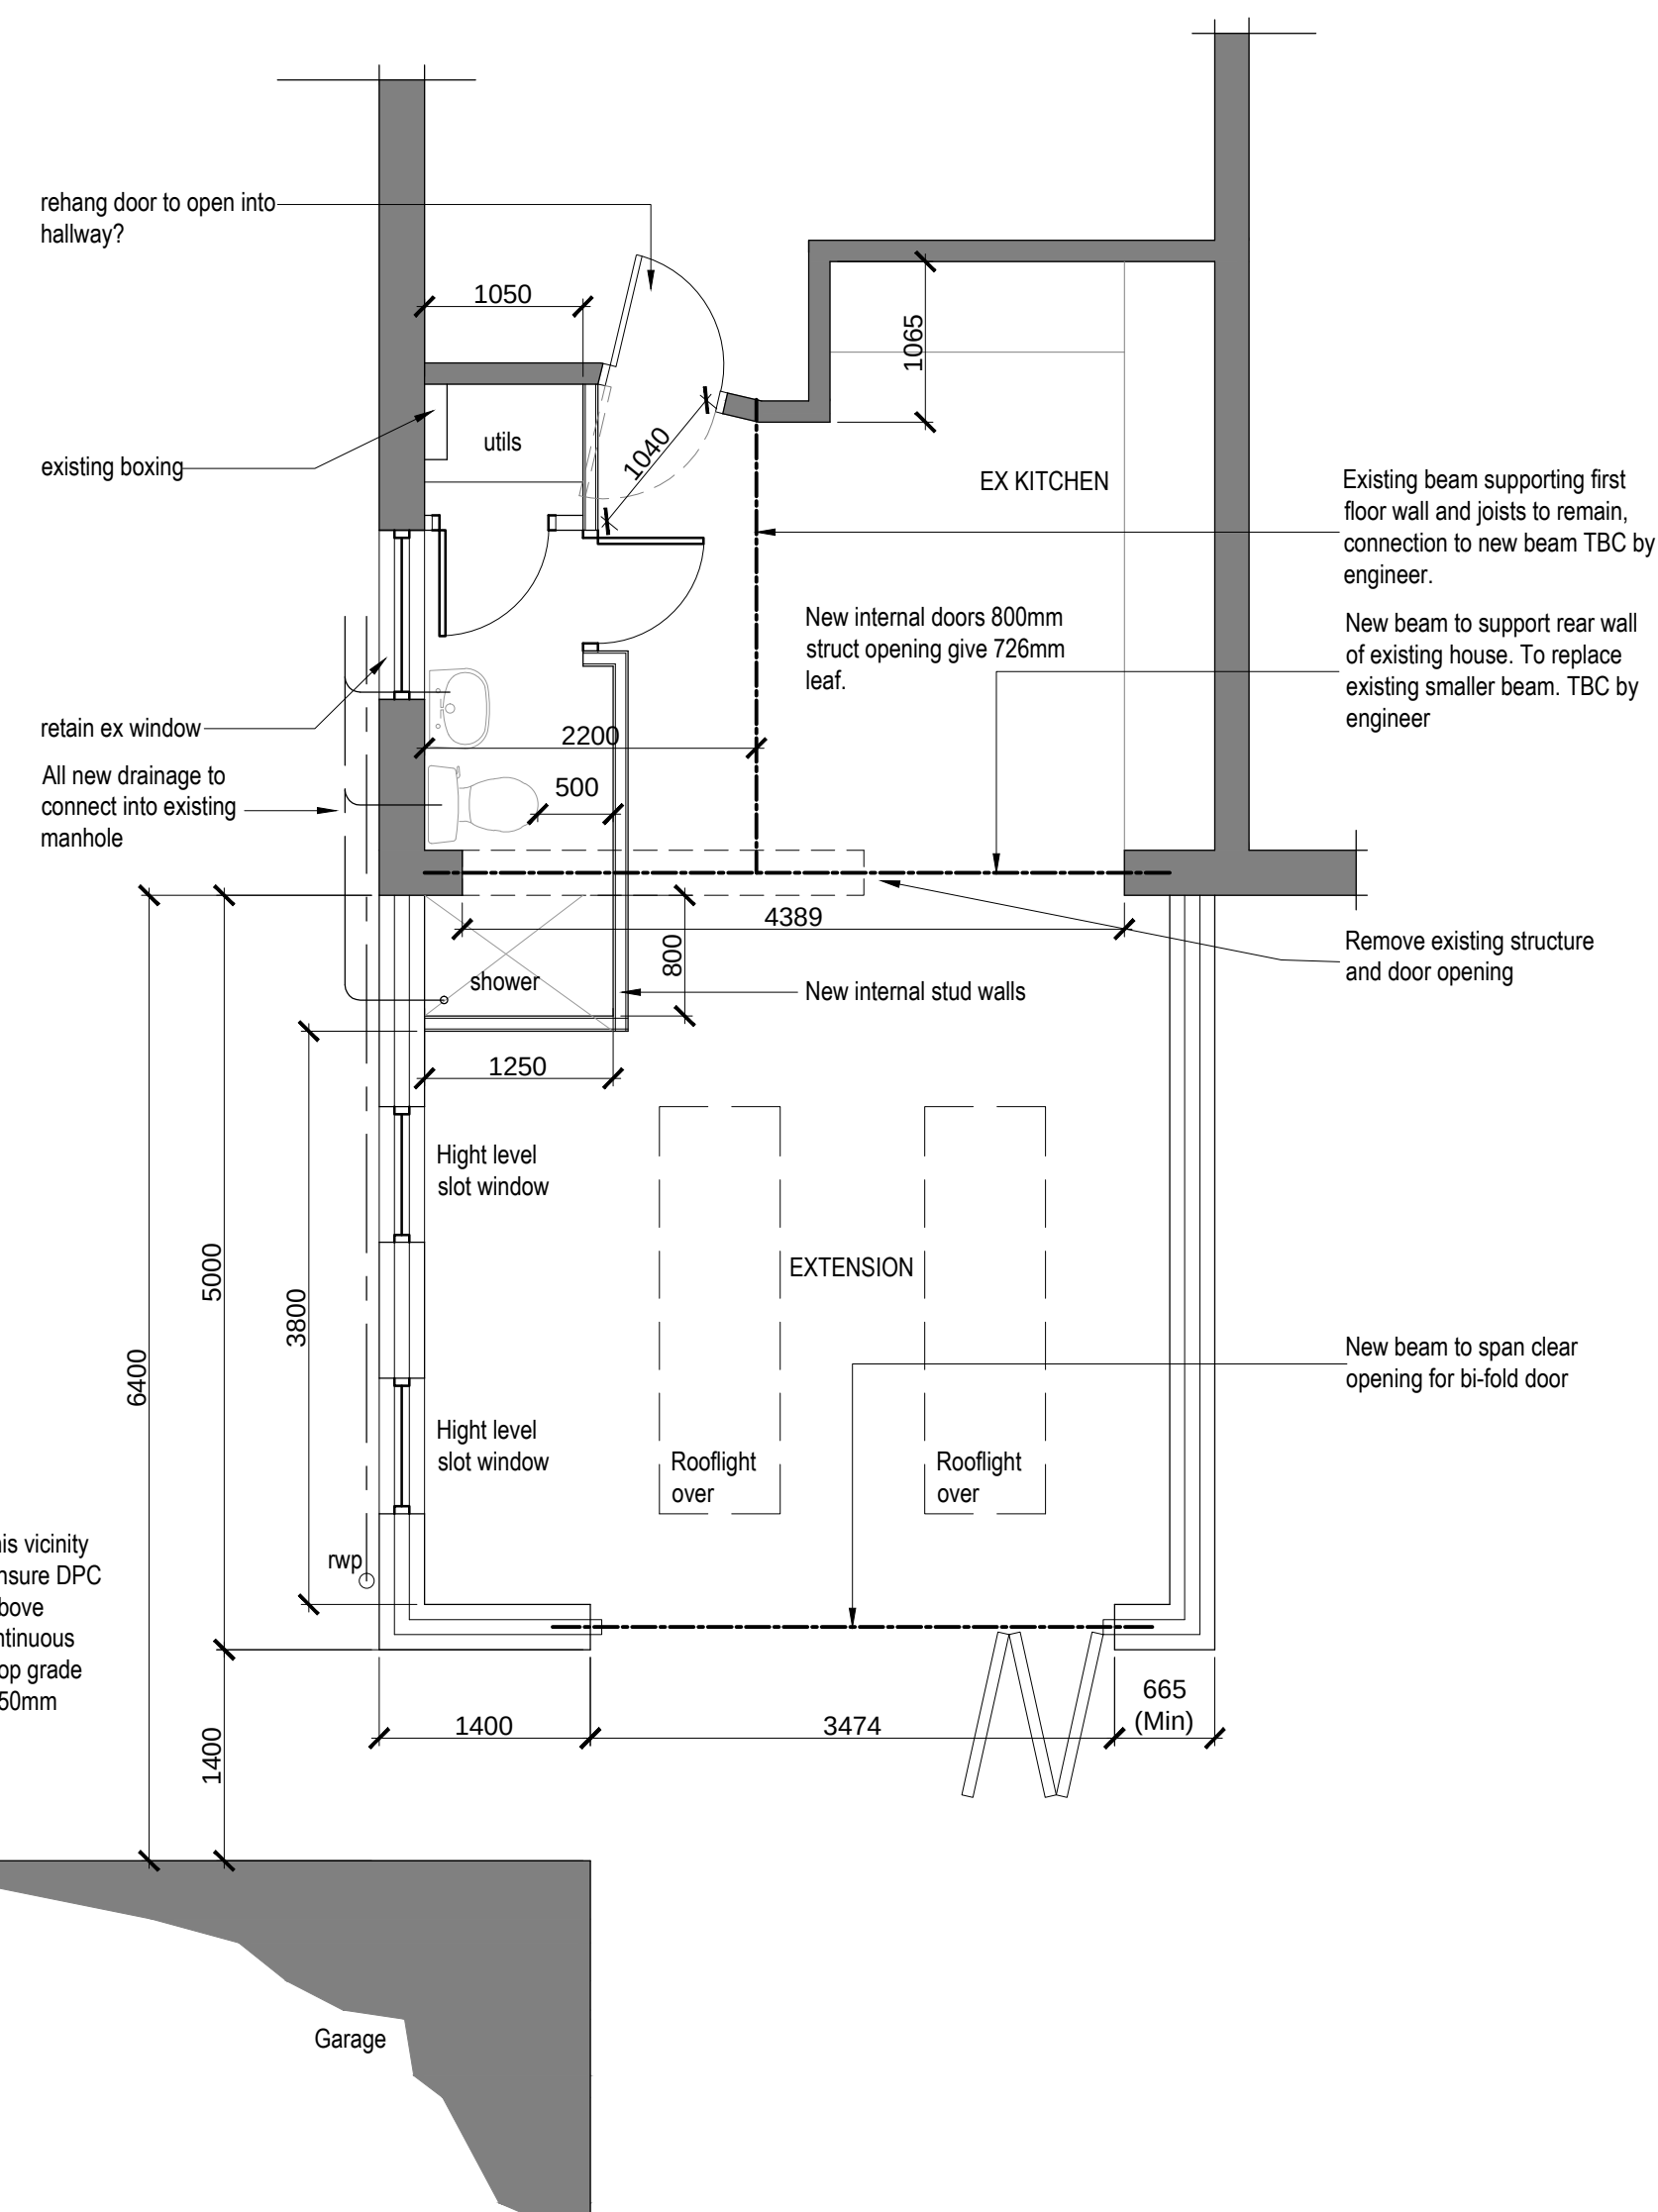

EXISTING REAR ELEVATION

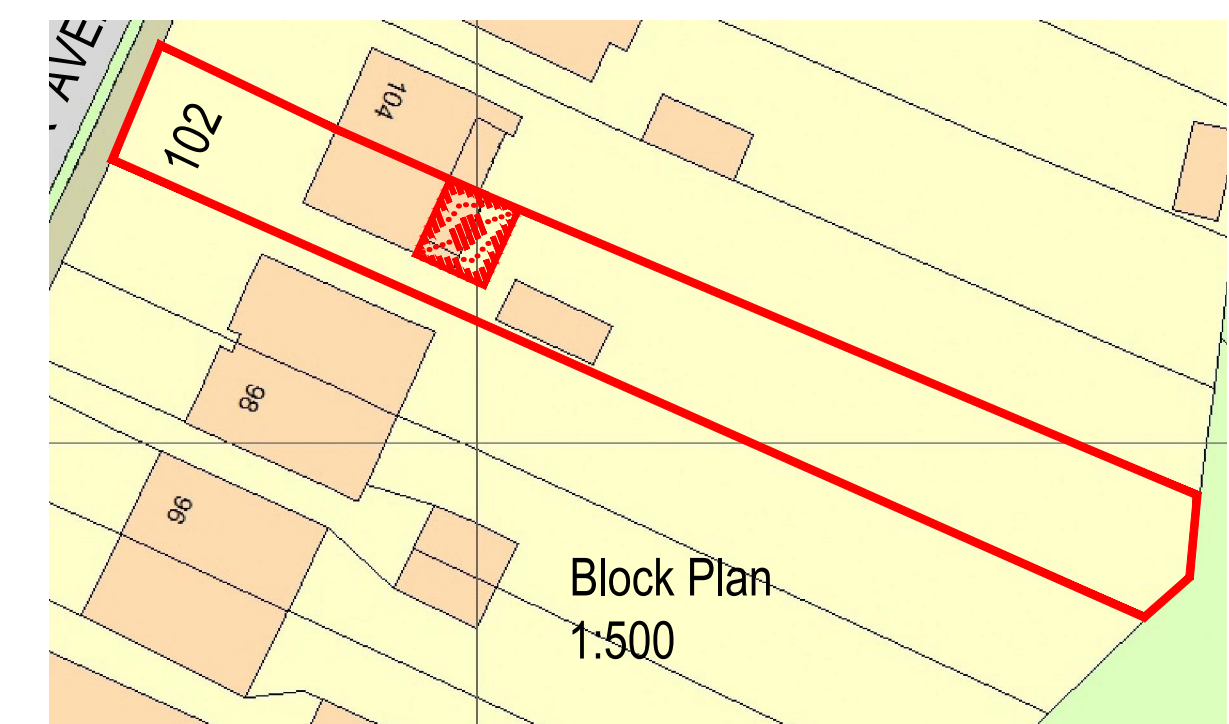

Rev A - Eaves height revised 18.03.21

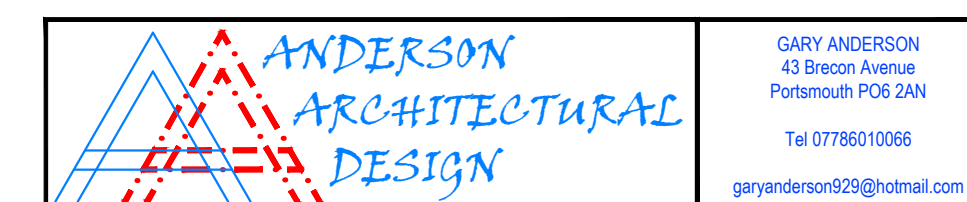

Client: MR & MRS Dobson		
Project title: 102 PARK AVENUE WIDLEY PORTSMOUTH PO7 5DP SINGLE STOREY REAR EXTENSION		
Drawing Title: EXISTING & PROPOSED PLANS, SECTION AND ELEVATION.		
JOB No. PA-21/03/001	SCALE 1:50 + 1:25	REV A