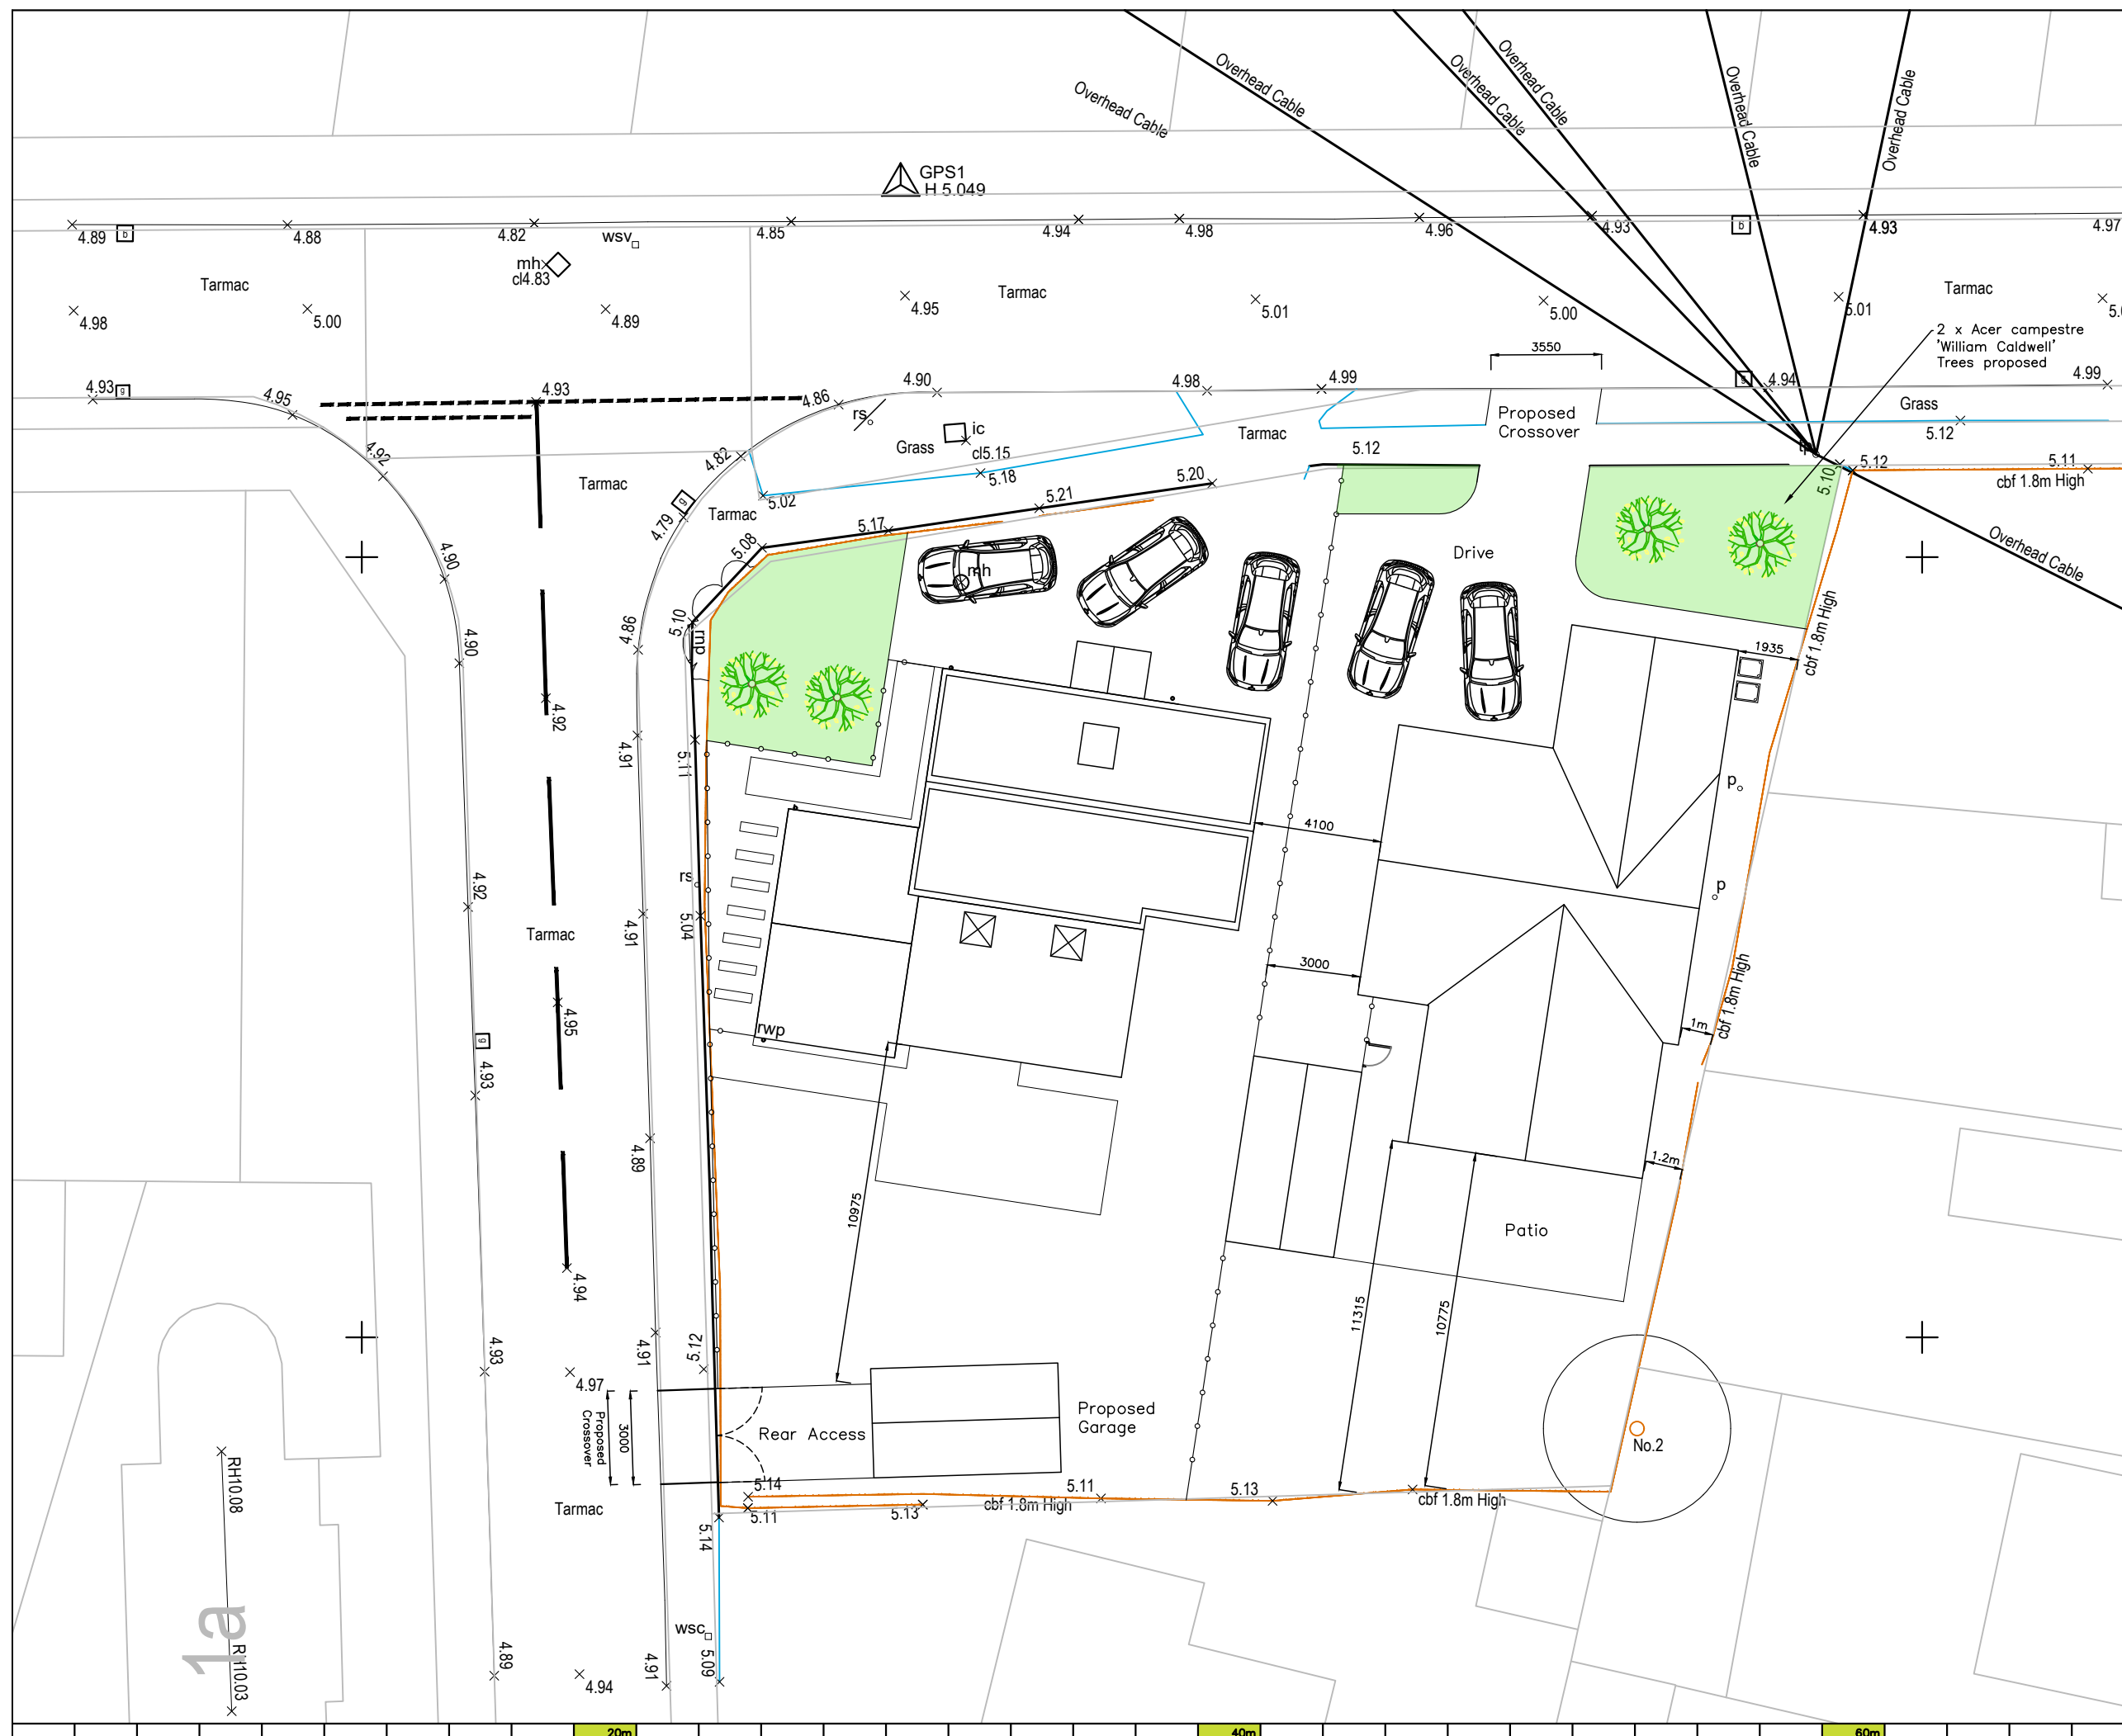


J. Brotherton & Partners
Land Surveyors & Engineers

'Firdown' 113 Frogmore Lane
Waterlooville, Hampshire PO8 9RD

Tel: 023 9259 1979
Email: enquiries@jbsurveys.co.uk
Web: www.jbsurveys.co.uk

Client	Ray Tricker
Drawing Title	Topographic Land Survey
Location	5 Ramsey Road, Hayling Island

The grid and datum for this survey is based on the Ordinance Survey grid OSGB36, site centered on control station GPS1 with a scale factor of 1.00

LEVELS BASED ON	OSGB36	Surveyor:-	SB	Assistant:-	TC
GRID BASED ON	OSGB36	Drawn By:-	SB	Checked by:-	JB

Drawing & CAD Ref. 5 Ramsey Road	REVISIONS
-------------------------------------	-----------

	Date 11th July 2022	MEMBERS OF
--	------------------------	------------

Removal of this block also removes all warranties
This drawing has been created for use at a scale of 1:200
All critical dimensions, positions and levels to be checked on site

[illegible]

“

GAD

(4)



Critchley Architecture And Design Ltd.

Contact: 02392 474 919 | info@caad.online

doi:10.1017/S0022292412001619

PROPOSED
SITE PLAN
(TOPO)

Revisions

- a) Trees proposed/01.02.2023/SAR
b)
c)
d)

5 Ramsey Road,
Hayling Island,
Hampshire,
PO11 9HA

Scale A1=1:100, A3=1:200
Drawn Others
Date 07/12/2022

22018-113^A