




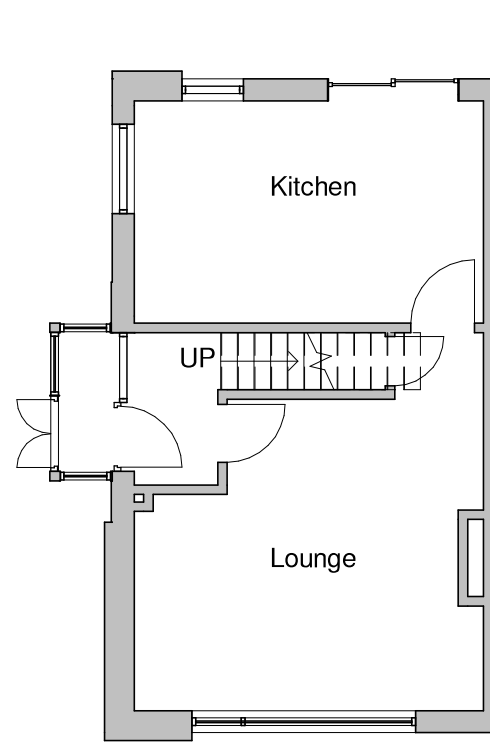



Existing Ground Floor
1 : 100

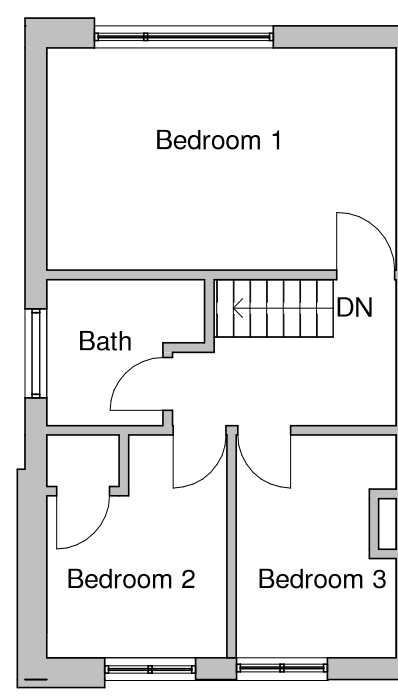

Existing First Floor
1 : 100

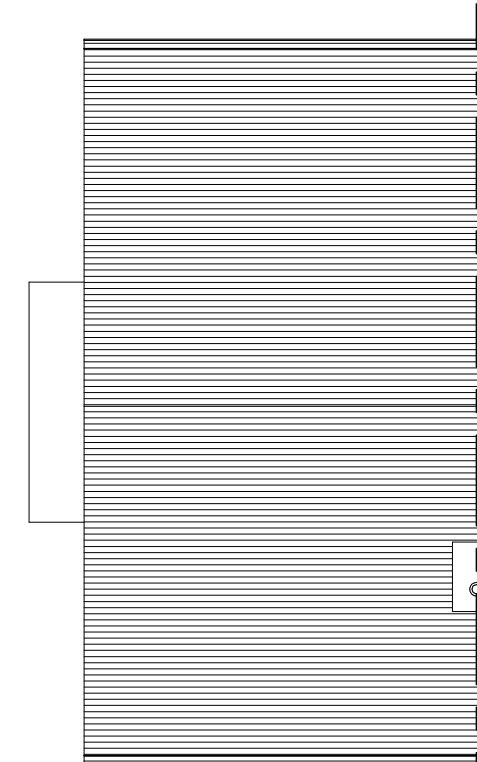

Existing Roof Plan
1 : 100

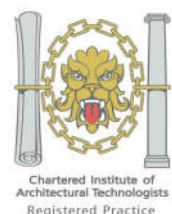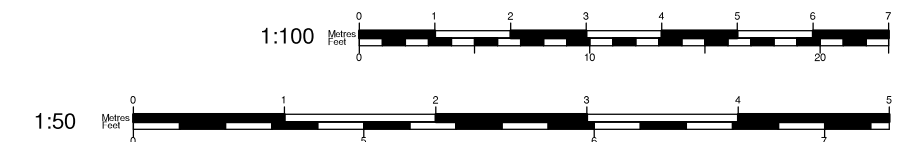

Tel: 0800 6127 664
www.yourhomeplans.co.uk

Your Home Plans



These drawings are for approval purposes. Materials and products should not be ordered based on scaling from drawings as errors may occur along existing building lines. All measurements and supporting elements are to be checked on site. Refer to Your Home Plans if any discrepancies are found.

Mr & Mrs Howard
1 Hillmead Gardens
Havant
Hampshire
PO9 3NL

Existing Floor Plans

Project number	1HIL-20	A103
Date	9th September 2020	
Drawn by	JG	
Checked by	Checker	Scale 1 : 100