



This drawing is to be read in conjunction with all relevant Architects and Engineers drawings. Only figured dimensions are to be used for construction. All dimensions are to be verified on site prior to work commencing. The boundary positions shown on this plan are believed to be correct, but STAAC accept no responsibility in the event of inaccuracy. The actual boundary position is to be agreed by the landowners. A party wall surveyor can help with if any disputes. Party Wall matters: It is the responsibility of the building owner to enter into any necessary party wall agreements with adjoining owners as required by the Party Wall etc Act. Advice and guidance can be found by visiting: <http://www.partywalls.org.uk/>


No.	Description	Date
Client:	Richard and Mandy Gentle	
Address:	12 Manor Way, Hayling Island PO11 9JH	
Project:	Proposed Extension and Loft Alterations	
Drawing title:	Existing Elevations	
Project No	22115	
Date	04-11-22	
Drawn by	IA	
Drawing No	E03	
Scale1:100@A3		

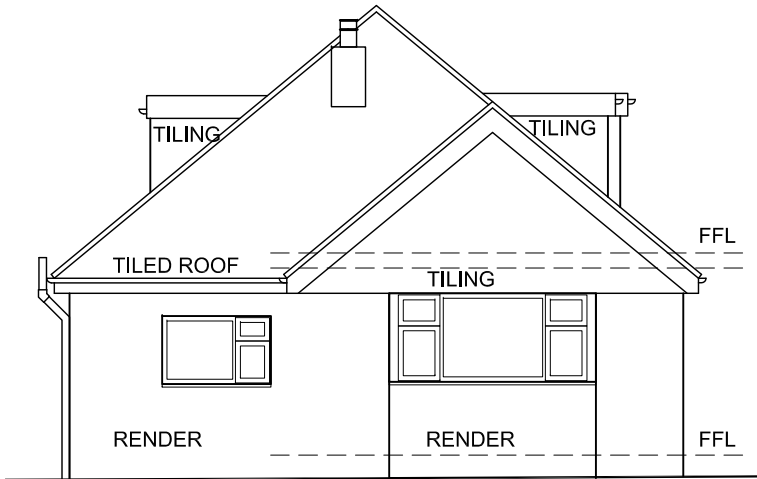

SOUTH ELEVATION
FRONT ELEVATION

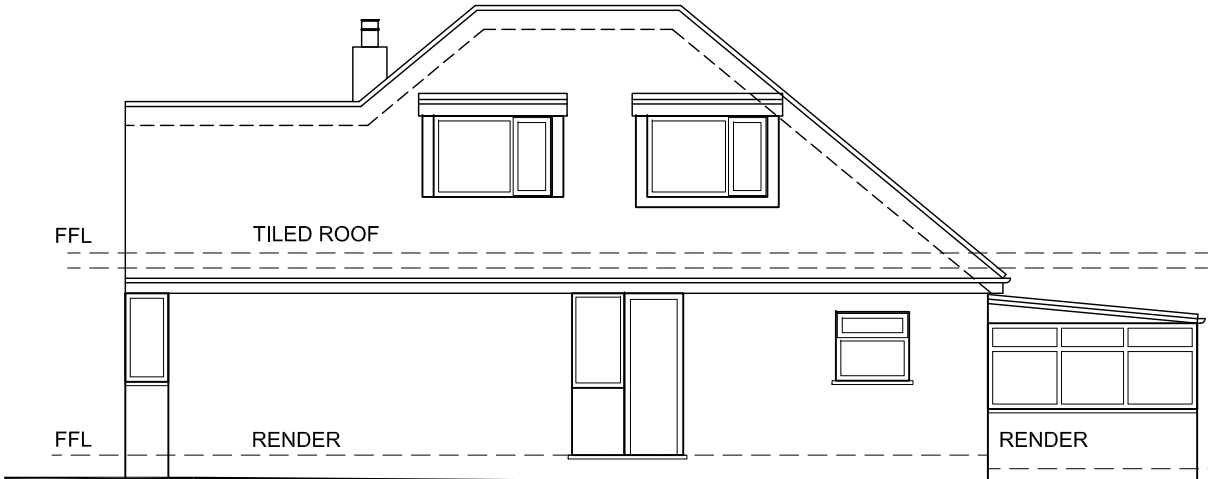

EAST ELEVATION
R/H ELEVATION

 

1:100 SCALE in METRES