

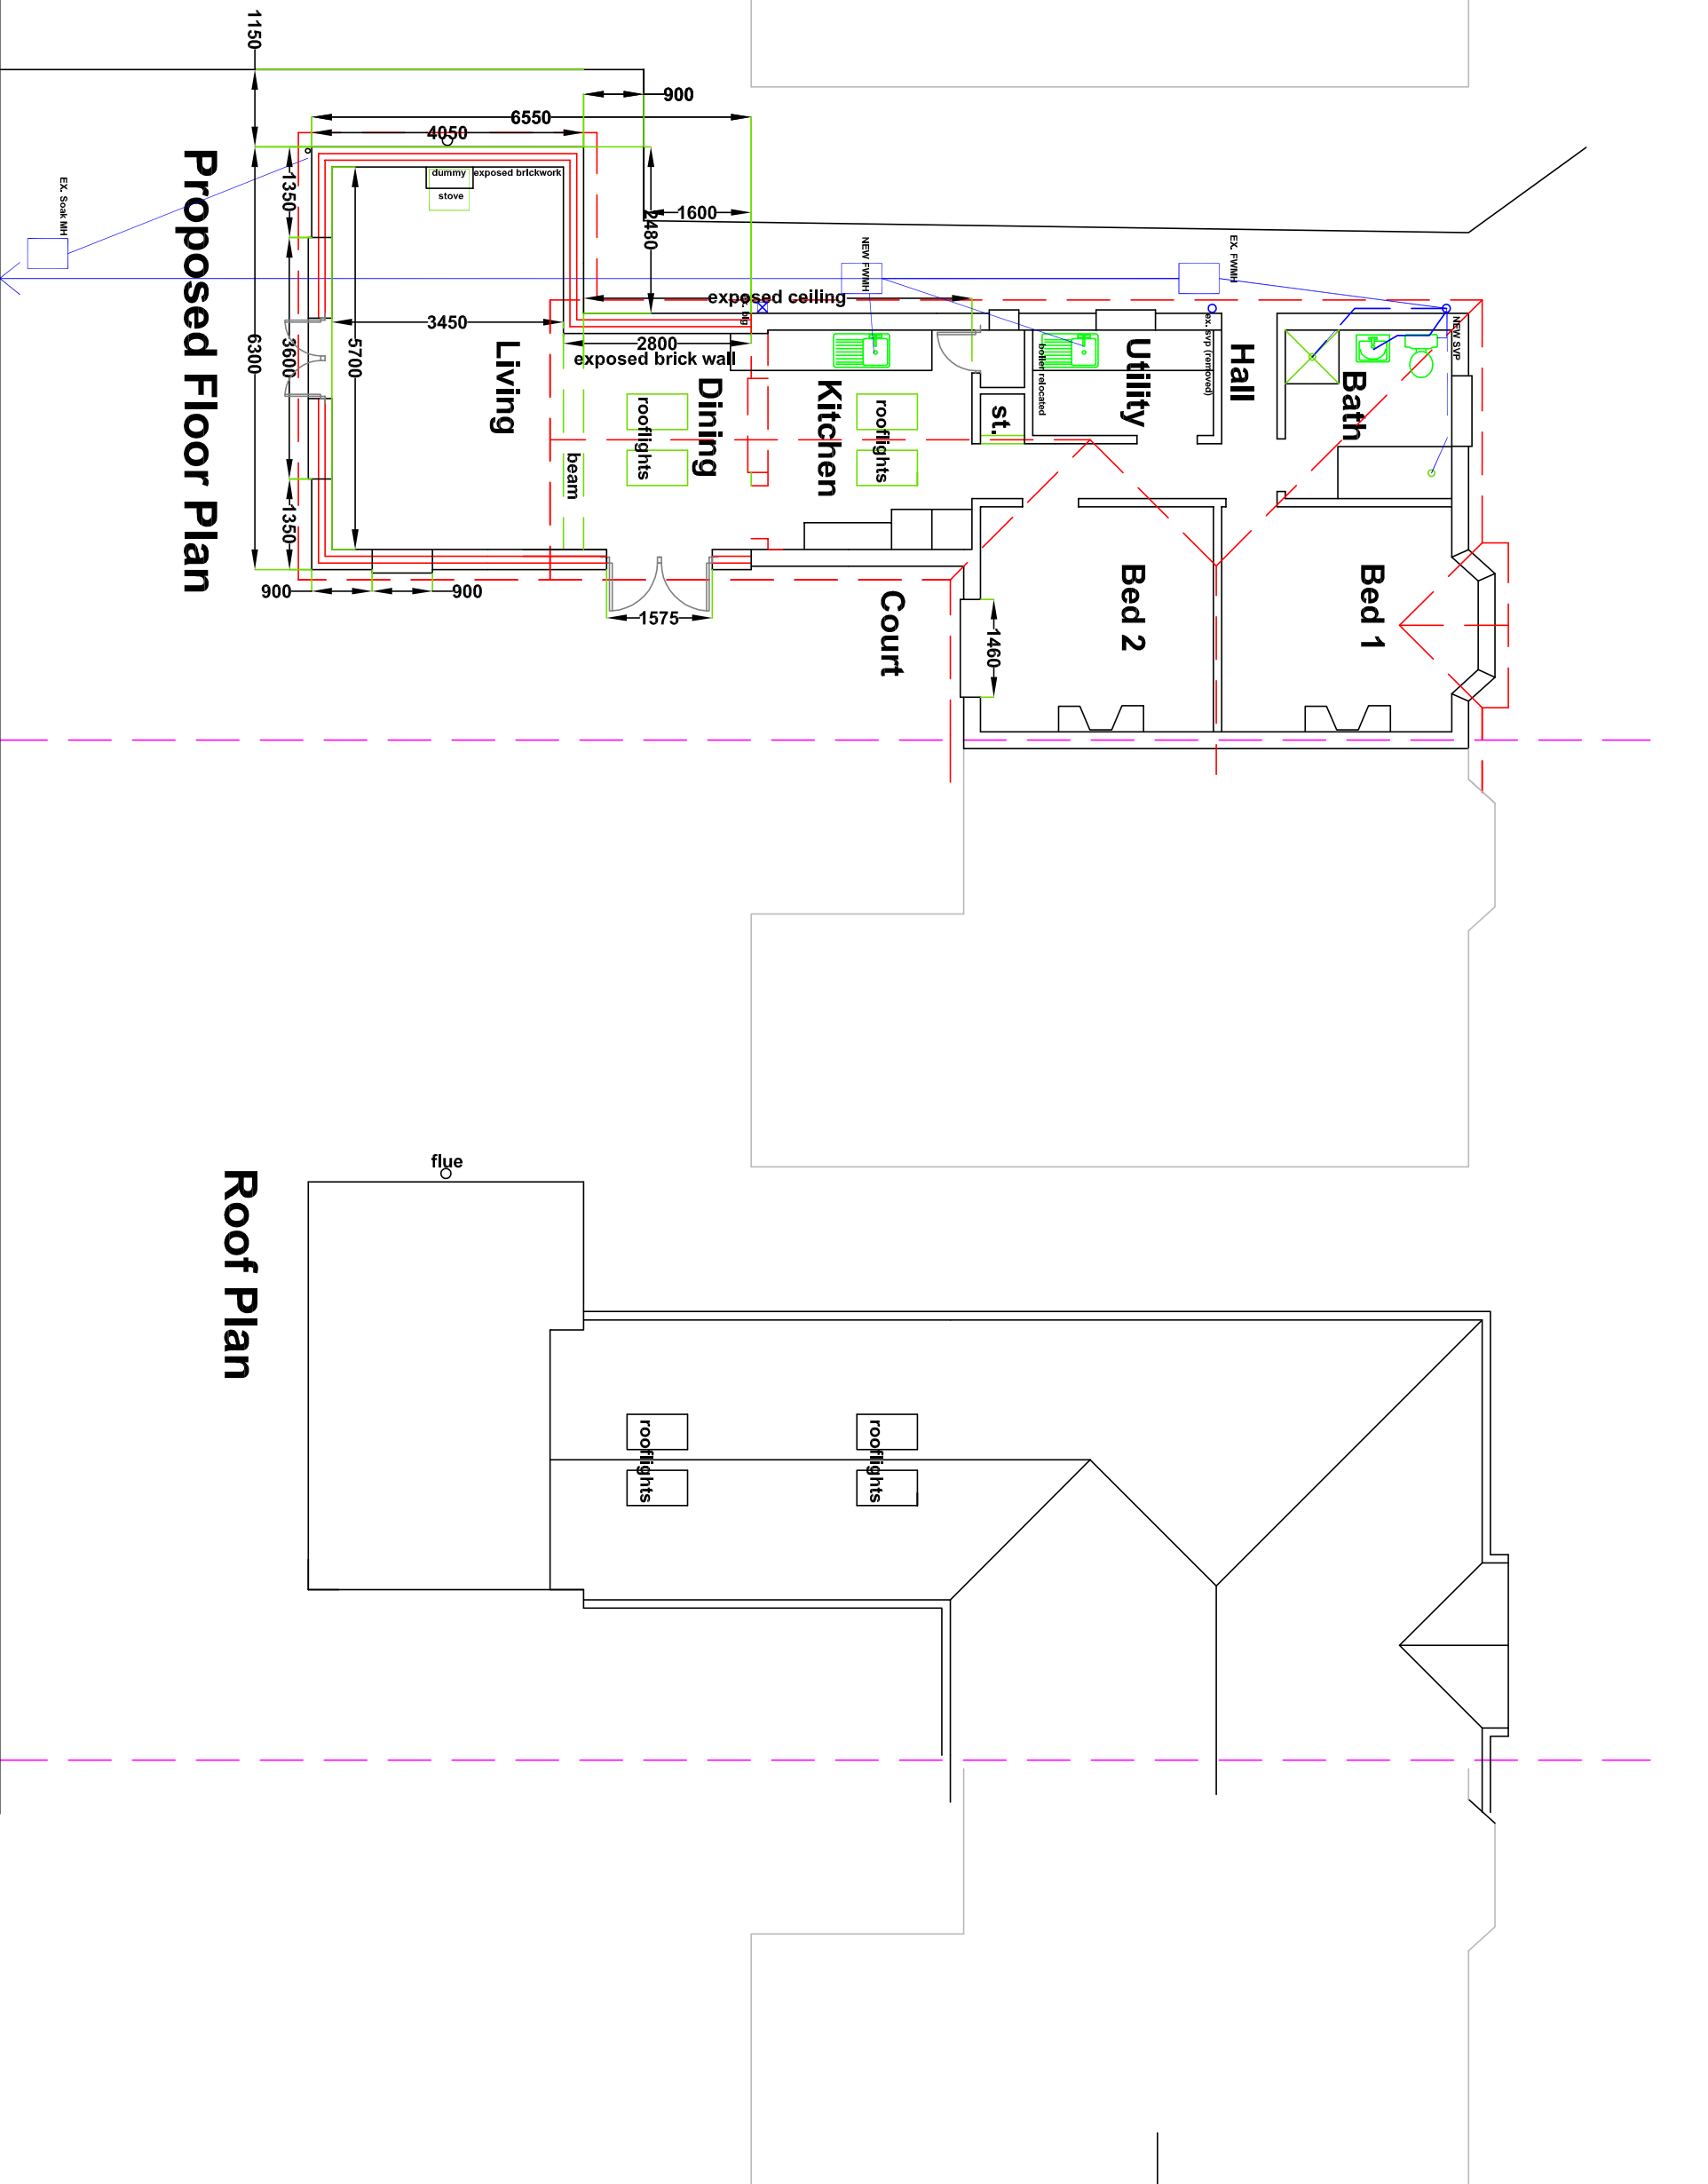
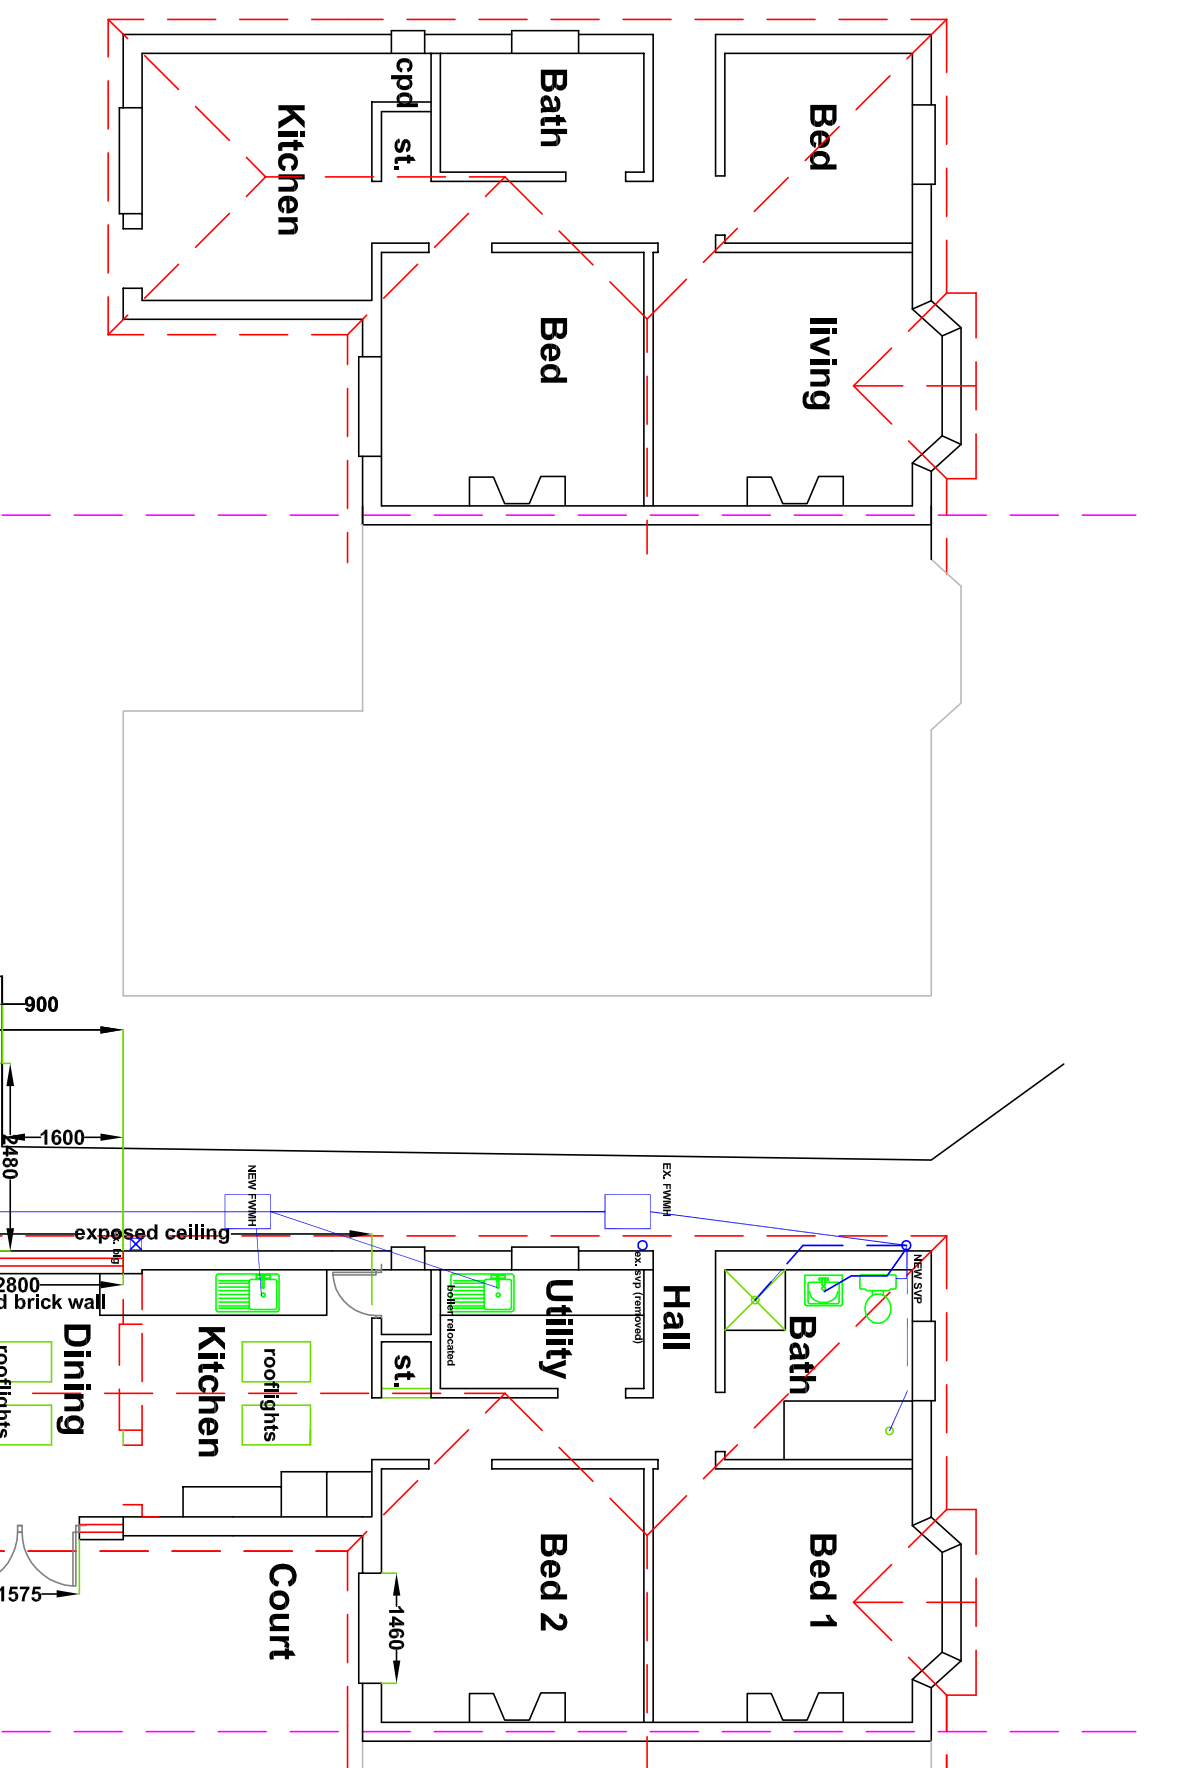
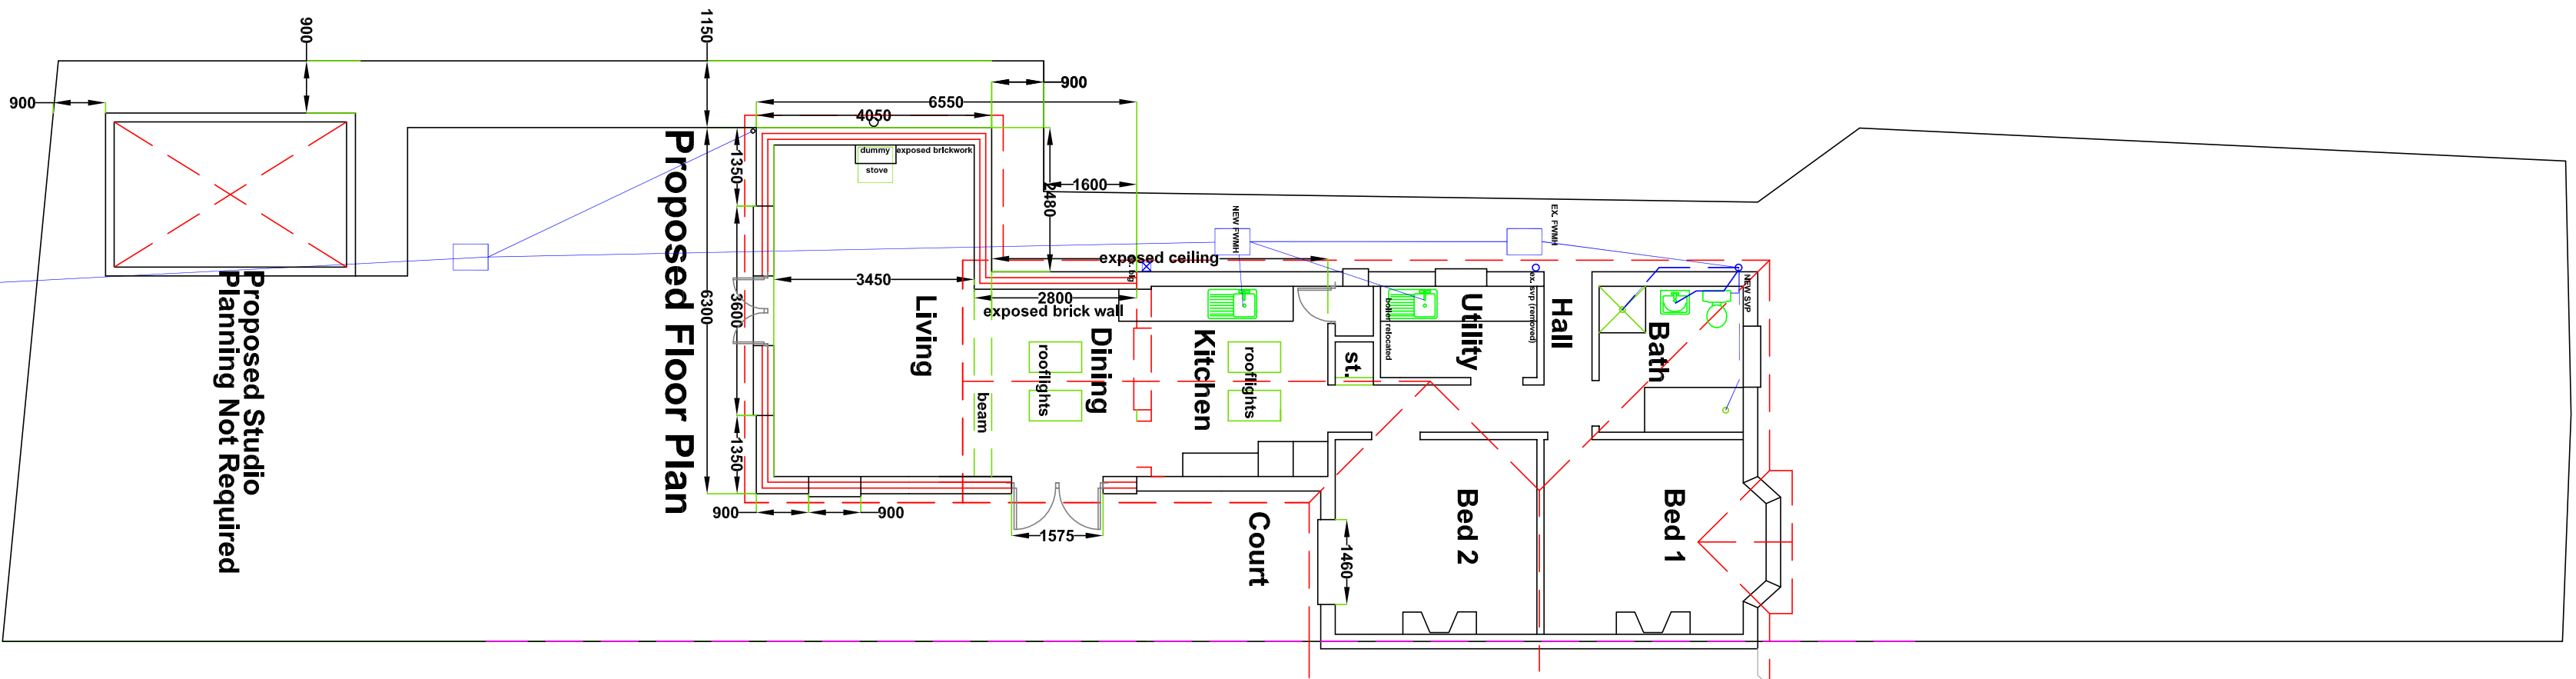


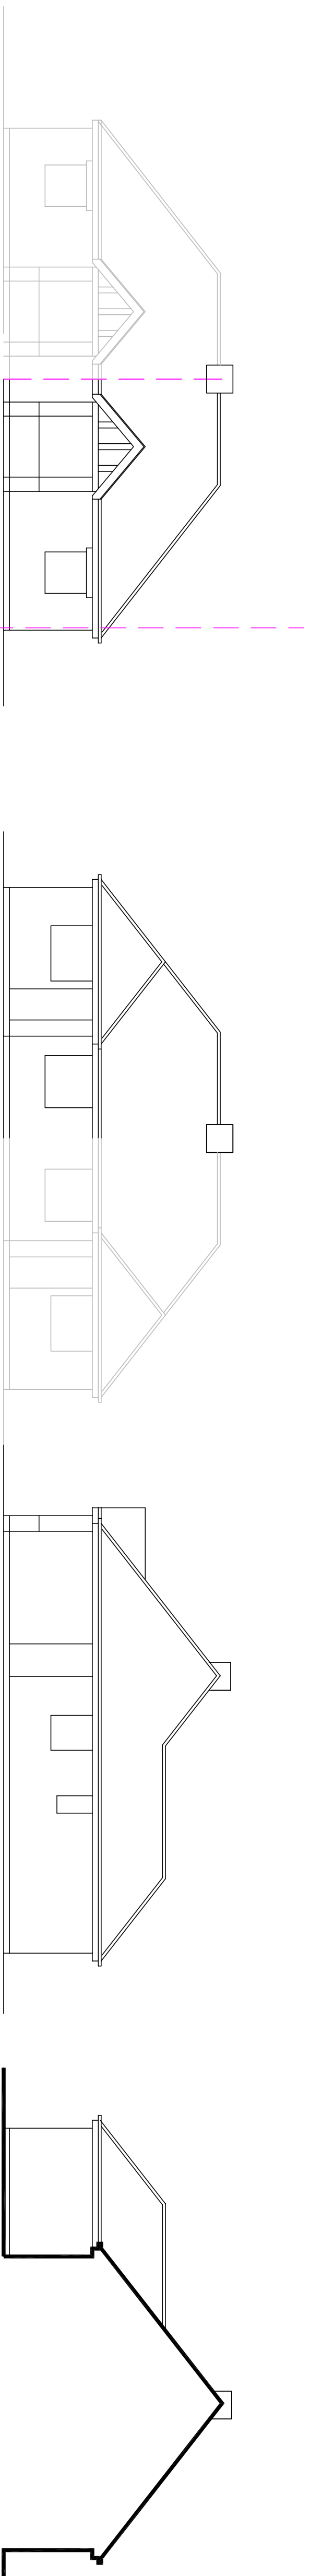


CONSTRUCTION NOTES:

- [illegible]


Proposed Studio Planning Not Required

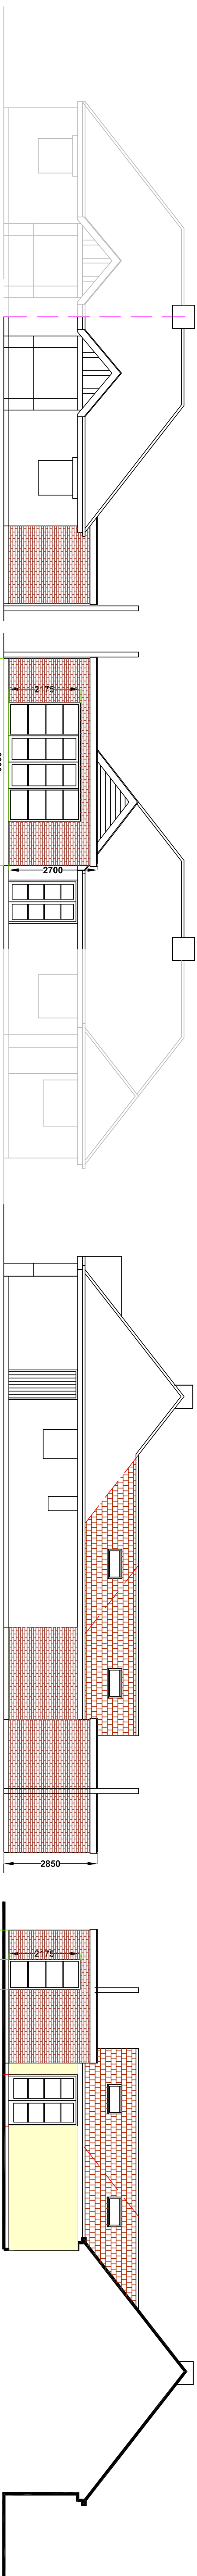

Section Through Dining Extension 1/50

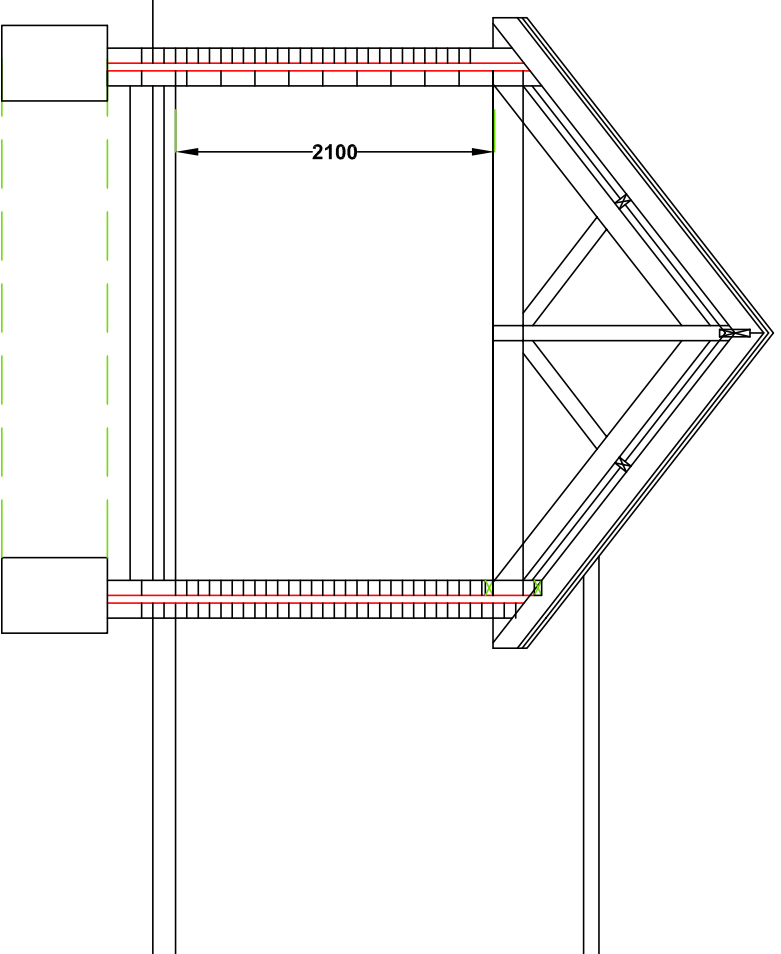

Proposed Site Plan

 SCALE	REVISION A UP TO DATE	DATE	TITLE
1/100	07/04/21 - PG	21/01/2021	Proposed Extensions & Alterations
Homelea - Northey St. Peter's Road, Hayling Island REF: 21/01/2021 General Arrangement			
DRAWING NO		AUTHOR	
21/01/PP01			
		HAVANT, HAMPSHIRE PD3 1BA TEL 02392 483133 MOR. 07866 403662	