



Solar panels

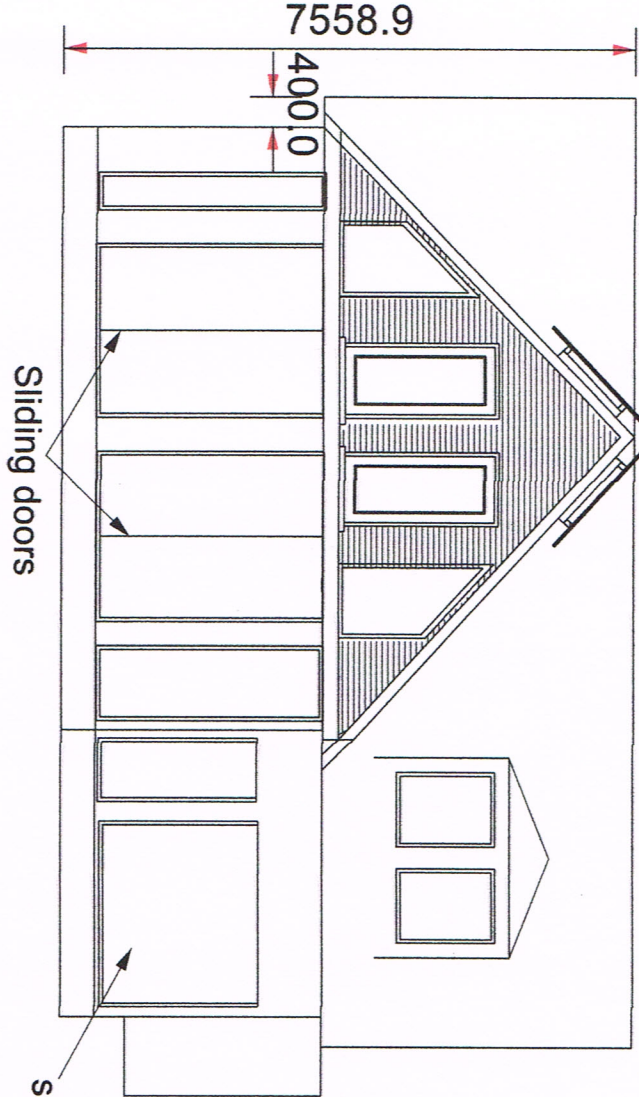

North Side

No changes shown on these drawings

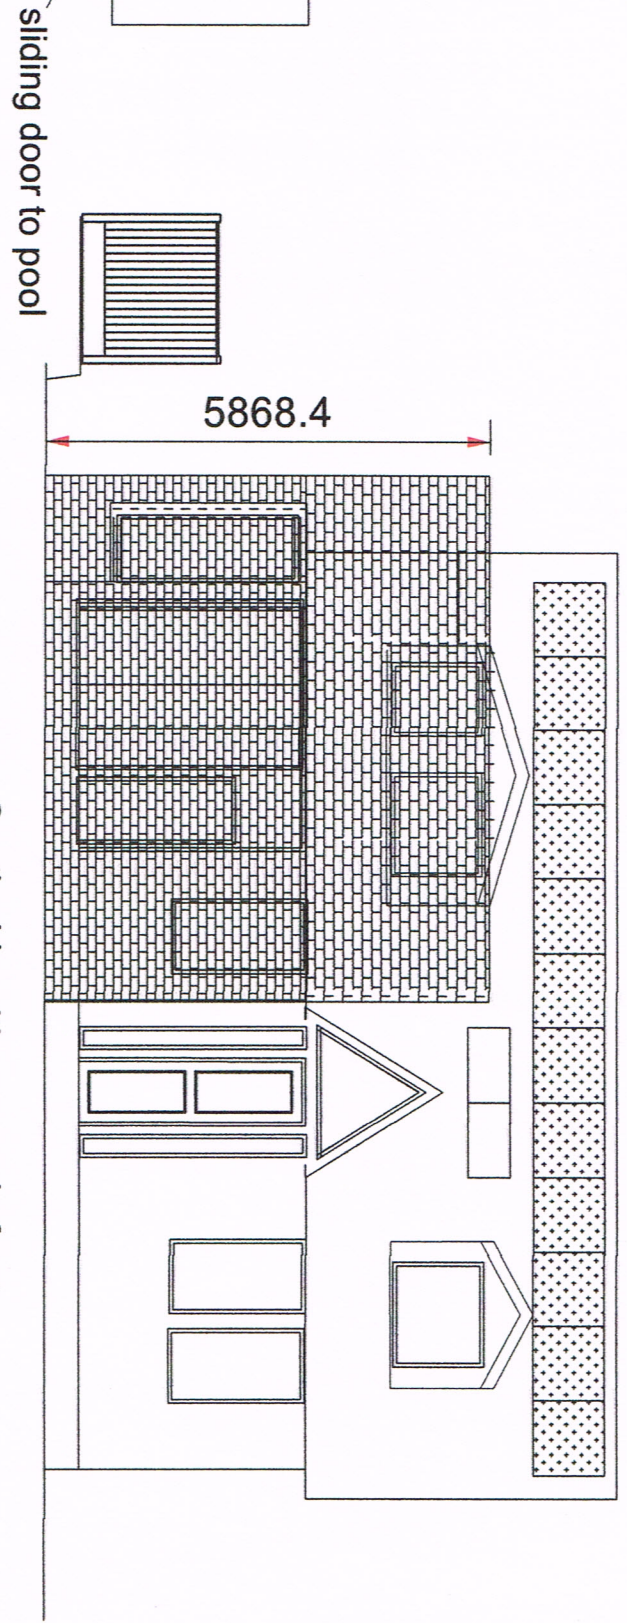


Solar panels

Updated to show datum point

South side with garage in front

Solar panels

North and South Elevations

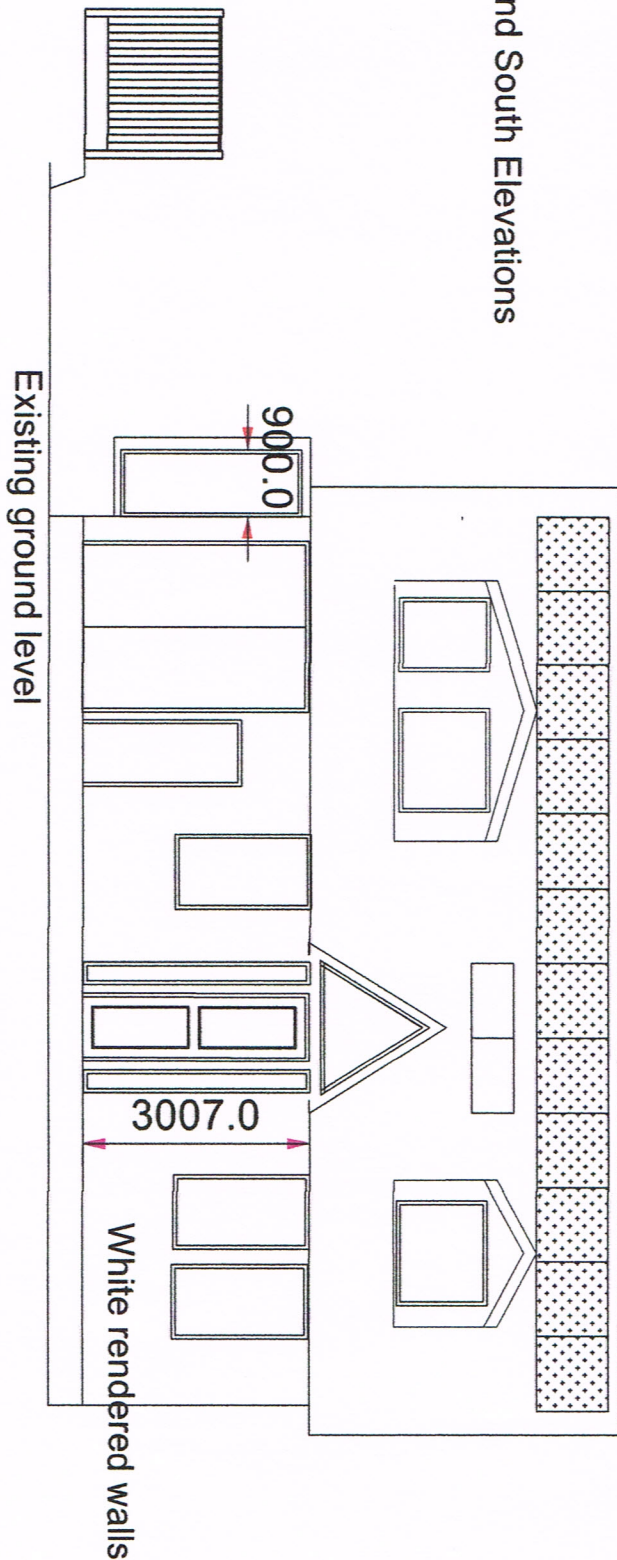

South Side


White rendered walls

Peter Milburn
Peter Hewlins Designs
128 Duke Road
London
W4 2DF
Mobile: 07973 814 108

Email: phewlins@aol.com

HEWLINS HOUSE

Scale 1:100
on A3

 

Site: Plot 1 next to the Retreat
Croft Lane
Hayling Island
Drawing No HHNESE3/2