

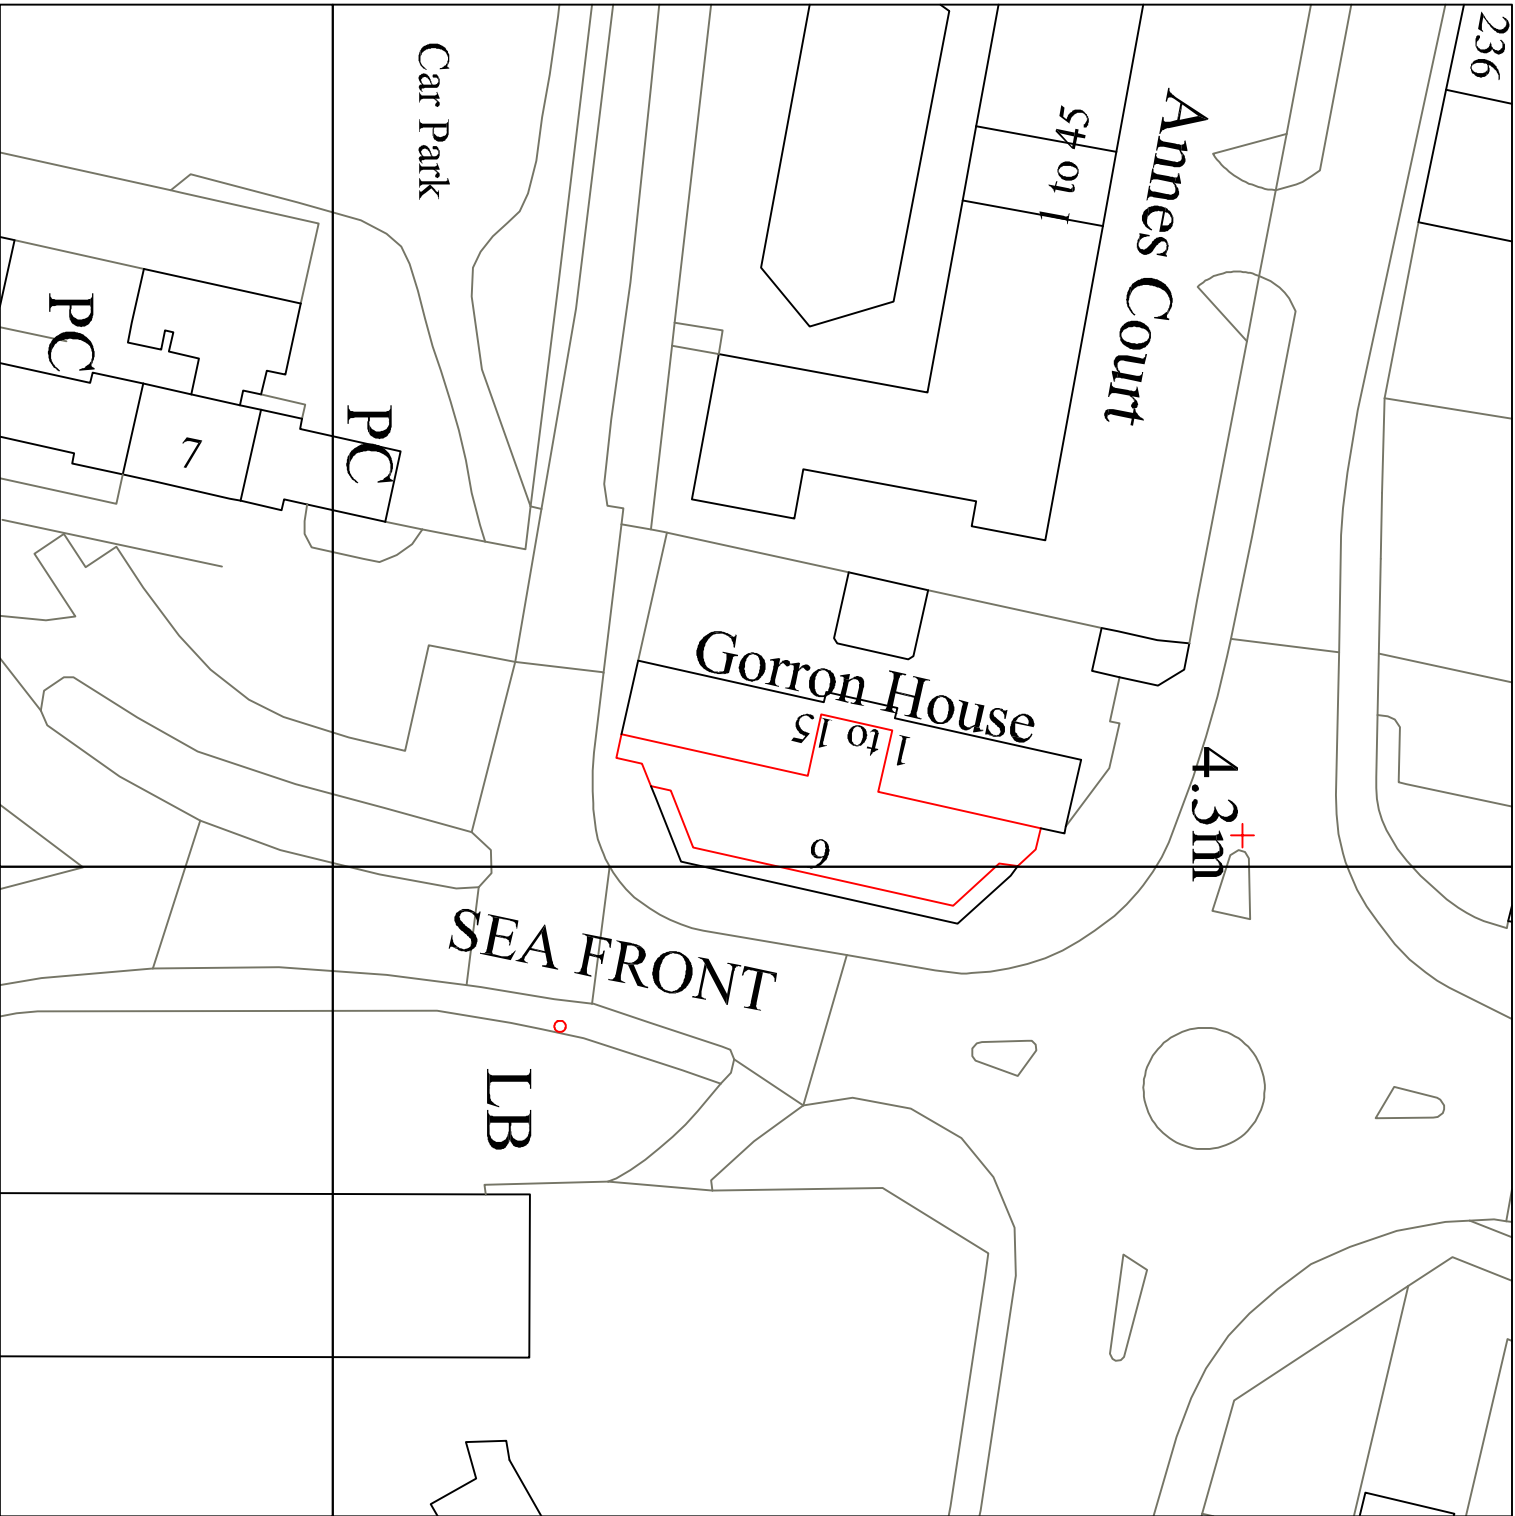


S E A F R O N T

SITE PLAN
SCALE: 1:200

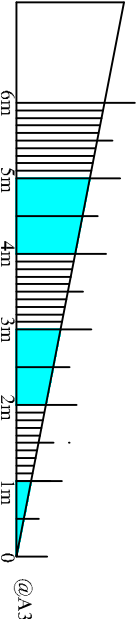

BLOCK PLAN
SCALE: 1:500

 

PROPOSED EXTENSION AT UNIT 2-9 SEAFRONT, HAYLING ISLAND, P O 11 0DE.

Title: SITE PLAN, BLOCK PLAN

Scale:1:200/500

Date: 25/11/2020

Dwg:No: TSL/VII/2-9/03