



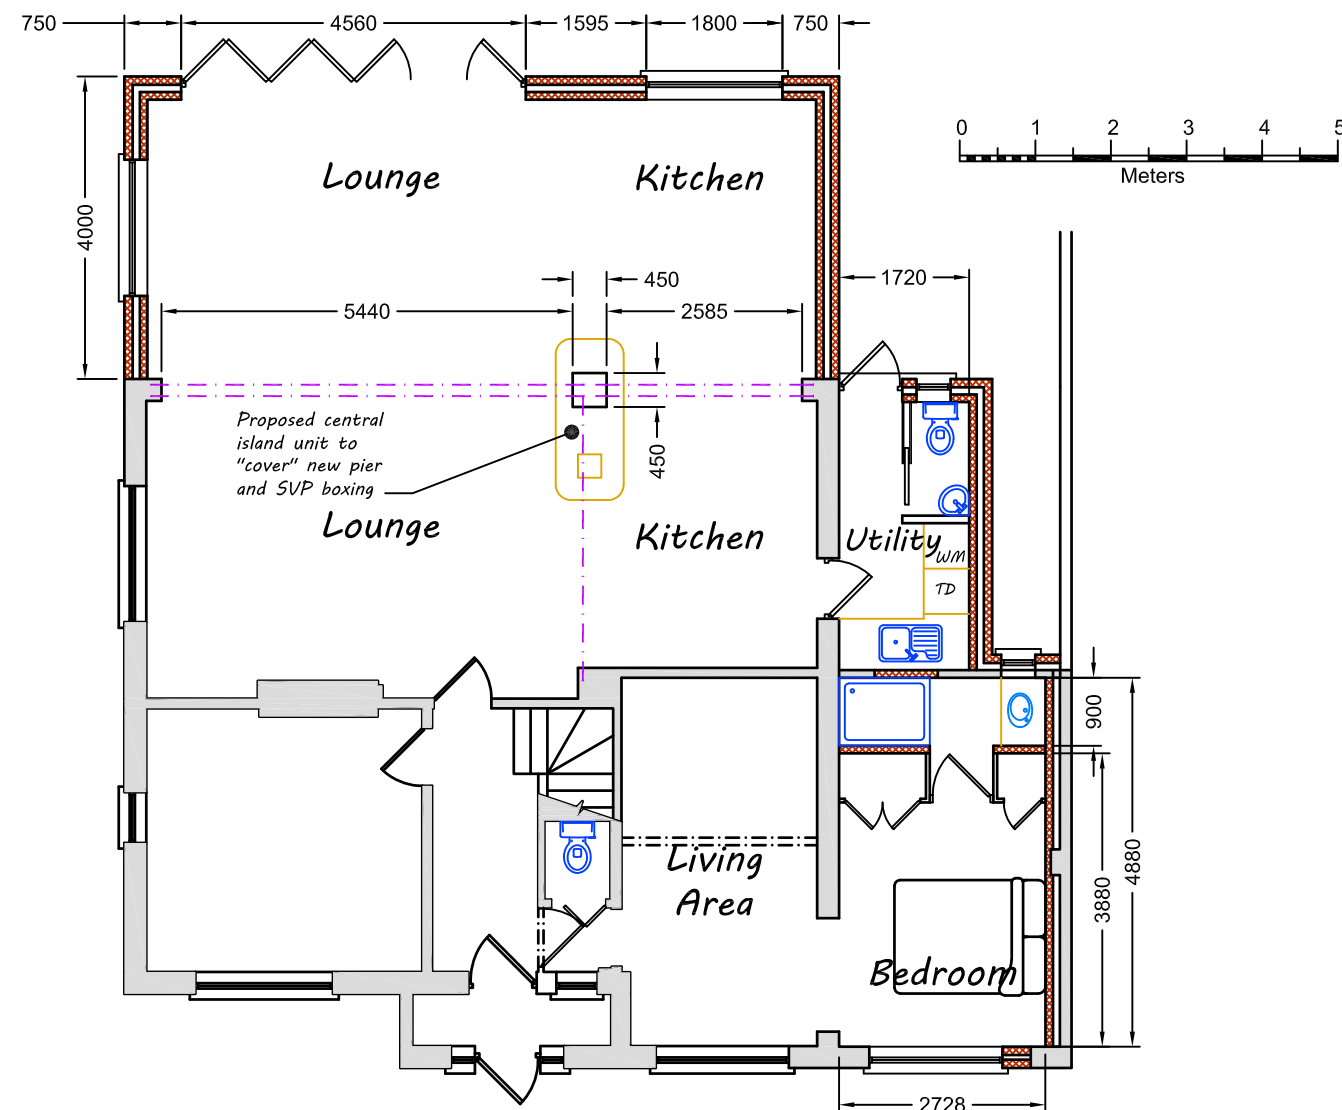

Ground Floor Plan

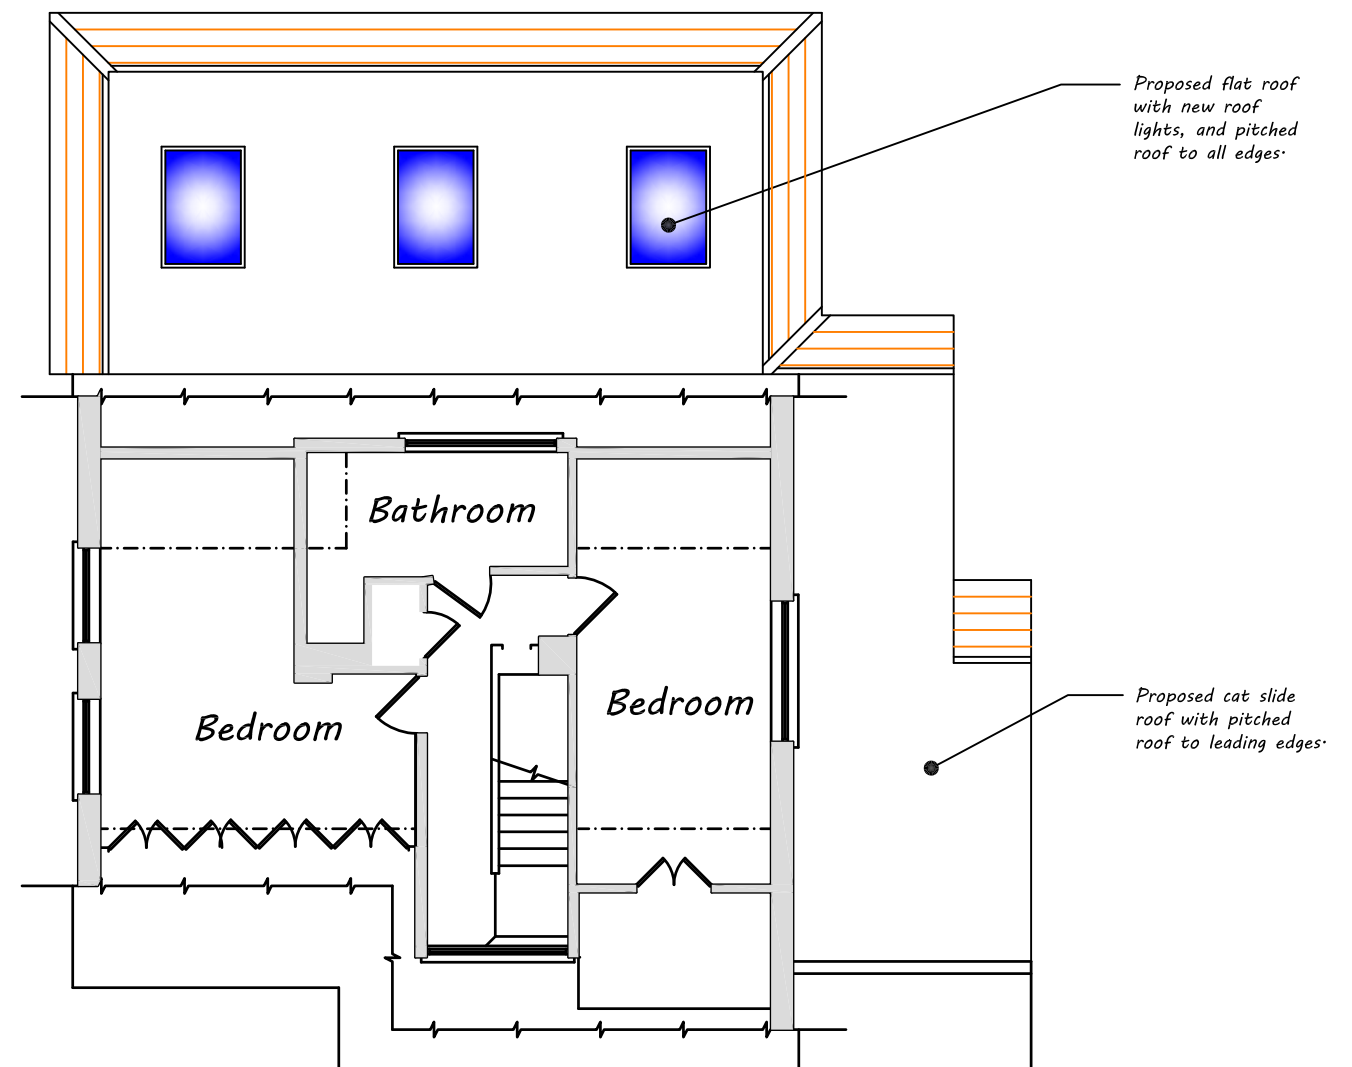

First Floor Plan



Architectural & Civil Engineering Design
 143 Station Road, Liss, Hants. GU33 7AJ
 Tel 01730 894988
 e-mail: enquiries@acedesigns-ltd.co.uk
 www.ace-designs.co.uk

Job Title
**Proposed rear extension and Annex
 at 53 St Thomas Avenue Hayling Island**

Drawing Title
Plans as proposed

Client
Mr and Mrs Pearce

Scale 1:100 @ A3	Date Mar 21	Designed GG
Drawn EV	Checked GG	Approved
Job No 210301	Drawing No 210301 / 04	Rev A