


Tree Protection Plan - Overlay
To be read in conjunction with Tree Report by
Arboricultural Consultant - Kim Gifford kim@treetesting.com
07831488456 11th March 2021

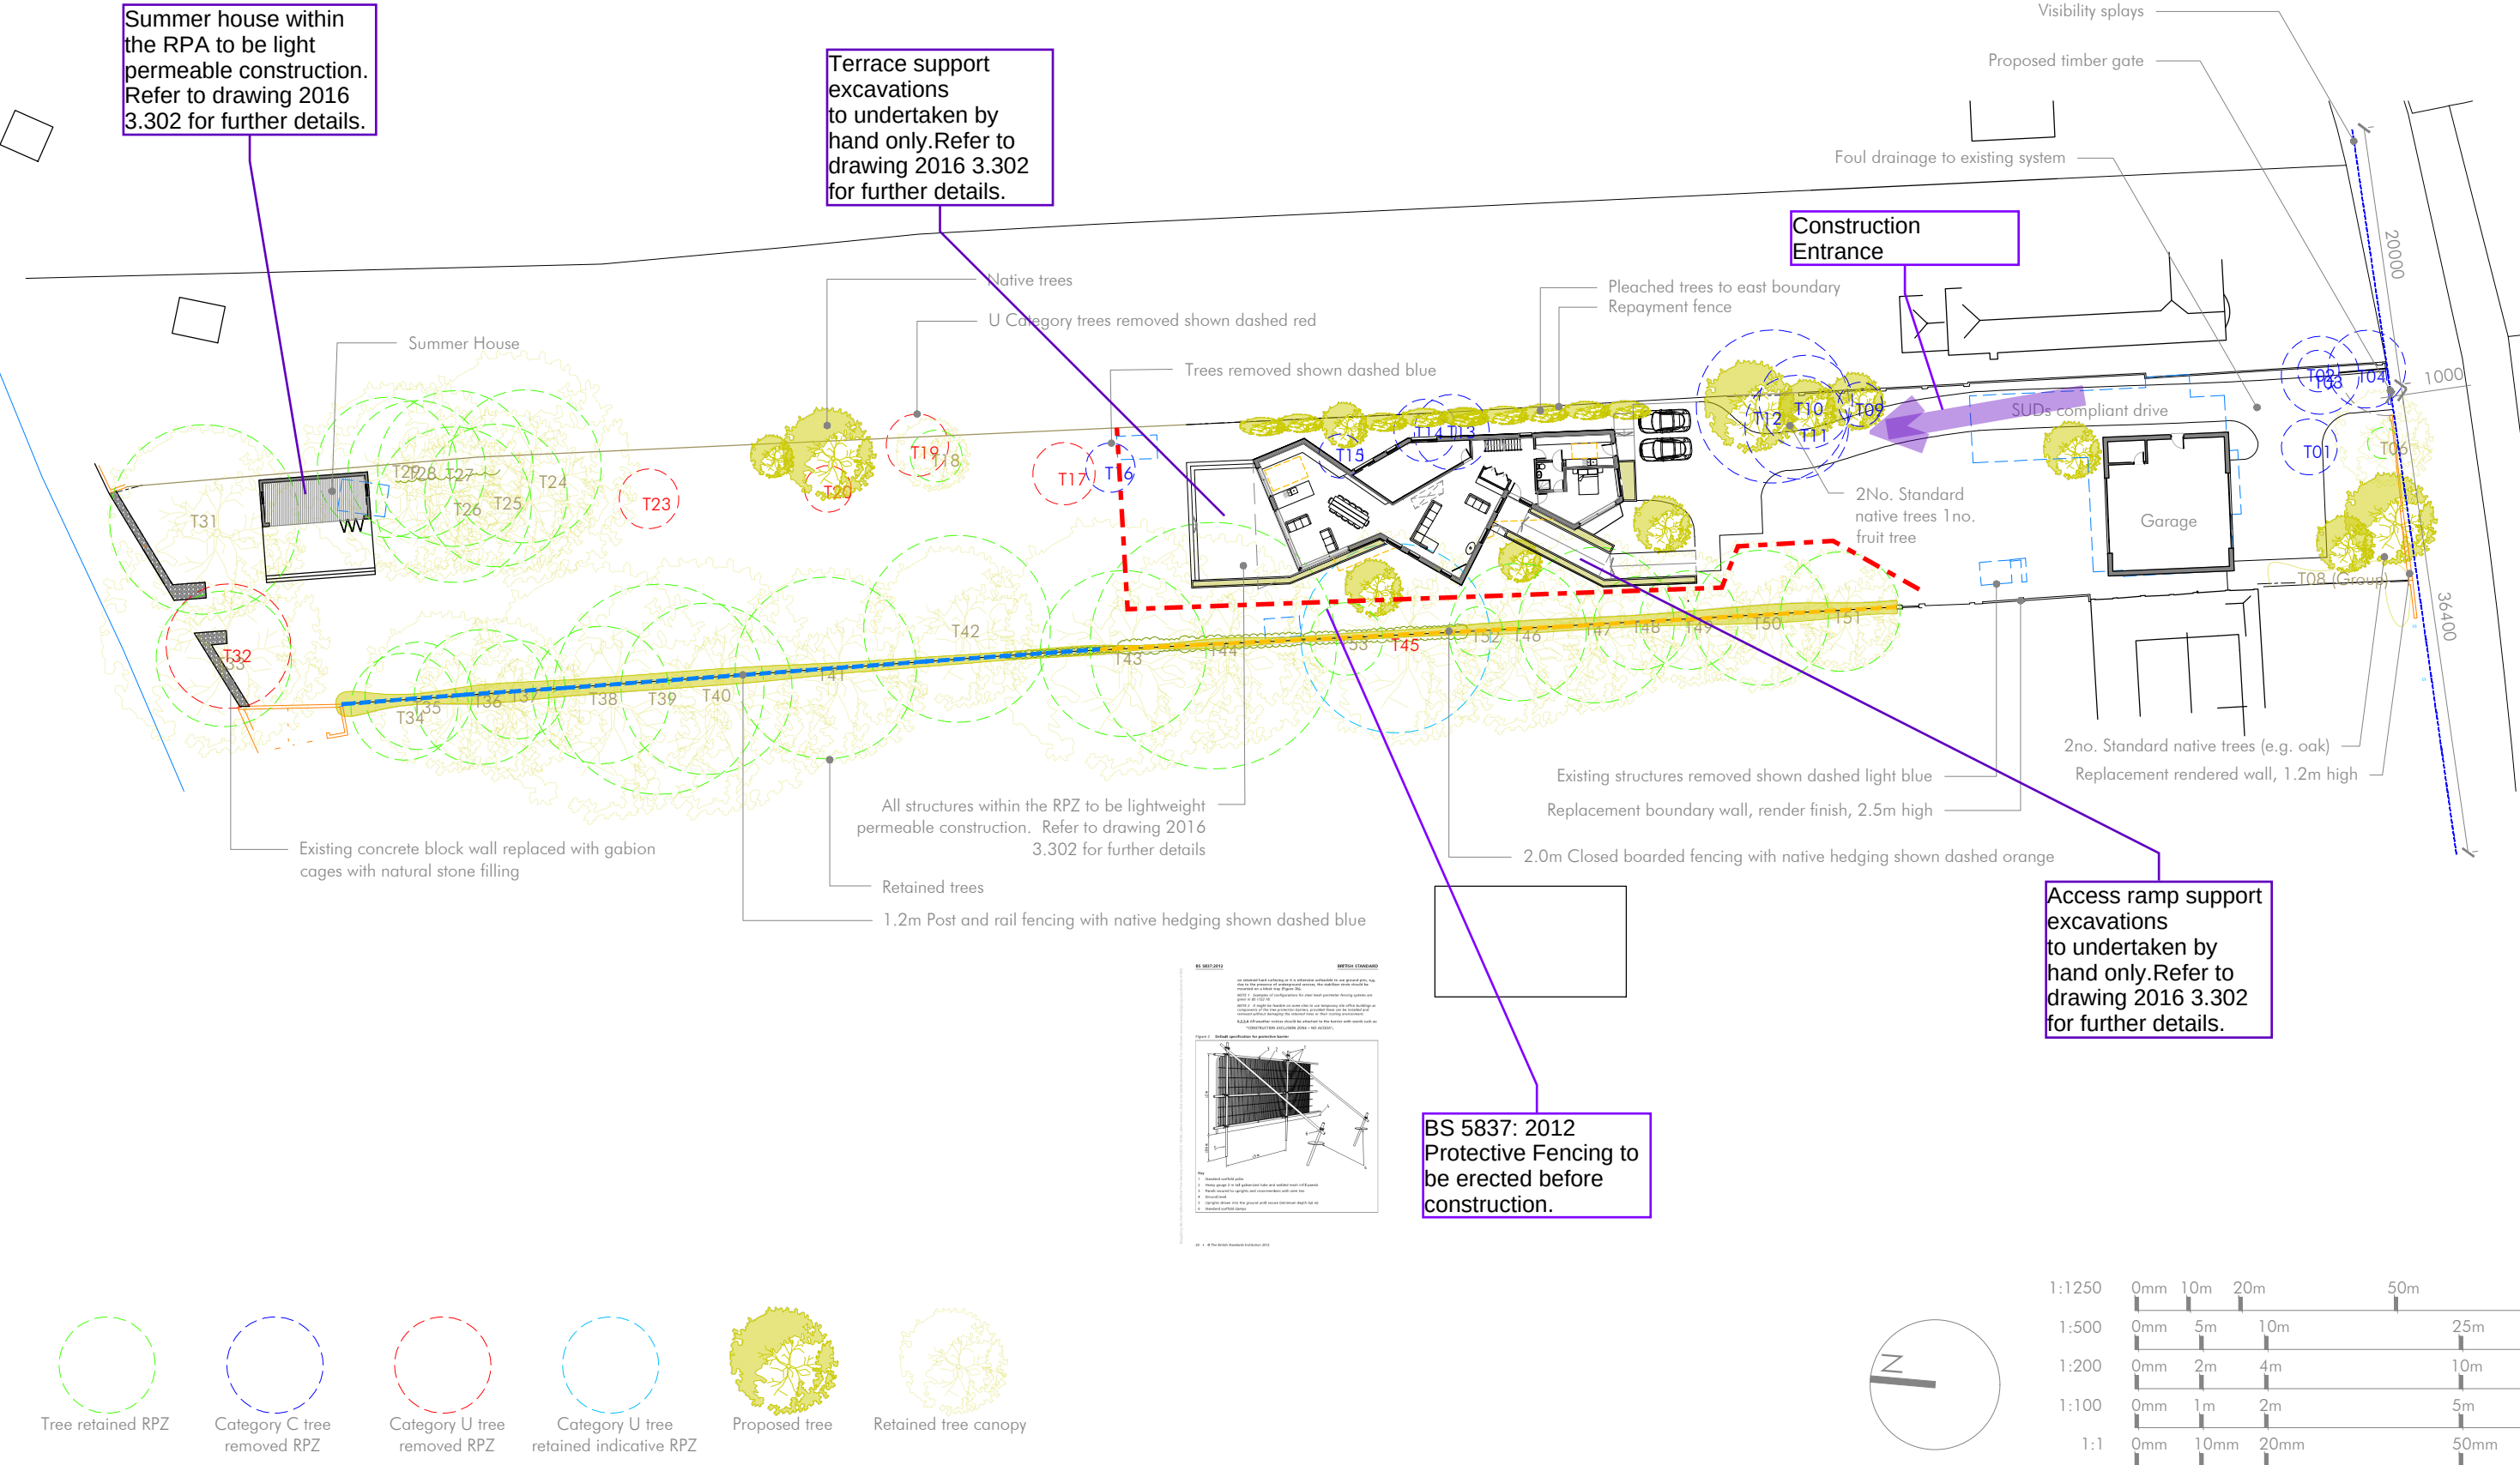

Project
48 Sinah Lane

Drawing
Site & Block Plan

Project No.
2016

Dwg No.
3.010

Scale
1:500 @ A3

Rev	Date	Notes
01	22.01.21	Boundary wall amended
02	11.02.21	Southern boundaries amended
03	21.02.21	Floor plan updated
04	10.03.21	Tree information updated

The Studio @ The Barns
Church Lane, Northney PO11 0SB
07365 111998
info@hebdenstudio.com
www.hebdenstudio.com

Hebden
design studio

architecture / town planning / interior design / project management

Notes:
Do not scale from this drawing unless for the purposes of Local Authority Planning Approval. Please verify that the information is correctly printed to scale by checking the control bar.
This drawing must be read in conjunction with all other related drawings and documentation.
This drawing is copyright of Hebden Design Studio Ltd ©.
All rights reserved