


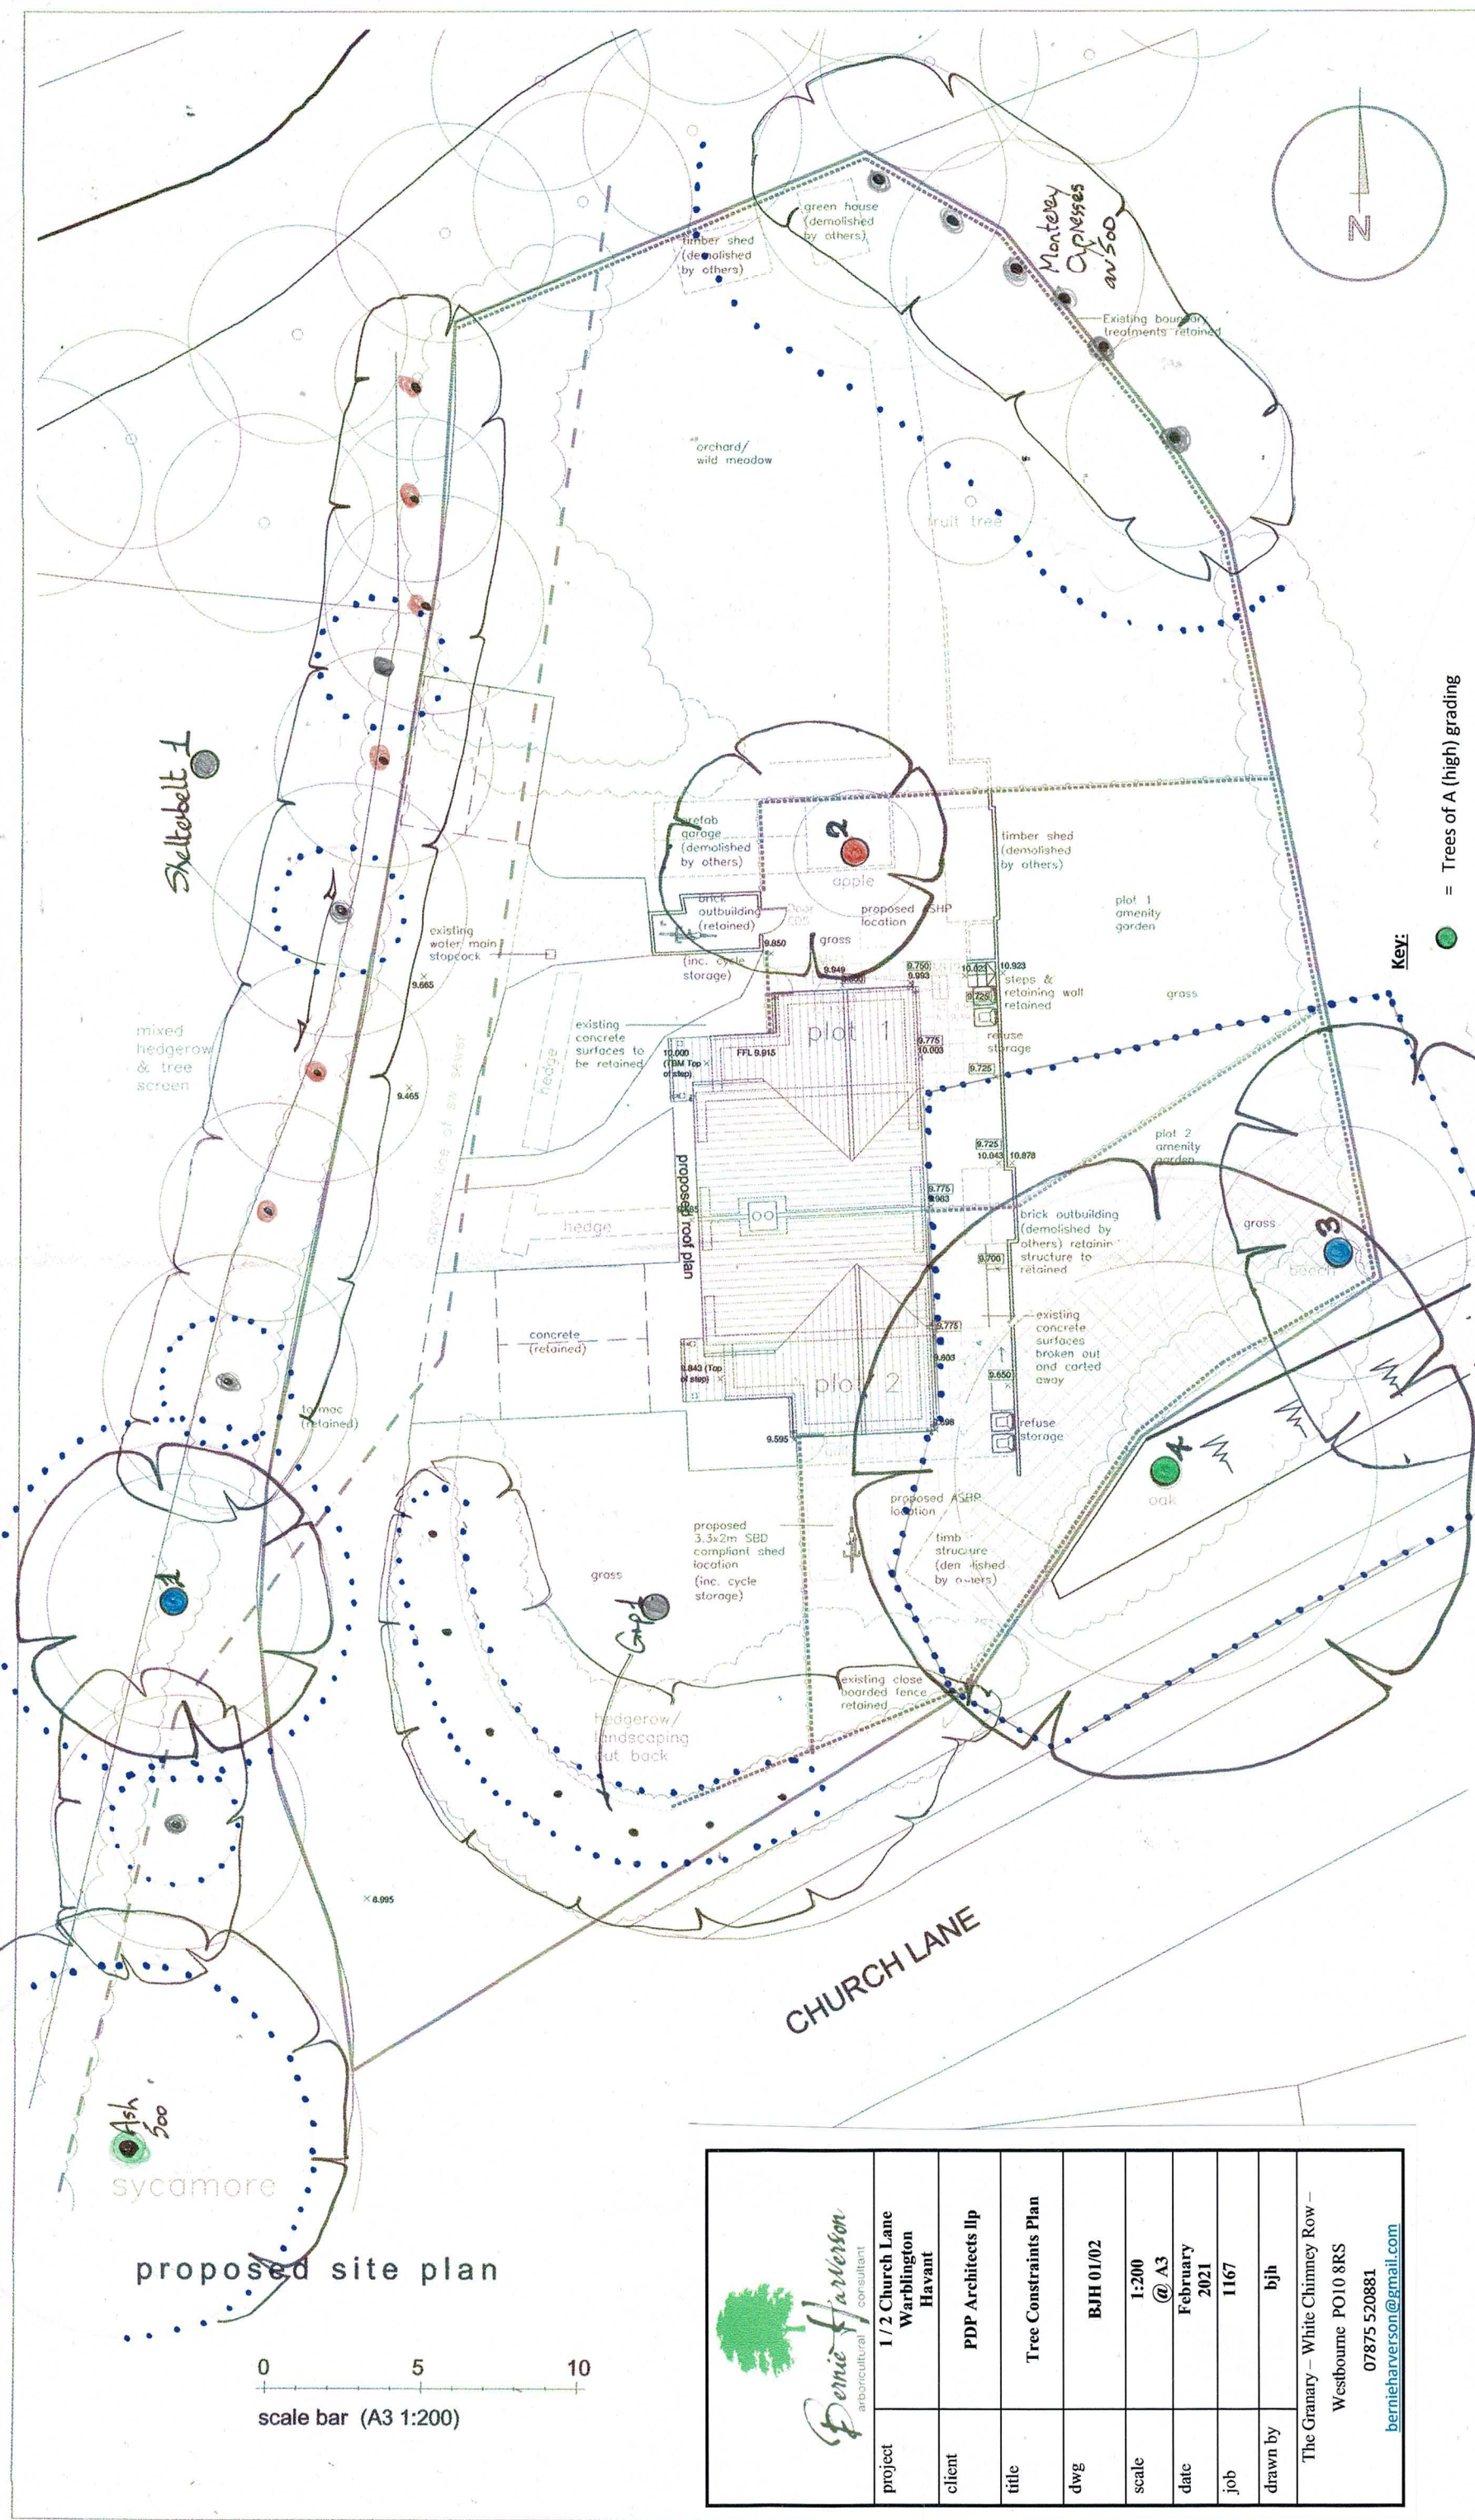

notes

this drawing is the copyright of the pdp architecture llp and must not be reproduced in whole or part or used for the execution of works without their permission.

all dimensions to be checked on site prior to commencement of construction works and the architect notified of any discrepancy.

figured dimensions are to be used in preference to scaled dimensions.

no deviation from this drawing will be permitted without prior consent of the architect.

all drawings are prepared subject to a full measured and structural survey of the buildings and site.

all structural work is subject to the appointment of a structural engineer to confirm and agree the

os promap licence no. 1000204

health & safety: exceptional risks in or exceptional major designers risk or

revisior

key:

- Trees of A (high) grading
- Trees of B (moderate) grading
- Trees of C (low) grading
- Trees of U (fell) grading
- Root Protection Area in accordance with BS5837 recommendations

N.B. If the crown spread exceeds the recommended RPA and the tree has a low branching habit then it may prove necessary to either increase the RPA to encompass the full crown or undertake facilitation pruning works.

client

Havant
BOROUGH COUNCIL

PLANNING

pdp architecture llp
chartered architects town planning
interior design consultants
2 beechworth road havant
hampshire po9 1ax
tel 023 9248 1100
fax 023 9247 5050
email pdp@pdp-architects.co.uk
www.pdp-architects.co.uk

project Proposed Development
Church Lane
Warblington

detail Proposed Site Plan

drawn MAS checked MBW

date Jan 2021 status Planning

a1 scale a3 scale 1:100 1:200 28098-PD102 A

project	1/2 Church Lane Warblington Havant	client	PDP Architects llp	title	Tree Constraints Plan	dwg	BJH 01/02	scale	1:200 @ A3	date	February 2021	job	1167	drawn by	bjh	The Granary - White Chimney Row - Westbourne PO10 8RS 07875 520881 berniethehanson@gmail.com
---------	--	--------	--------------------	-------	-----------------------	-----	-----------	-------	---------------	------	------------------	-----	------	----------	-----	---

