




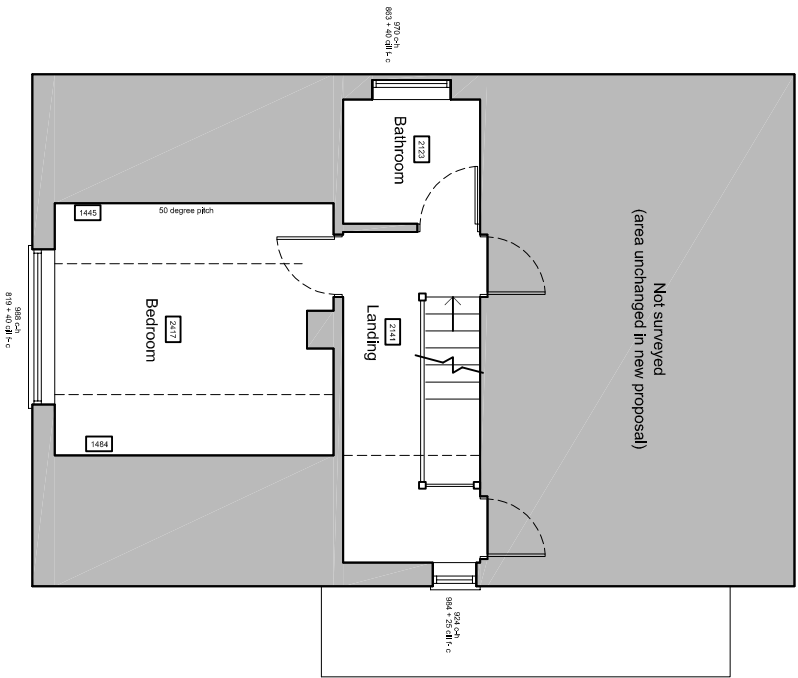


First floor plan

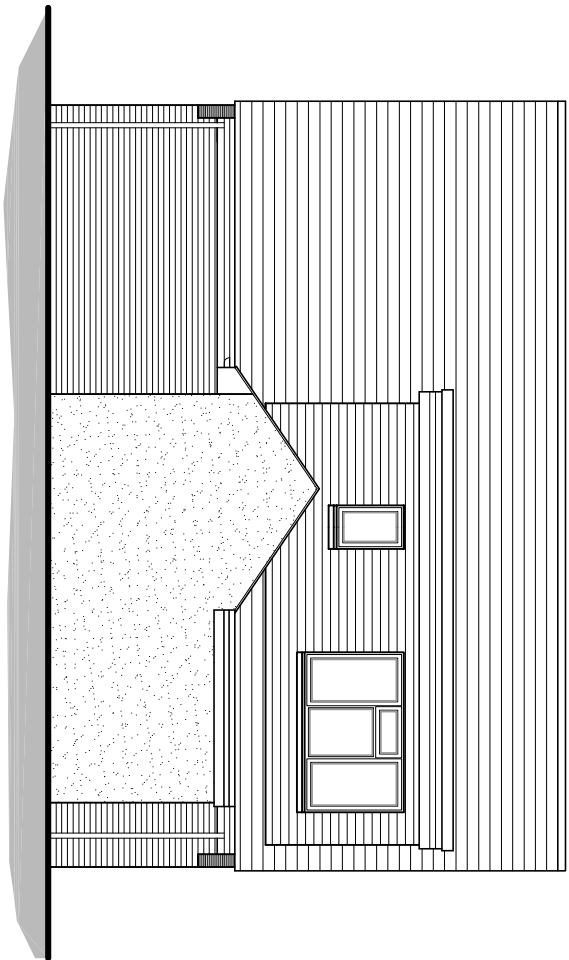


North (side) elevation

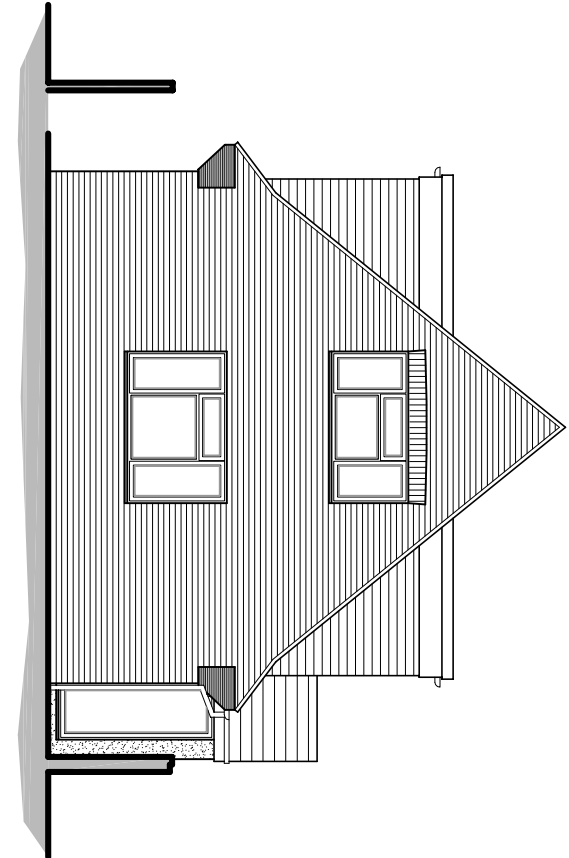

East (front) elevation
NOTE: West elevation unchanged in new proposal

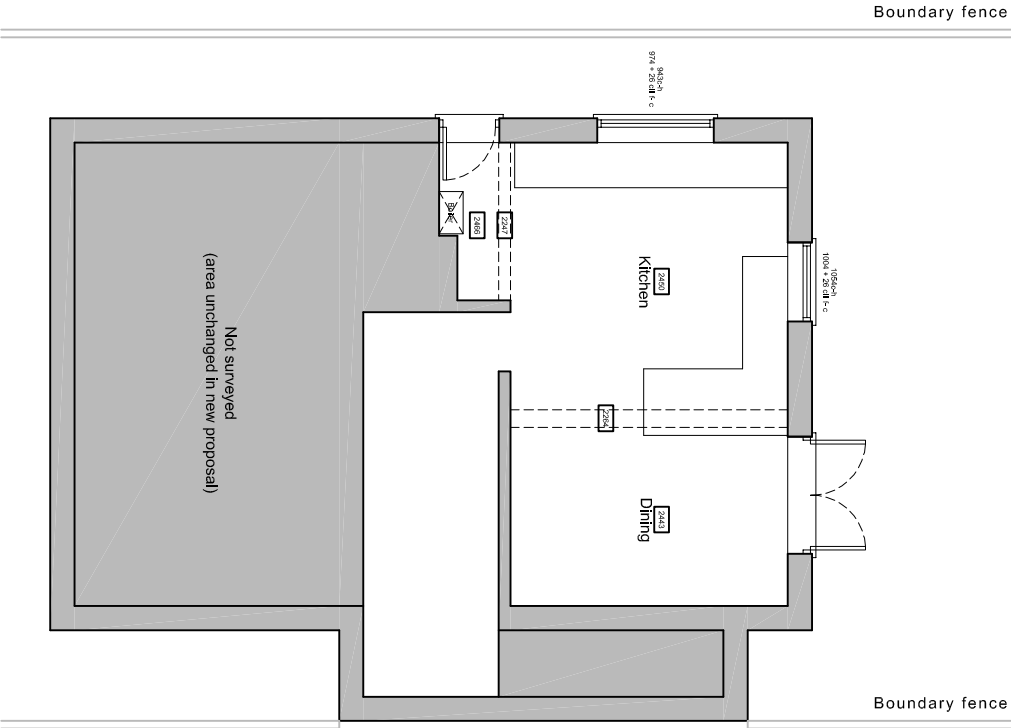


Ground floor plan

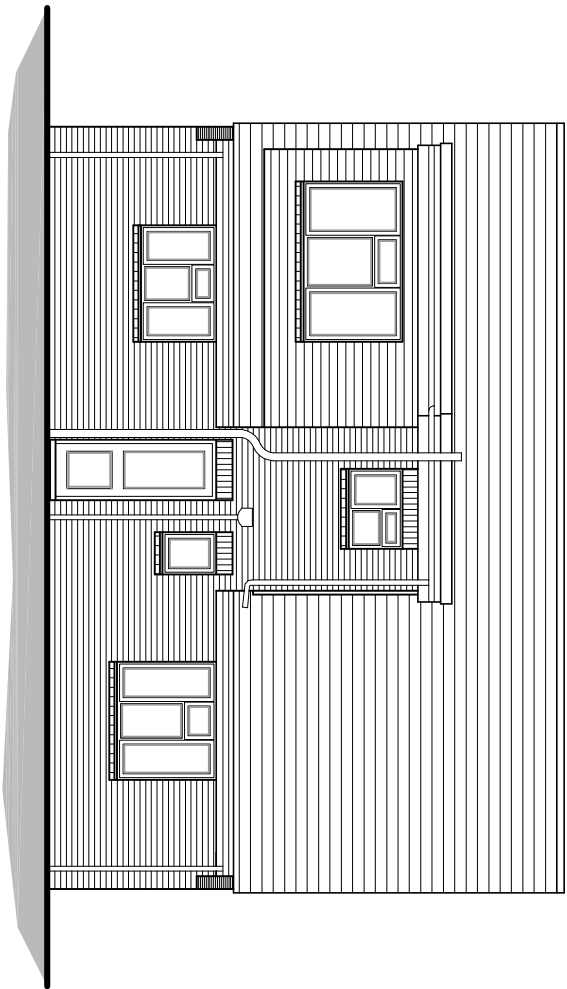

South (side) elevation

Existing floor plans & elevations scale 1:100

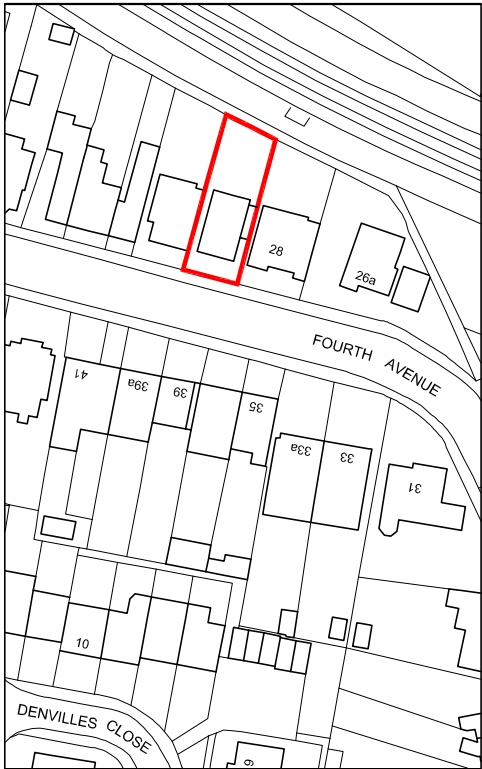

Location plan scale 1:1250



Ordnance Survey, (c) Crown Copyright 2020.
All rights reserved. Licence number 100022432

For	MR FLOYD	Title	EXISTING FLOOR PLAN & ELEVATIONS & LOCATION PLAN				Office Tel:	01243 9393732	
Project	PROPOSED DORMER EXTENSION AT 30 FOURTH AVENUE, DENVILLES, PO9 2QX	Date	JUN 2021	Drawn	JB	Scale	1:100 @ A3	Checked	-
		Job Number	PL 2027/21	Drawing Number	-01	Revision		Web:	www.jb-architecturedesign.com
							