



Proposed Out Building 64 Southwood Road Hayling Island

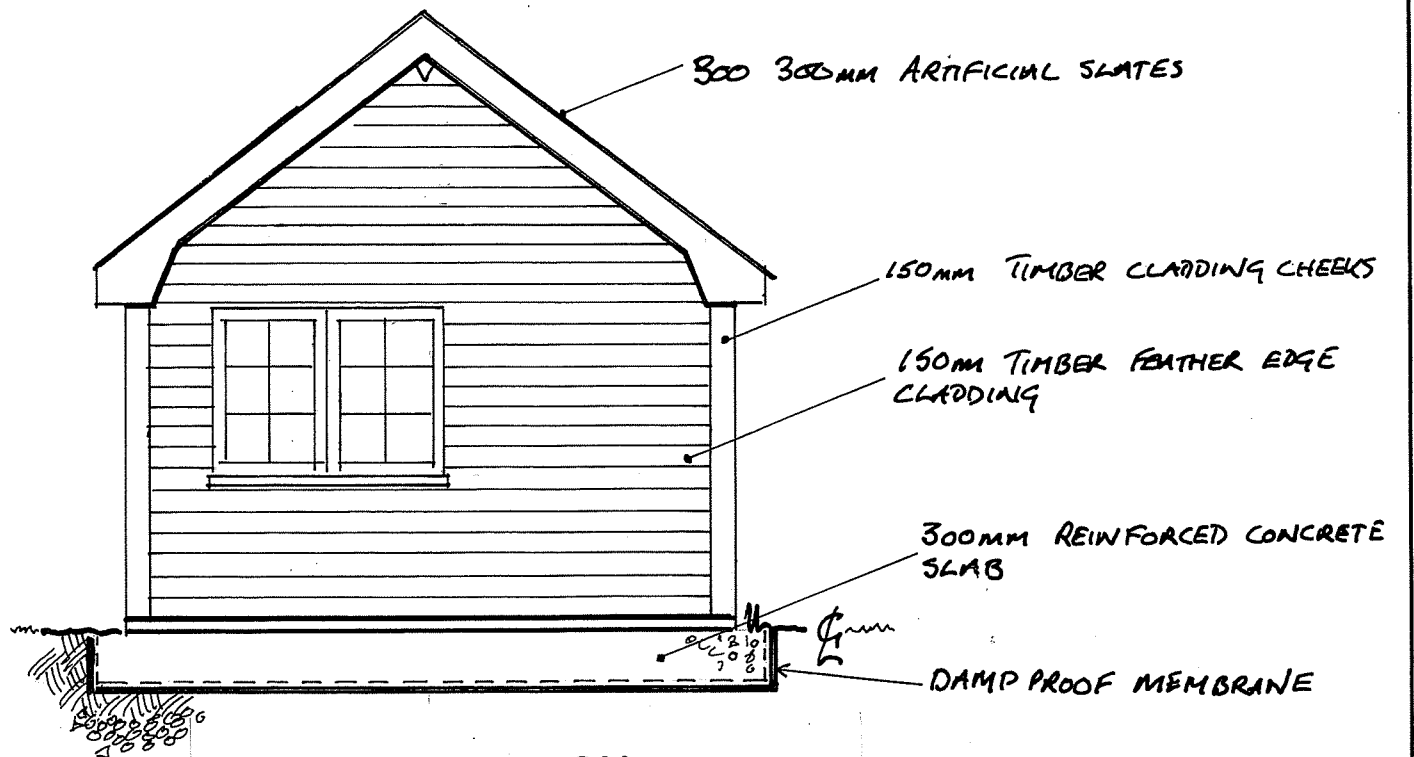


WEST ELEVATION



SOUTH ELEVATION

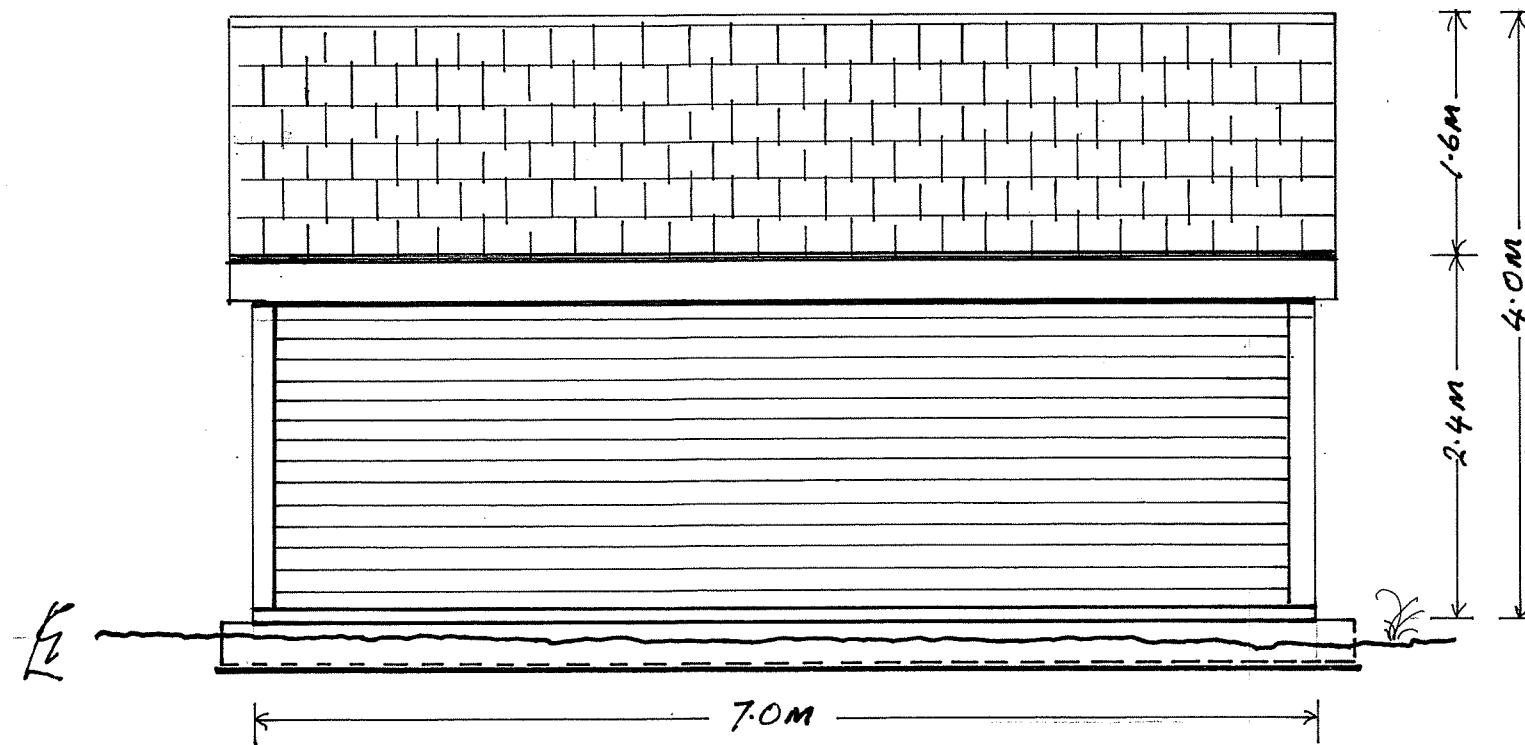

EAST ELEVATION

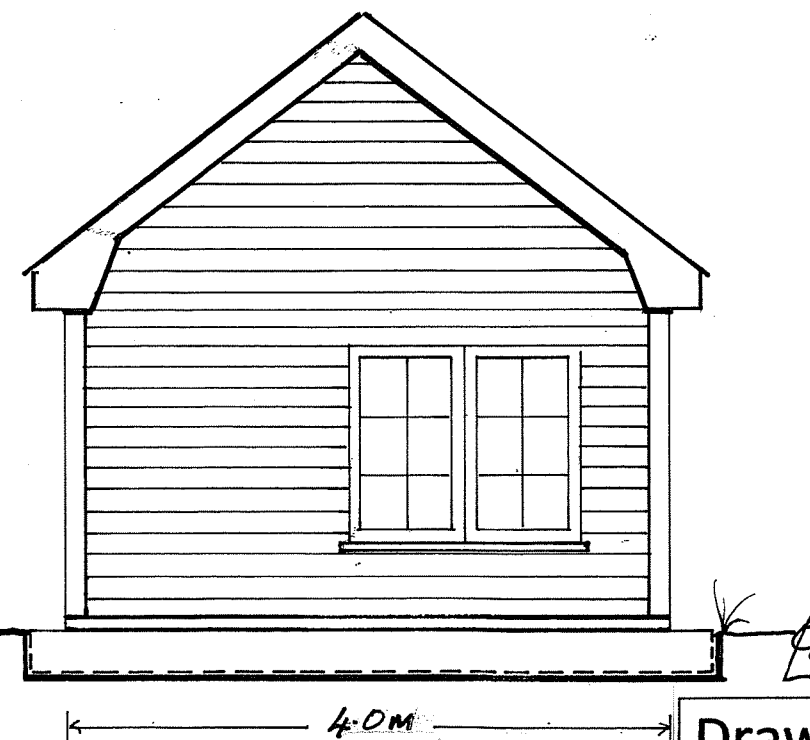

NORTH ELEVATION

Drawn by	Ian Currie
Scale	1:50
Date	4 Feb 2021
Drawing No	01/IC/21