


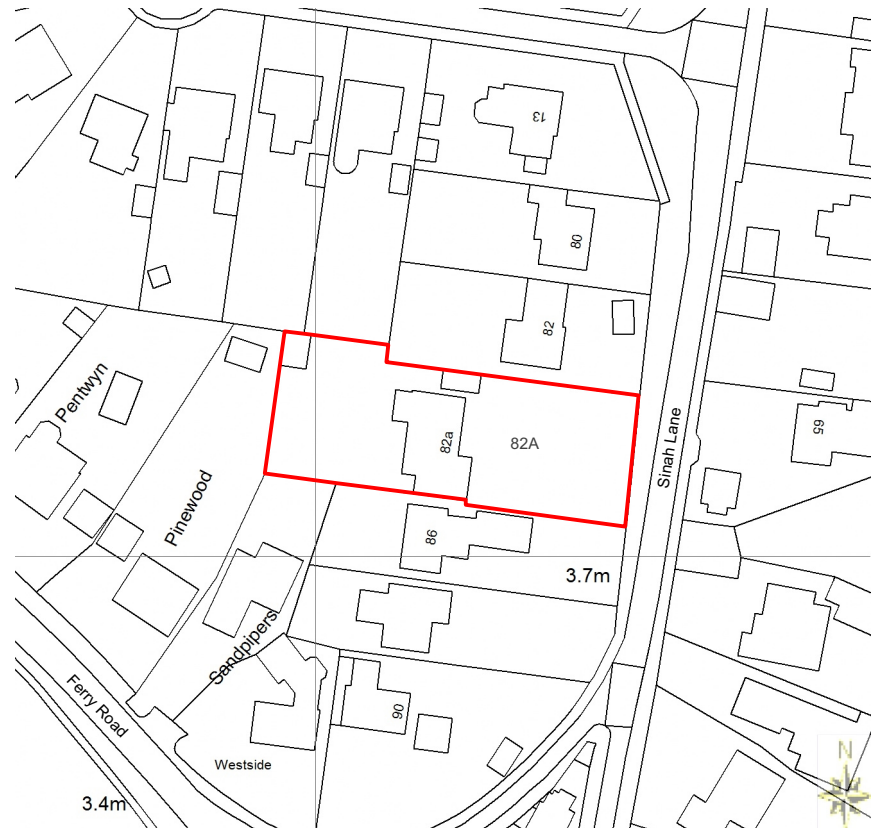


N
Location Plan @ 1:1250
Licence No: 100047474




Existing Side Elevation (North) @ 1:100



Existing Rear Elevation (West) @ 1:100

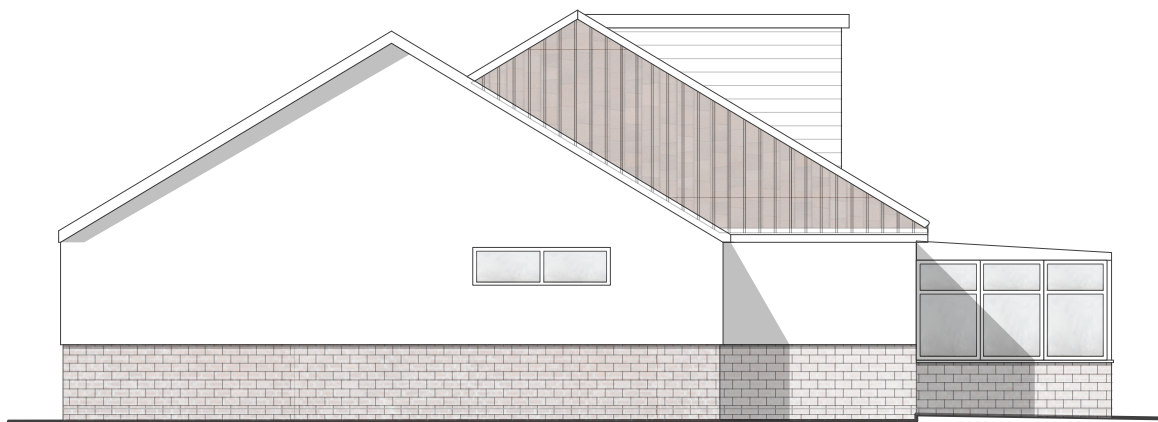


Existing Side Elevation (South) @ 1:100

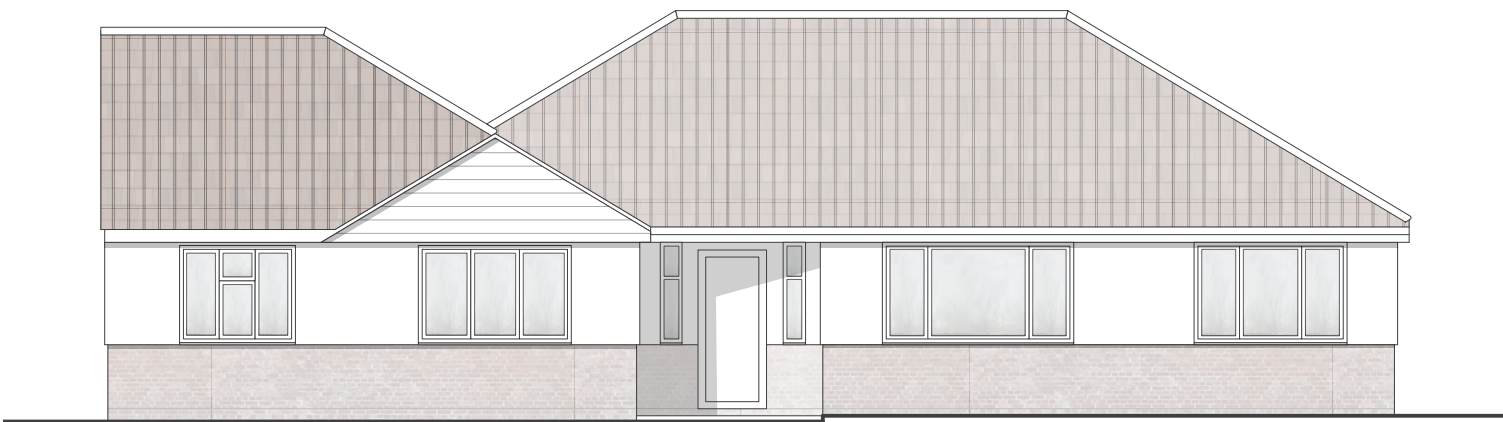


Existing Front Elevation (East) @ 1:100



Existing Ground Floor Plan @ 1:100

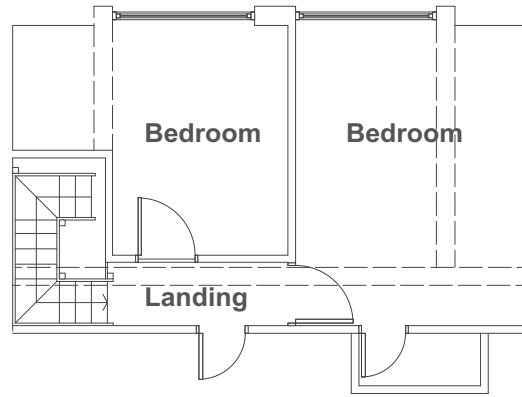

Existing First Floor Plan @ 1:100

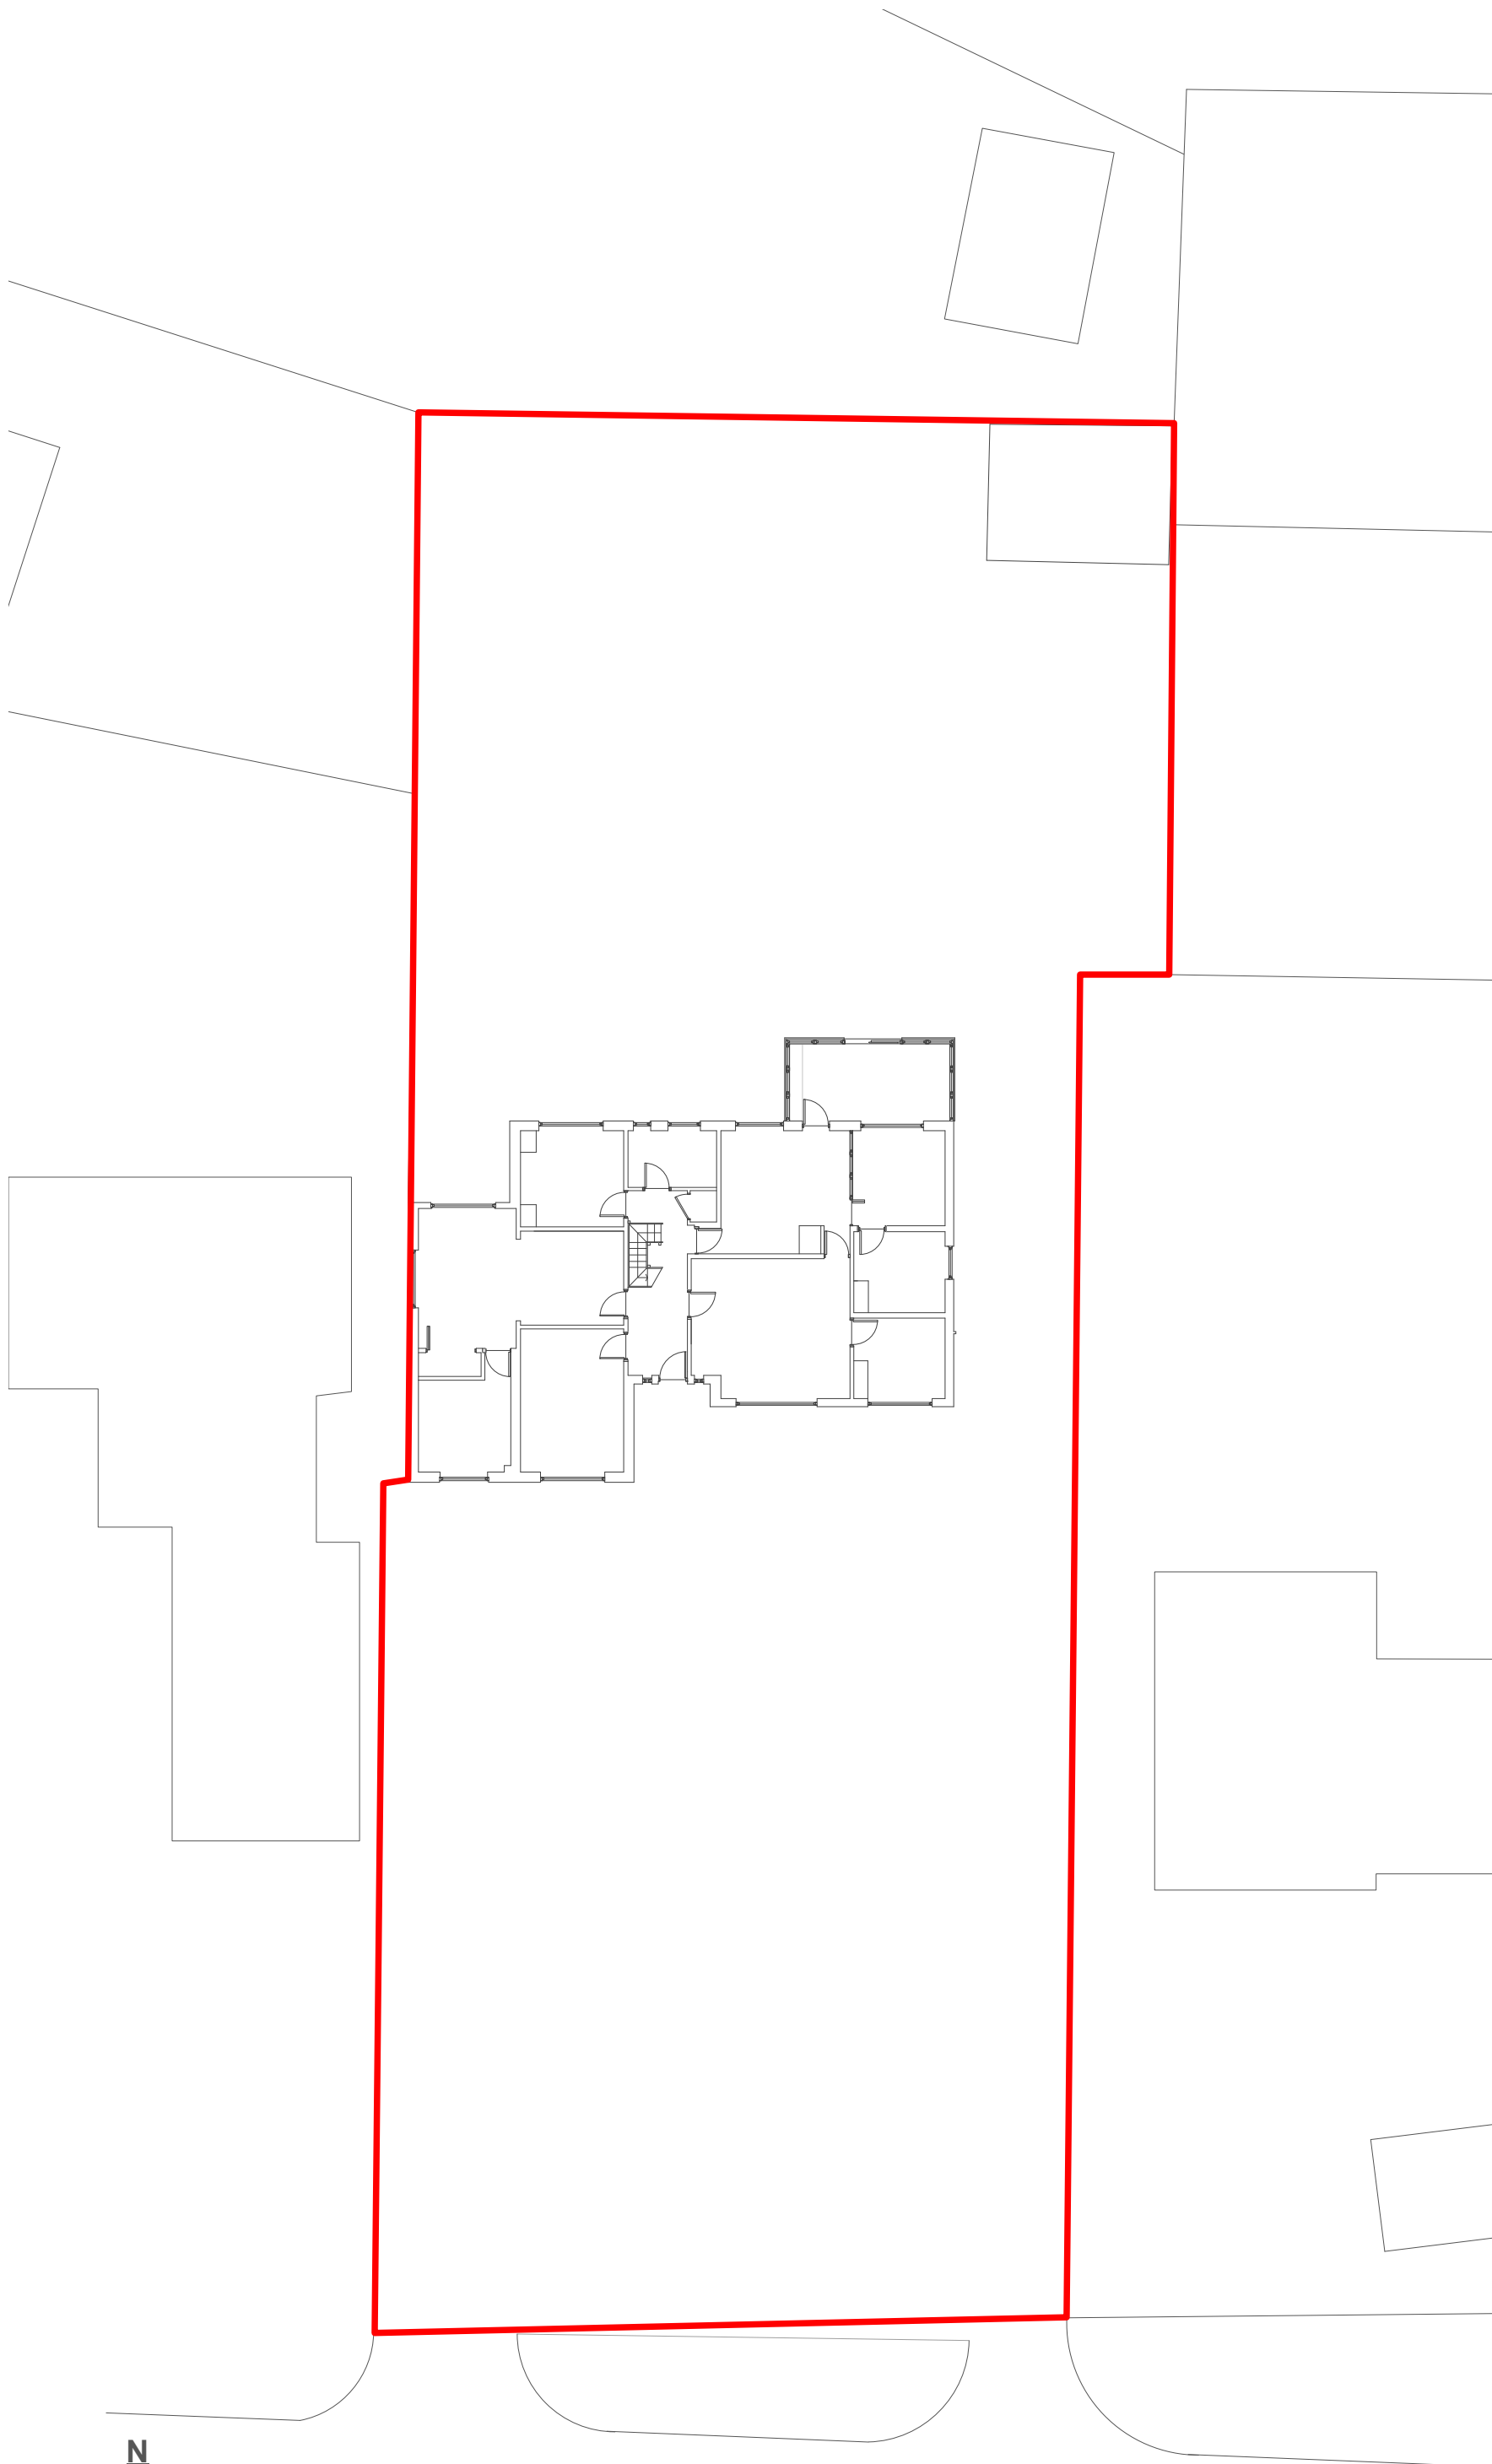

N
Existing Block Plan @ 1:200

Amendments	by	Date
a		
b		
c		
Job Title 075/DSSL		
Survey Drawing		
Existing Plans and Elevations		
Scale: 1:100 @ A1		
Drg.No: HOPA-001-S		
Drawn by: KC		
Issued to: HBC		
Status: Planning		
Date: 22.10.20		
		
HOP Architects Ltd Registered Architect 01753 611100 Company Reg. 10401489		