



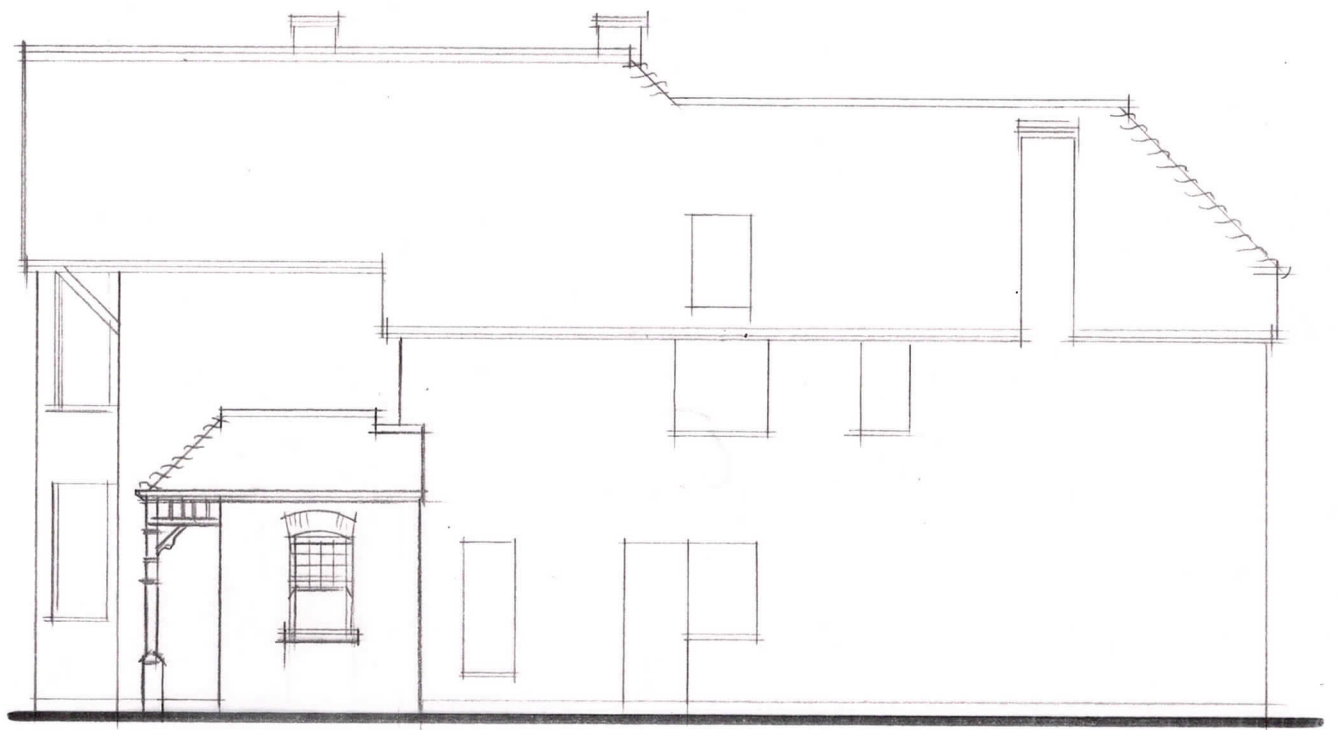


SW elevation

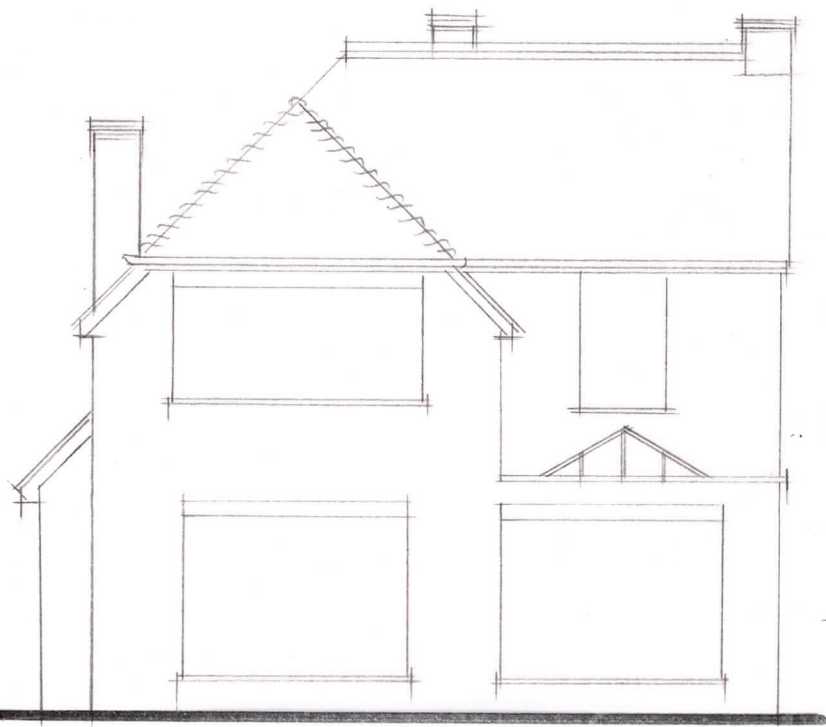


SE elevation

scale 1:100 at A3


0 5 10m

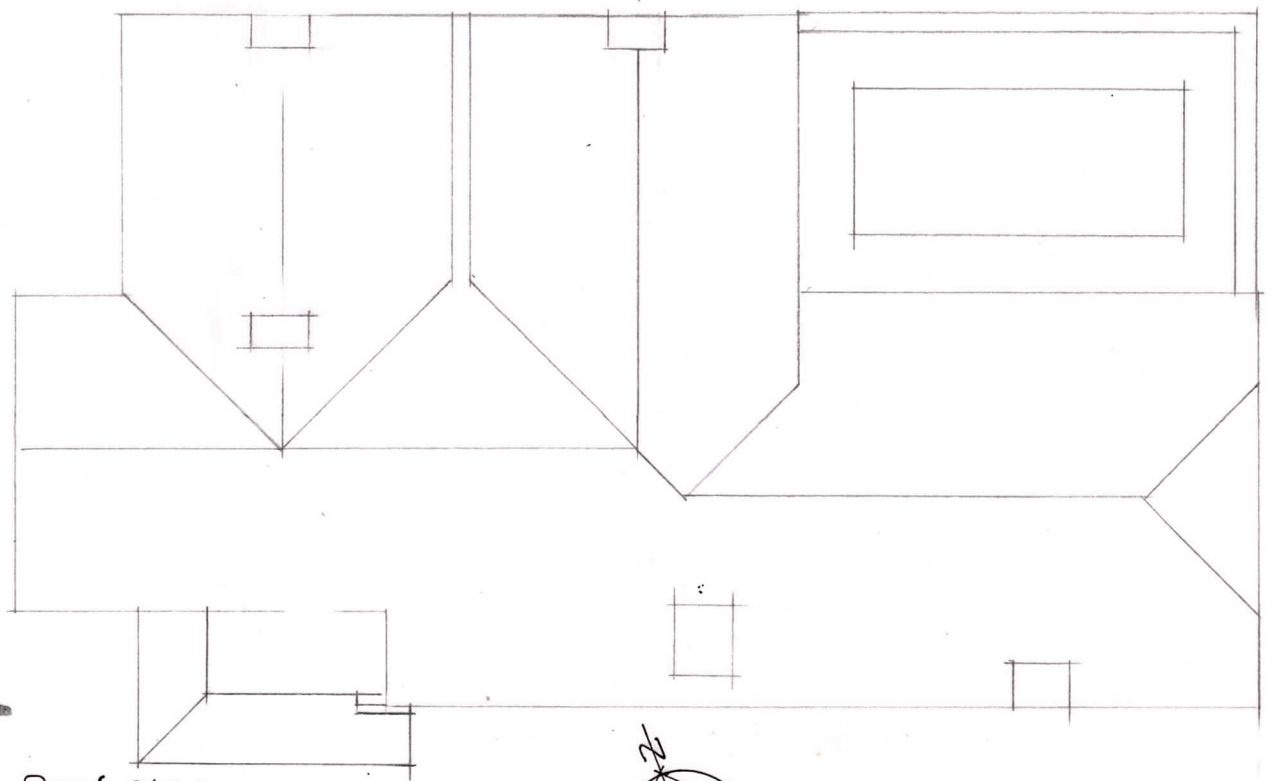

Roof plan

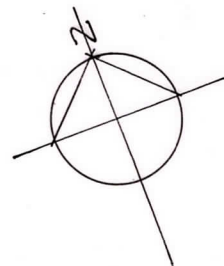

NW elevation

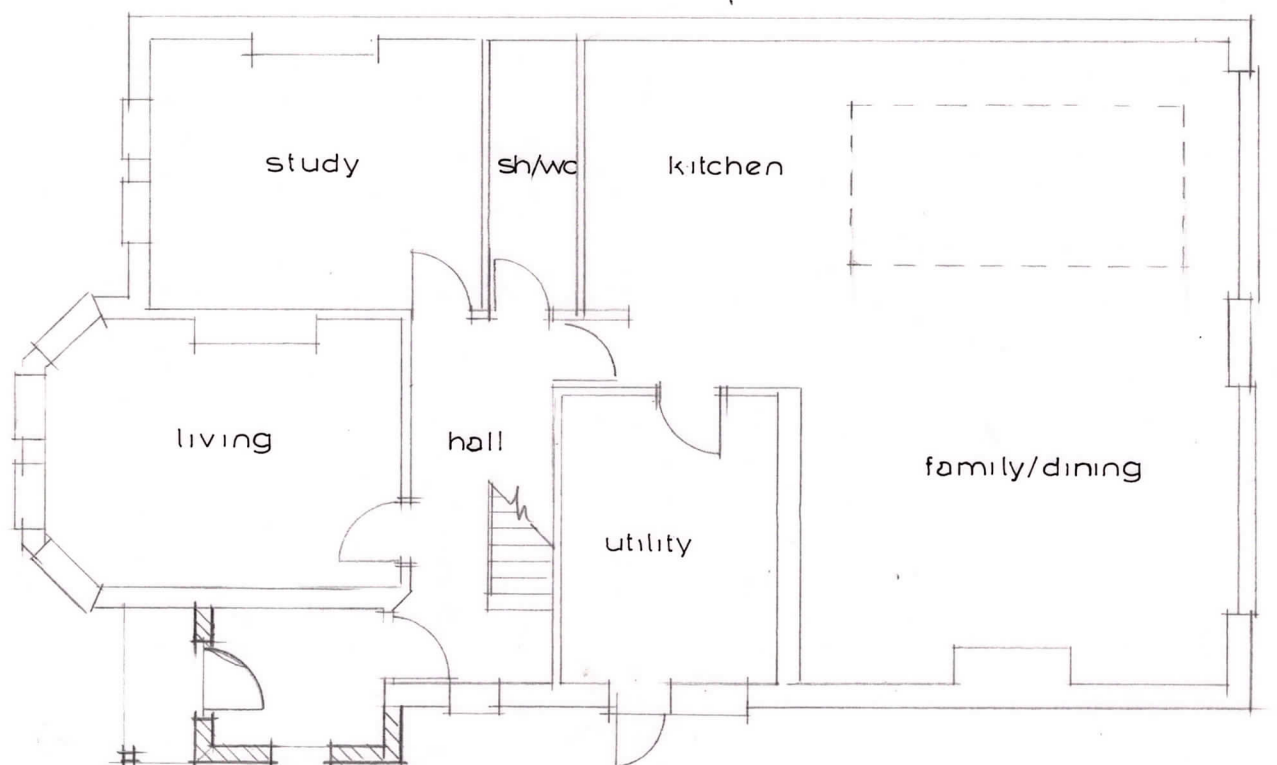

enlarged porch
Ground floor plan

RJCA Chartered Architects
The White House, 2 Lavant Road
Chichester, West Sussex PO19 5RQ
Tel: 01243 779600
Mobile: 07973435493
Email: rjcatkinson@btinternet.com

Project Name: 36 Westbourne Avenue, Emsworth PO10 7QU

Drawing: Enlarged porch – ground floor, roof plan & elevations

Drawing Number: 2021/05/02

Rev. B