


Proposed Roof Plan


1 : 50 @ A3

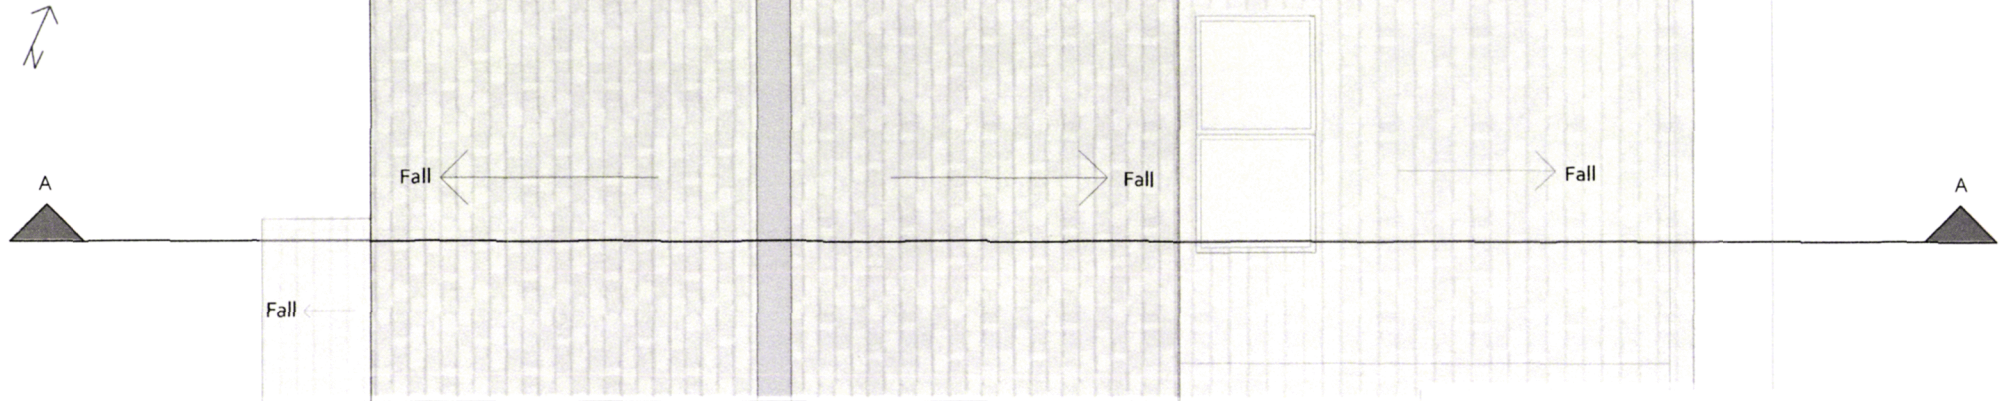

Proposed Side North Elevation

1 : 50 @ A3

4 Metre Permitted
Development Height

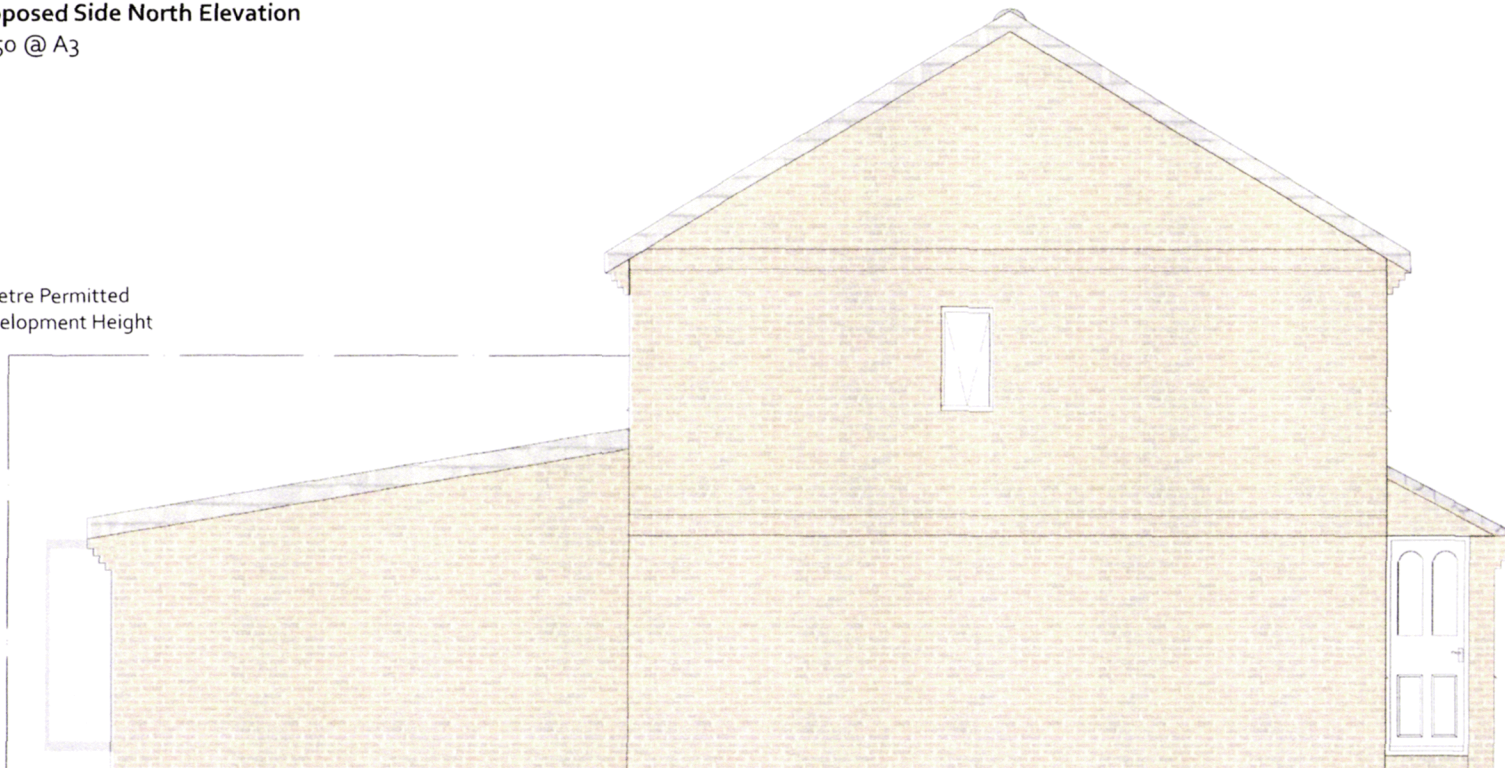

6 Metre Permitted
Development Line

Do not scale. Schematic drawings, all dimensions subject to site survey.

THIS DRAWING IS THE COPYRIGHT
2021 OF PEPPER CONSULTING.

Rev	Date	Notes	By
 ARCHITECTURAL DESIGN CONSULTANTS & PROJECT MANAGEMENT			
Client:	Mr and Mrs Handley.		
Project:	30 Holst Way Waterloooville Hampshire PO7 5SJ Rear Extension		
Title:	Proposed: Roof Plan and Side Elevation.		
Scale:	1 : 50 @ A3	Date:	26/02/2021
Drawn By:	FEP	Checked By:	MP
Issue:	Lawful Development Certificate		

Scale 1 : 50

