



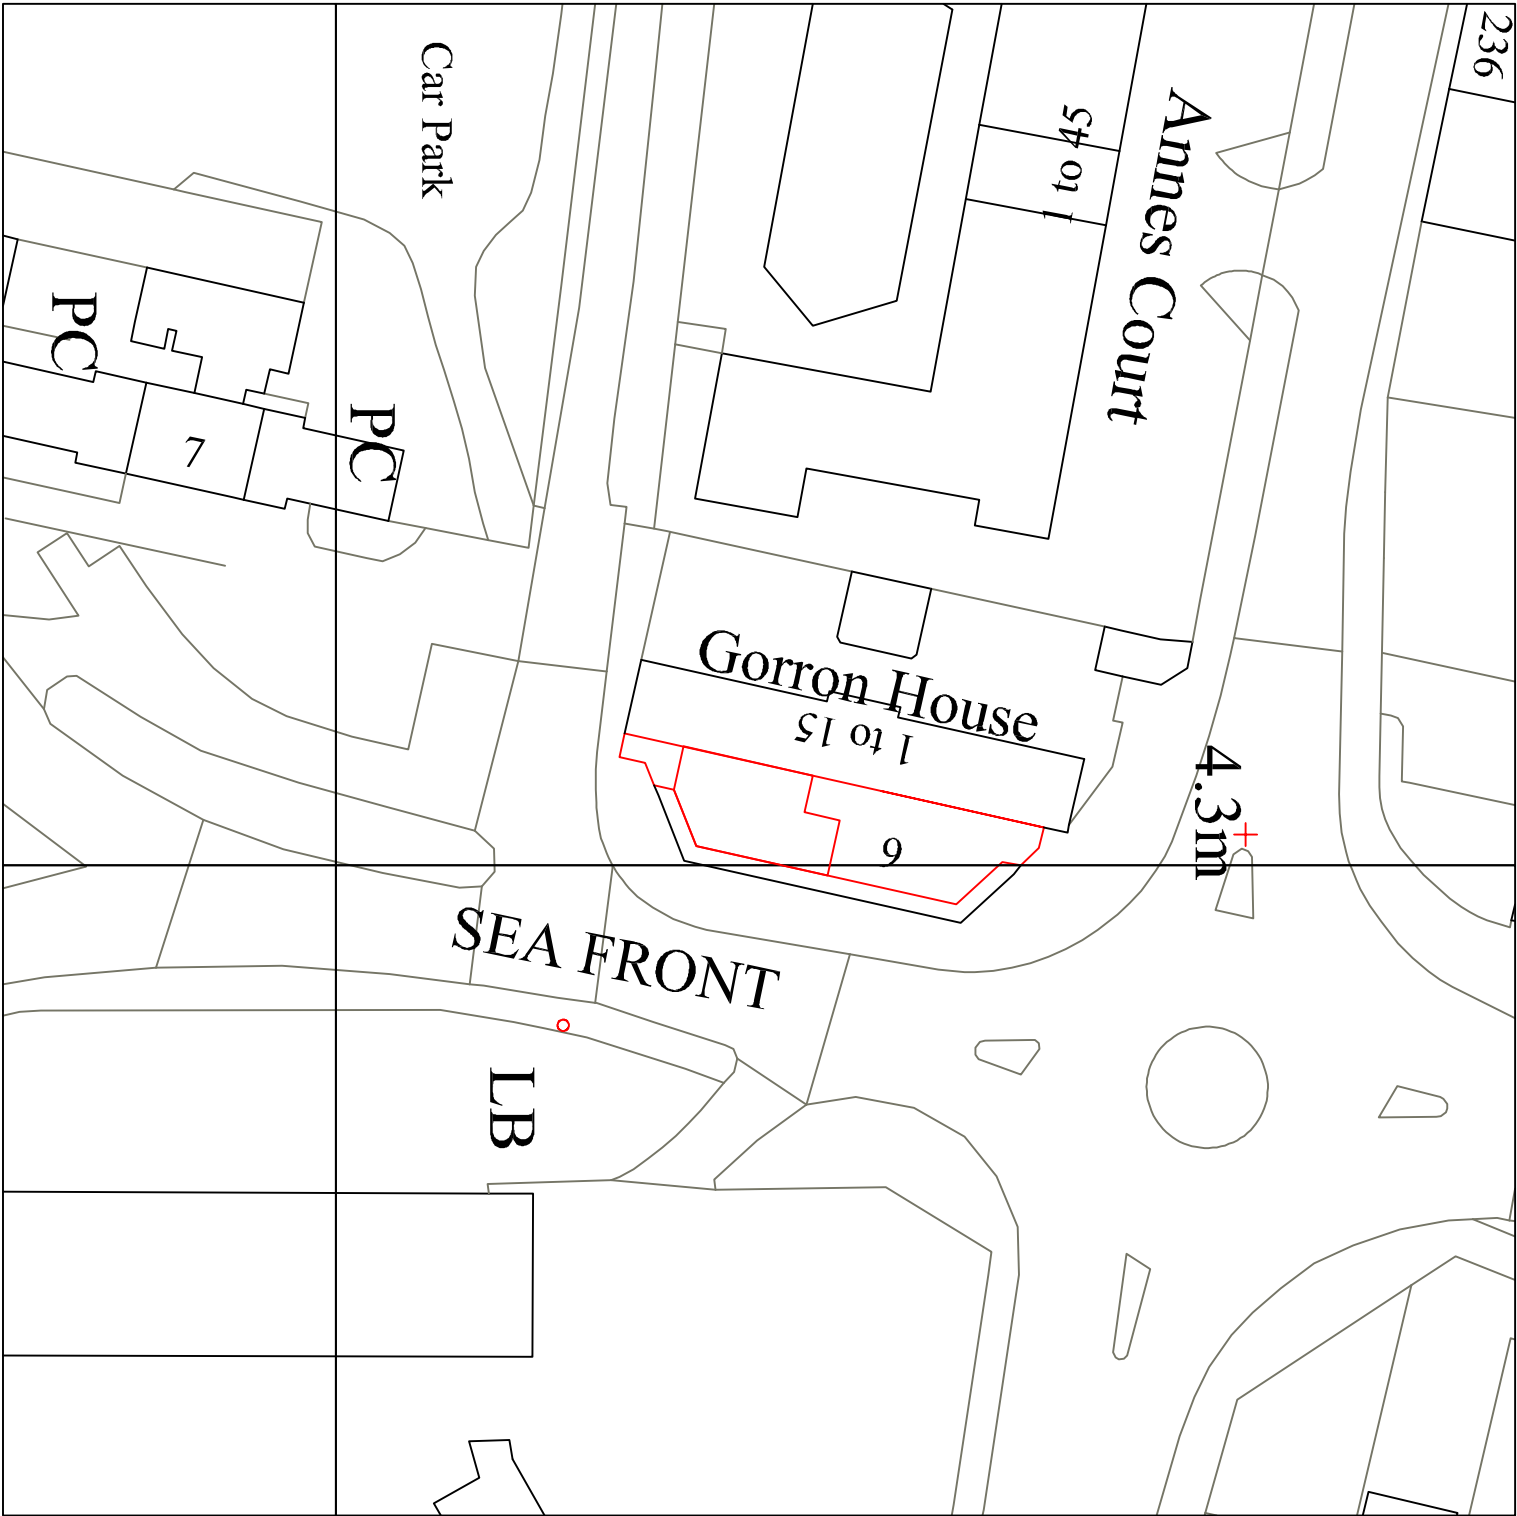

BLOCK PLAN
SCALE: 1:500

↑
N

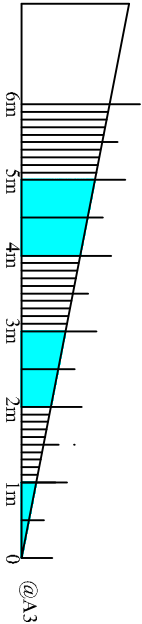

PROPOSED EXTENSION AT UNIT 2-9 SEAFRONT, HAYLING ISLAND, P O 11 0DE.			
Title: GROUND FLOOR PLAN	Scale:1:500	Date: 25/11/2020	Dwg:No: TSL/VIJ/2-9/04