




THIS DRAWING HAS BEEN PRODUCED FOR PLANNING PURPOSES ONLY, THIS IS NOT A WORKING DRAWING, FOR FURTHER INFORMATION CONTACT KALOTEC LTD.

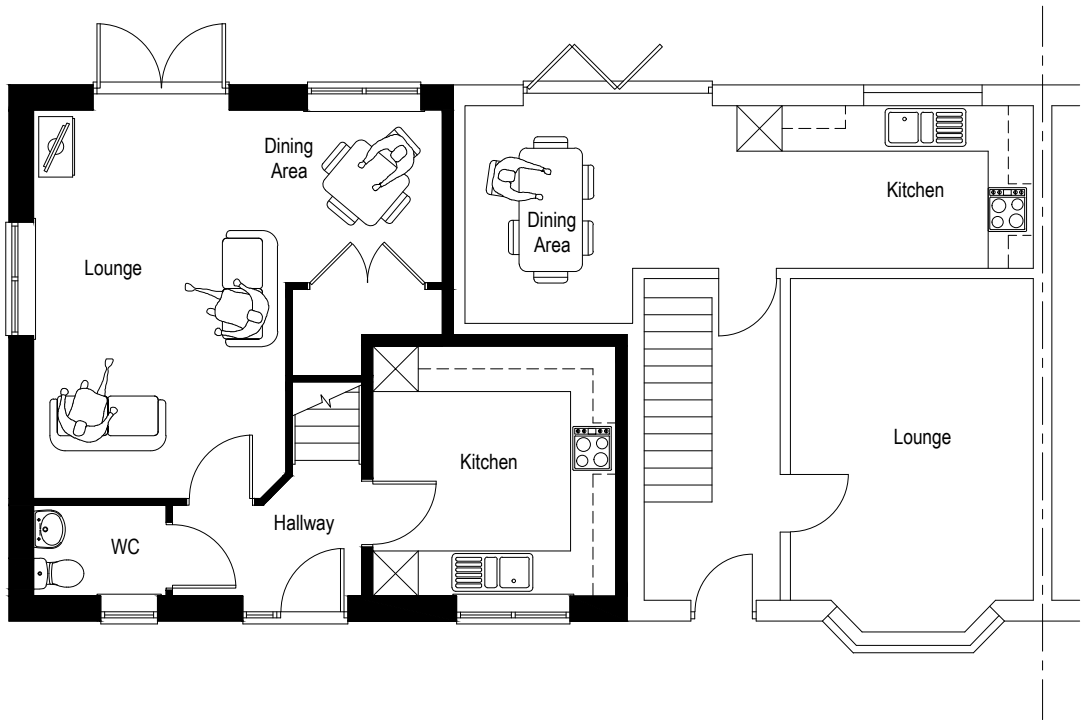

Proposed Ground Floor Plan
(Scale 1:100)

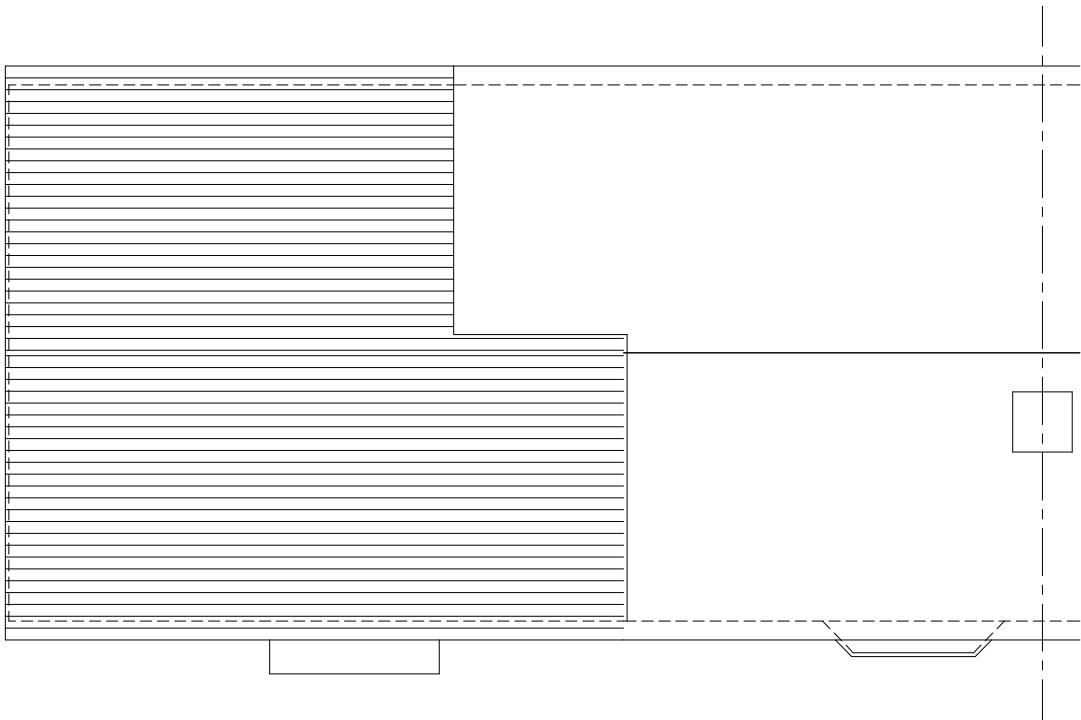

Proposed Roof Plan
(Scale 1:100)

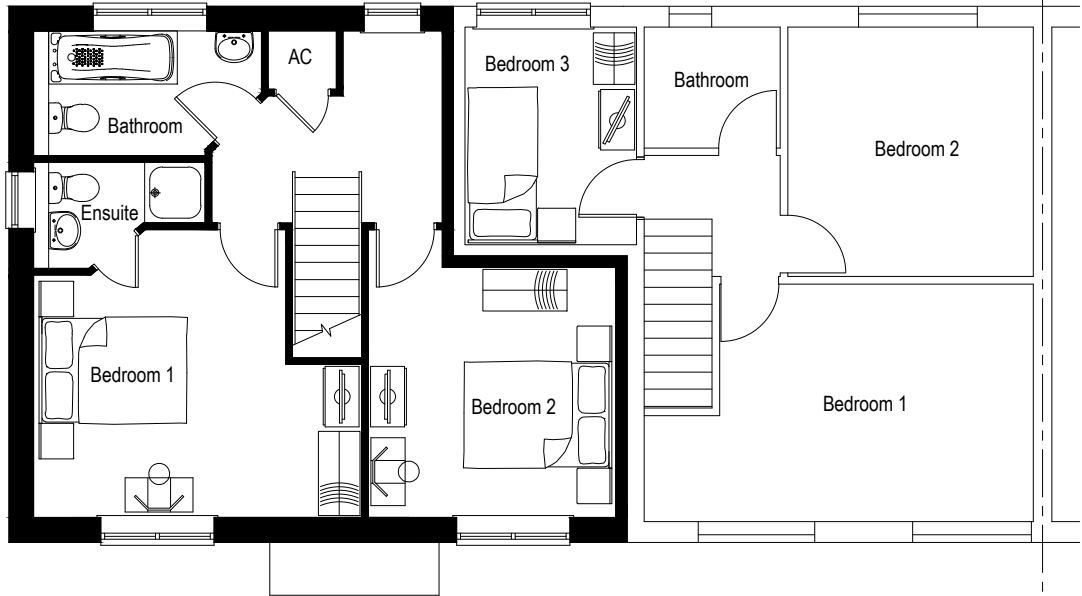

Proposed First Floor Plan (Scale
1:100)



Revisions:
A - Plans amended to address Planners concerns - 10.12.2020



CLIENT Mr A Fry			
SITE 9 St Albans Road, Havant			
TITLE Proposed Floor Plans			
SCALE 1:100 (A3)		DRAWING NO. KALO-0234-04	REVISION A
DATE May 20			
DRAWN	CHECKED		
Kalotec Limited, Cams Hall, Fareham, Hampshire, PO16 8AB Telephone: 01329 227 424 Email: info@kalotec.co.uk Website: www.kalotec.co.uk COPYRIGHT © KALOTEC LIMITED			