


PROJECT - DORMER WINDOW/JULIETTE BALCONY
 CLIENT - MR + MRS MARIO SAMMUT
 SITE ADDRESS - 60 BEDHAMPTON HILL, HAVANT, PO9 3JP
 DRAWING - PROPOSED ELEVATIONS
 DRAWING N° - DRAWING NUMBER 3JP 018.
 DATE - AUGUST 2020.
 SCALE - ELEVATIONS 1:50 @ A2
 DRAWN BY - TRISTAN DONALDSON
 CARPENTRY AND CONSTRUCTION



↑ SOUTH ELEVATION.
 ↓ NORTH ELEVATION.

↑ EAST ELEVATION.
 ↓ WEST ELEVATION.

PROPOSED ELEVATIONS.

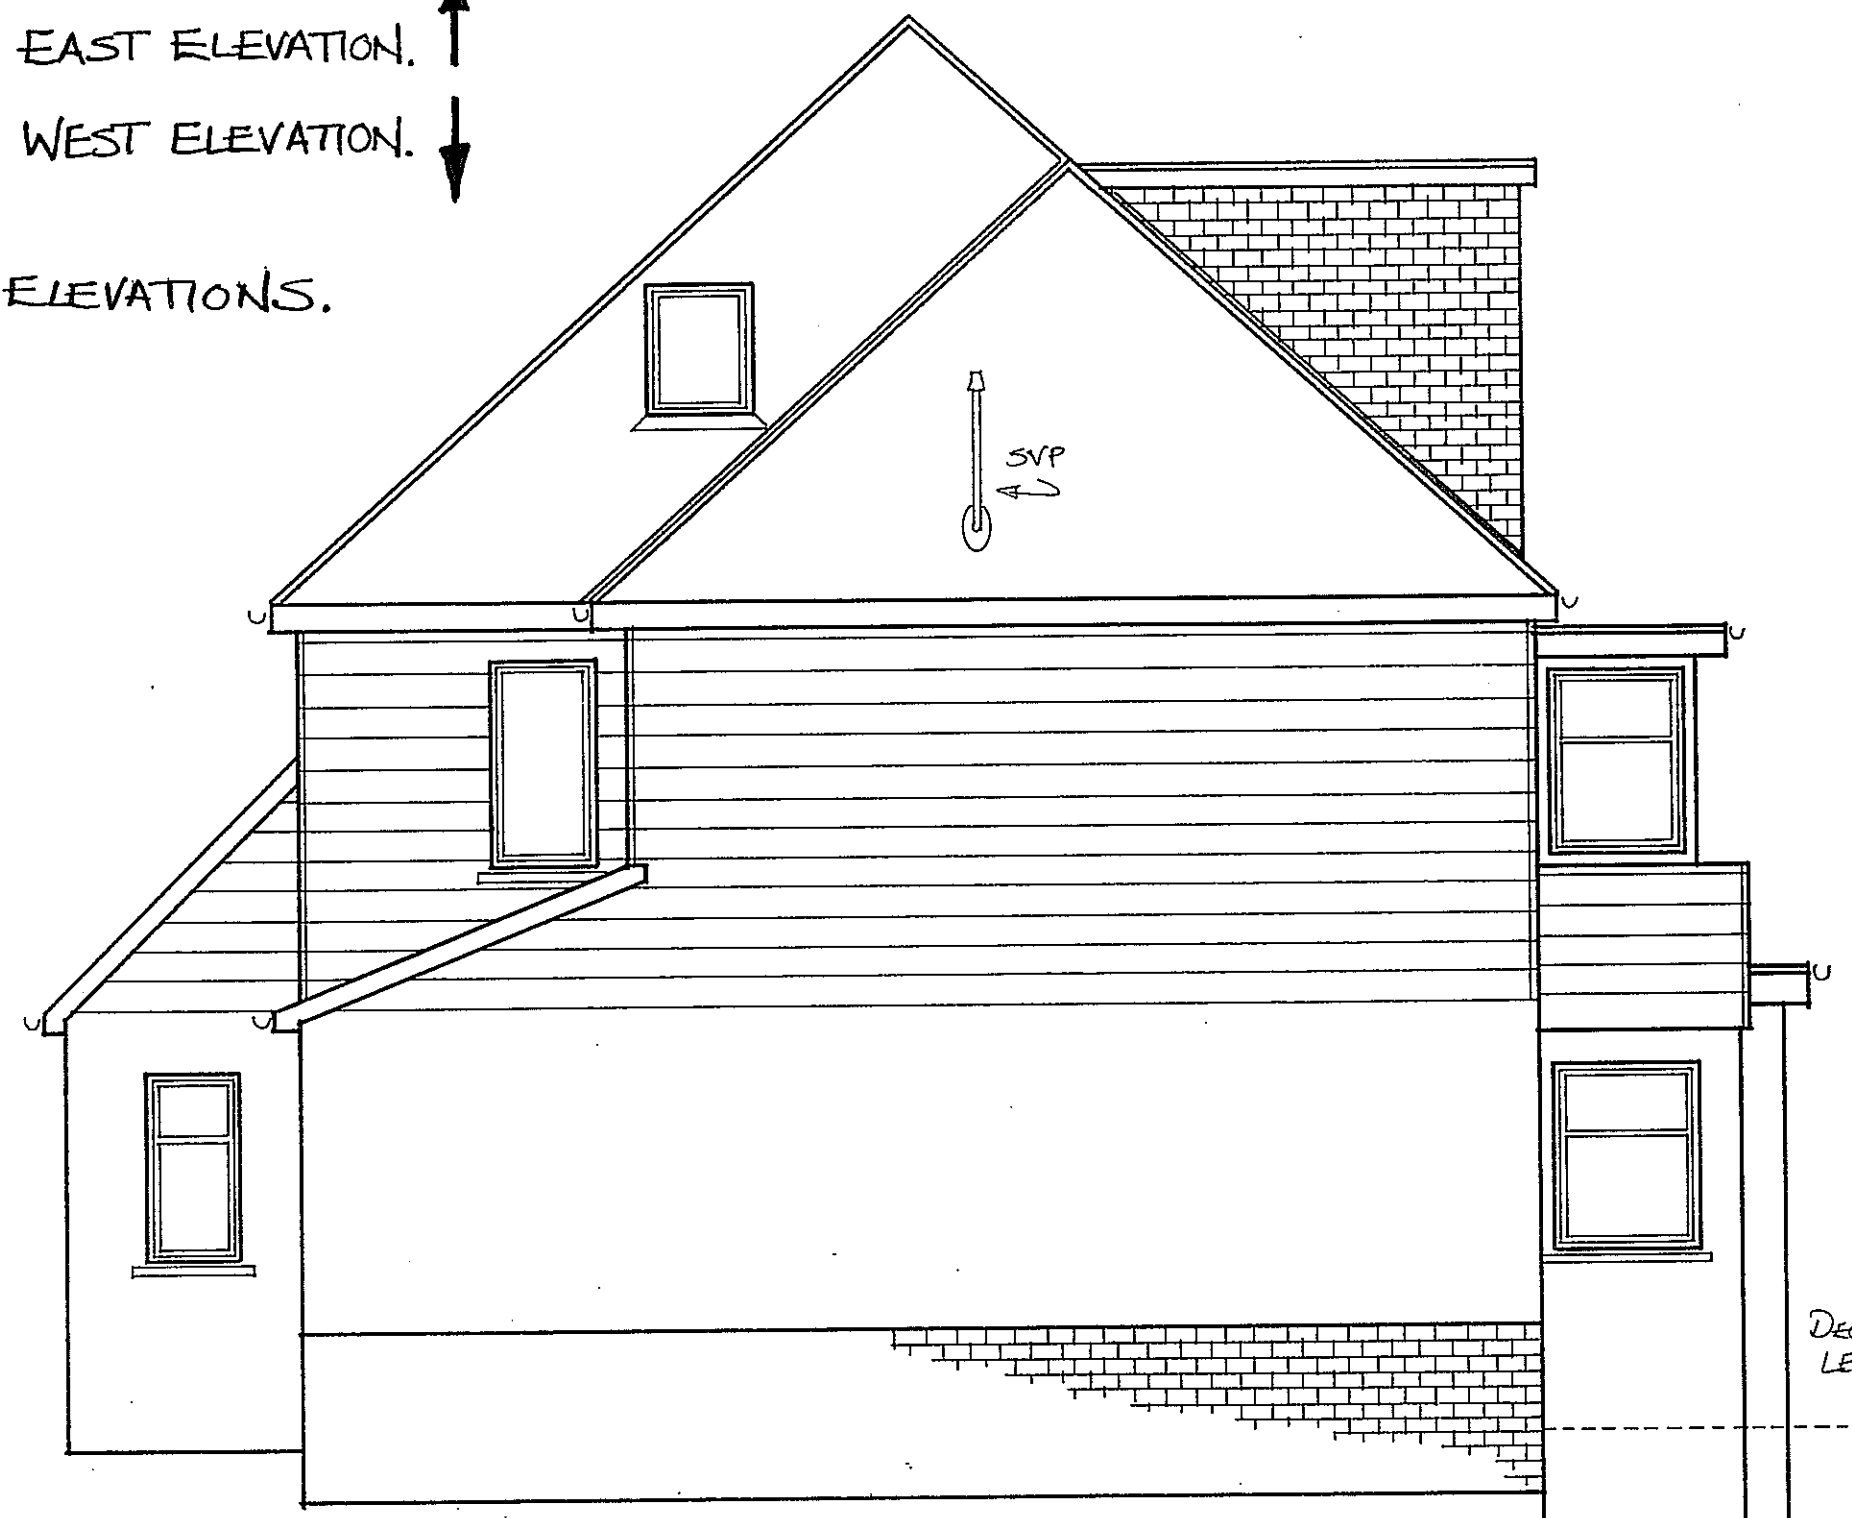

3JP 018.