




PROPOSED FRONT ELEVATION
SCALE 1:100

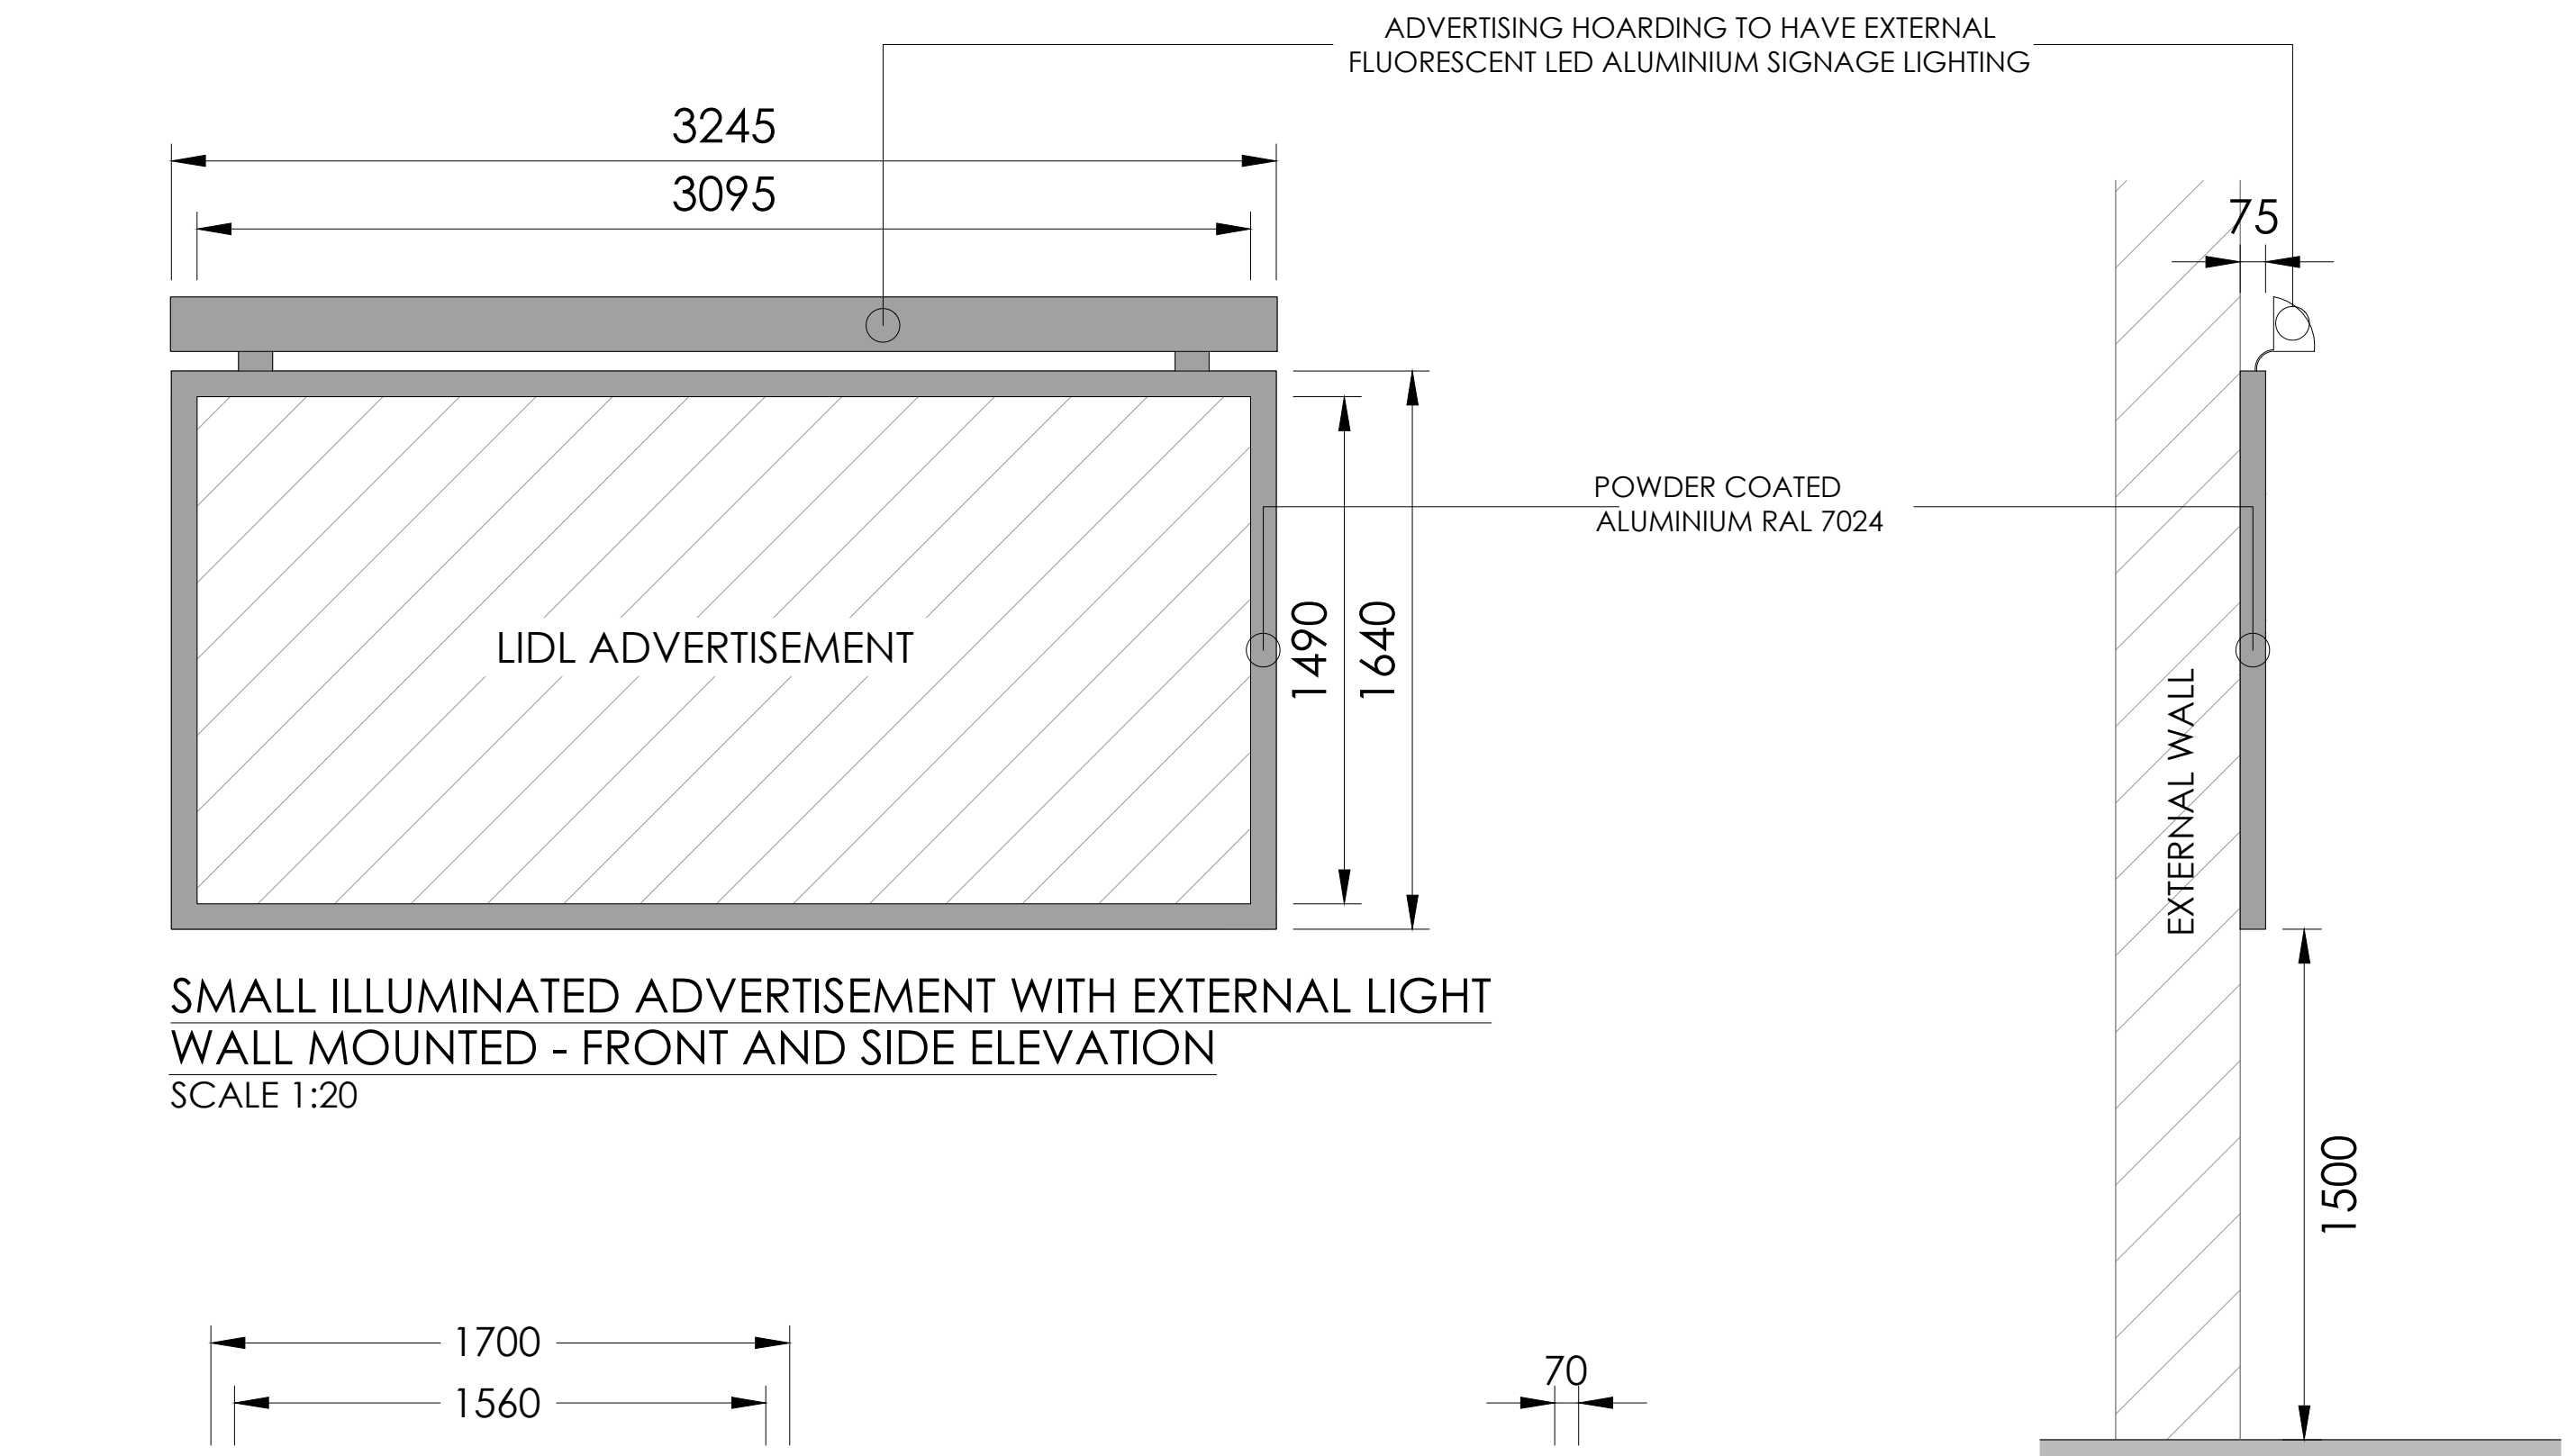

SMALL ILLUMINATED ADVERTISEMENT WITH EXTERNAL LIGHT
WALL MOUNTED - FRONT AND SIDE ELEVATION
SCALE 1:20

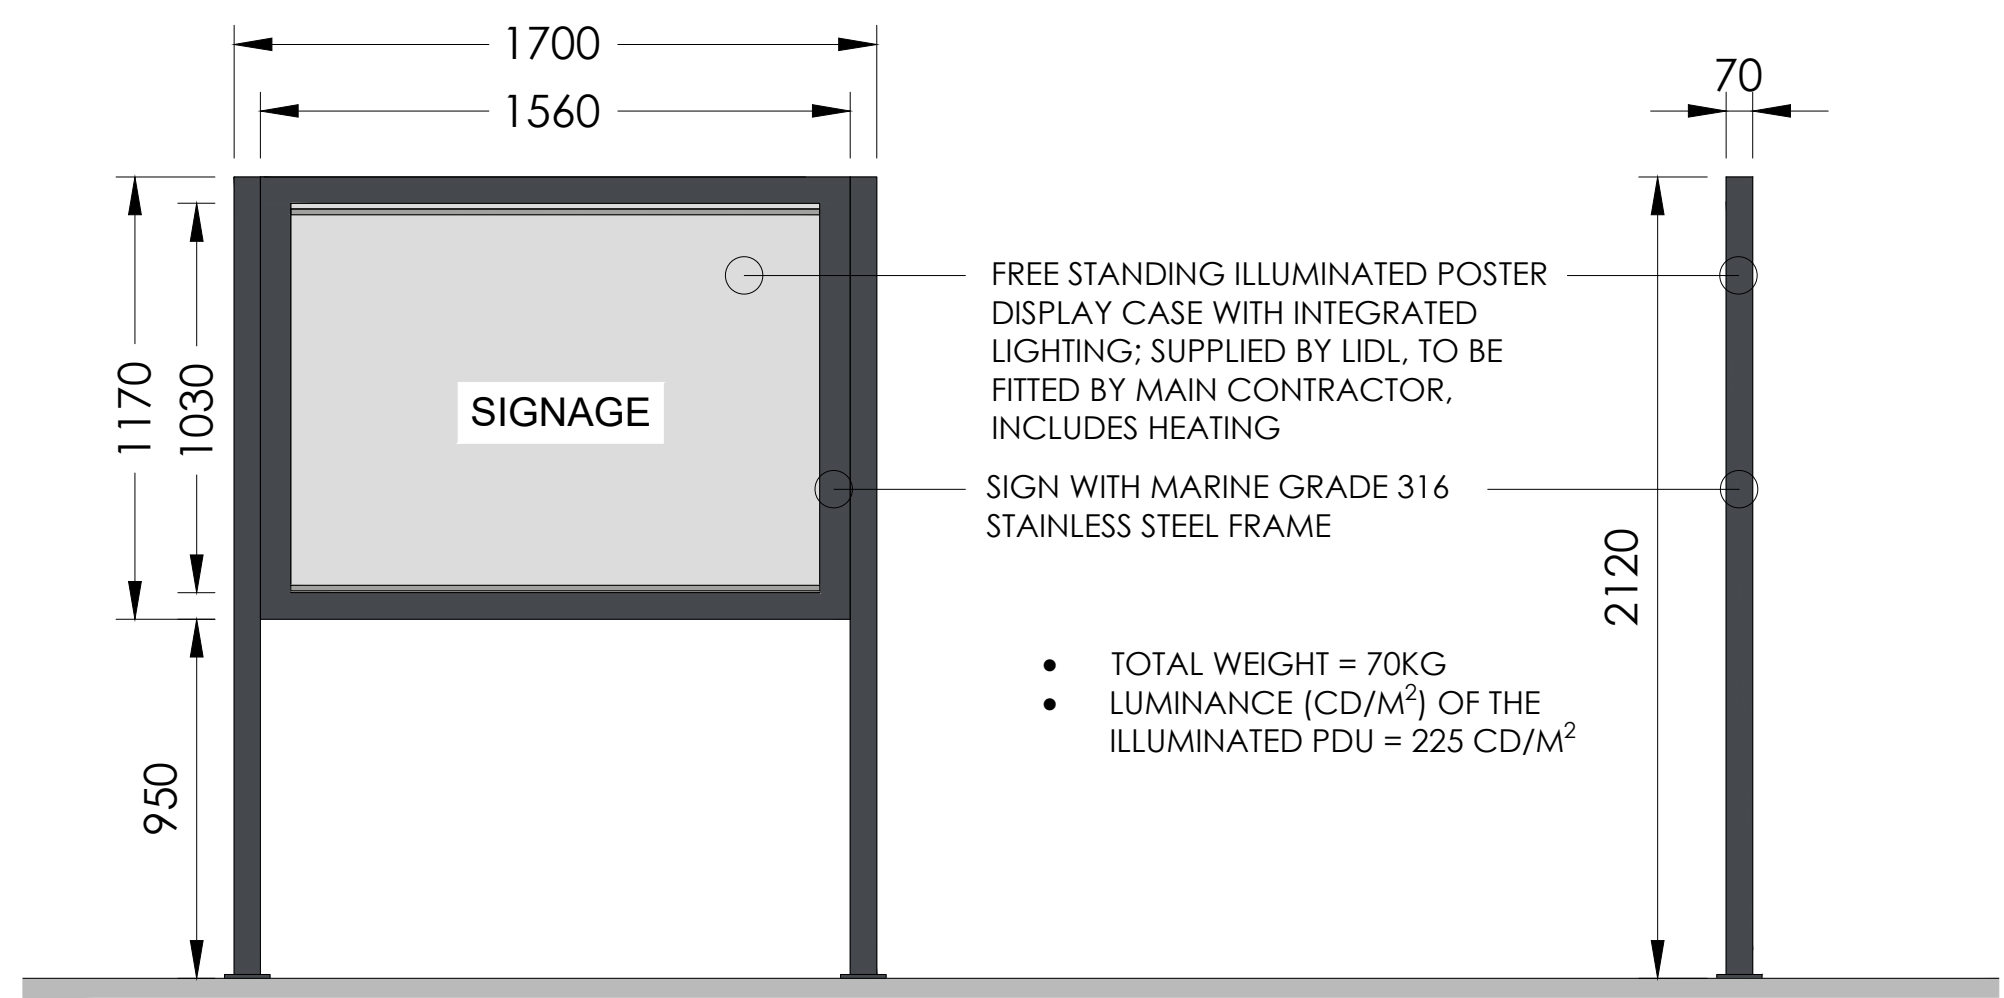

POSTER DISPLAY UNIT - FRONT & SIDE ELEVATION
SCALE 1:20

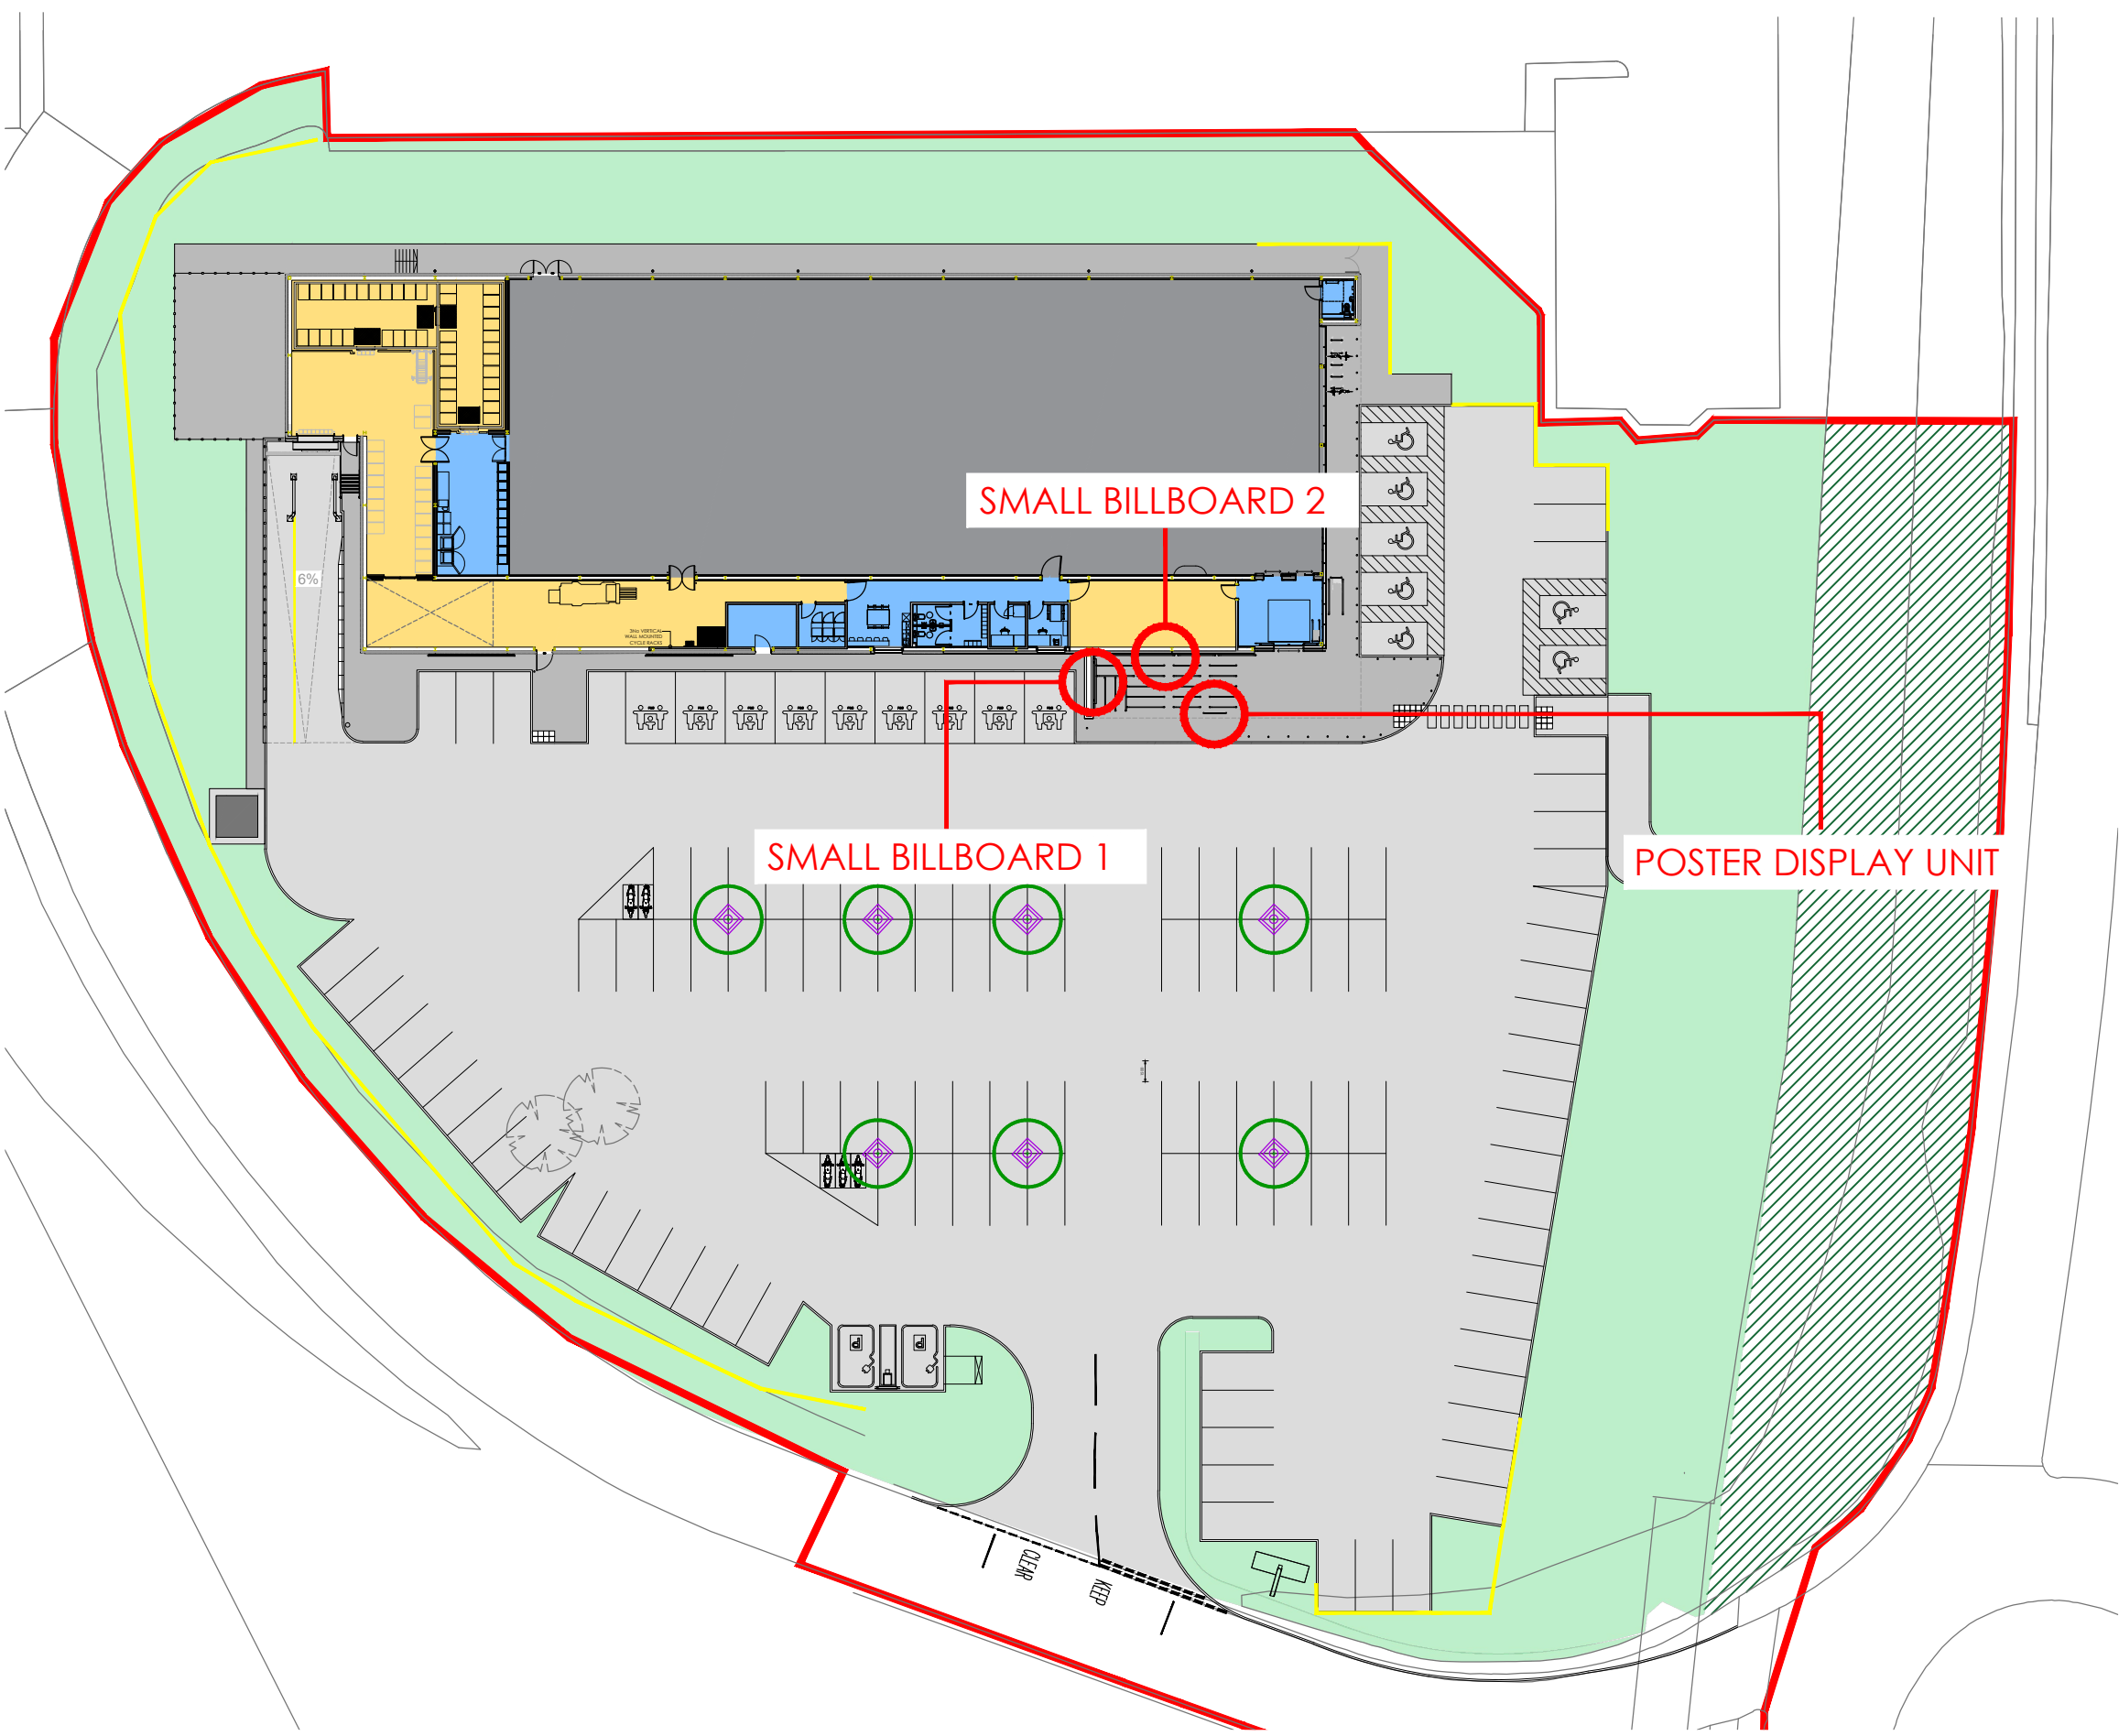

PROPOSED SITE PLAN
SCALE 1:500

