
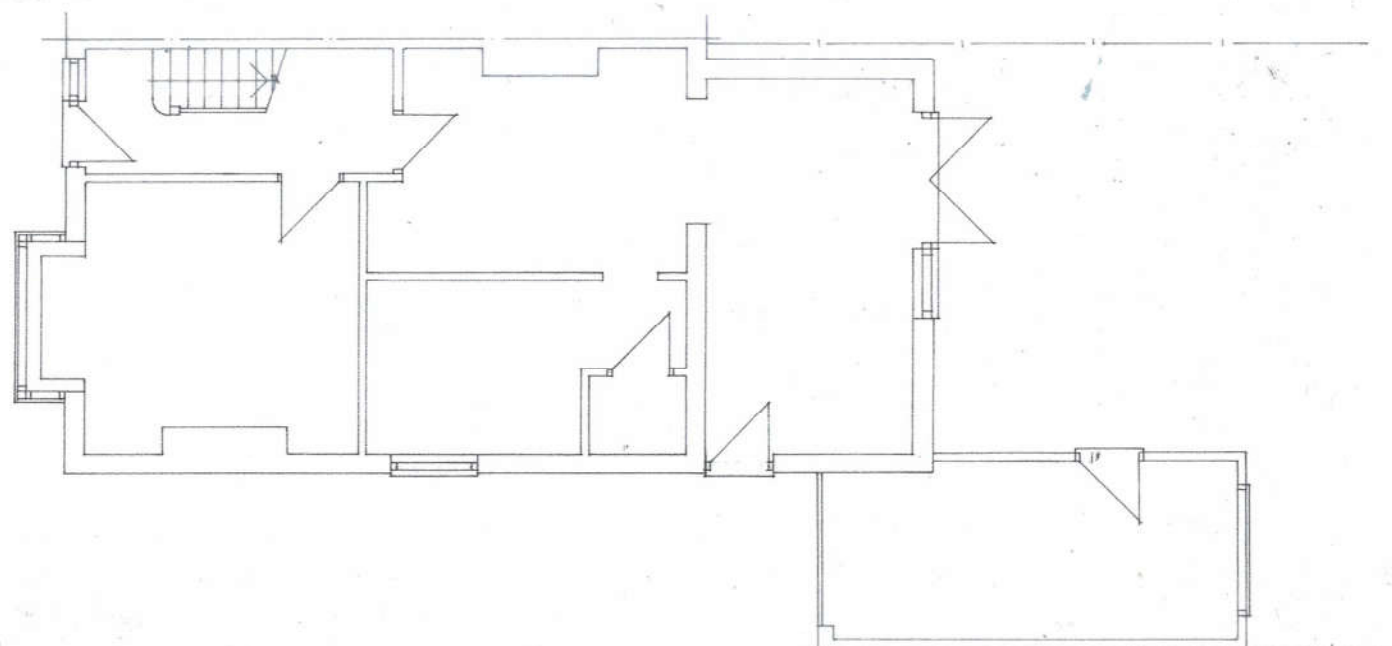


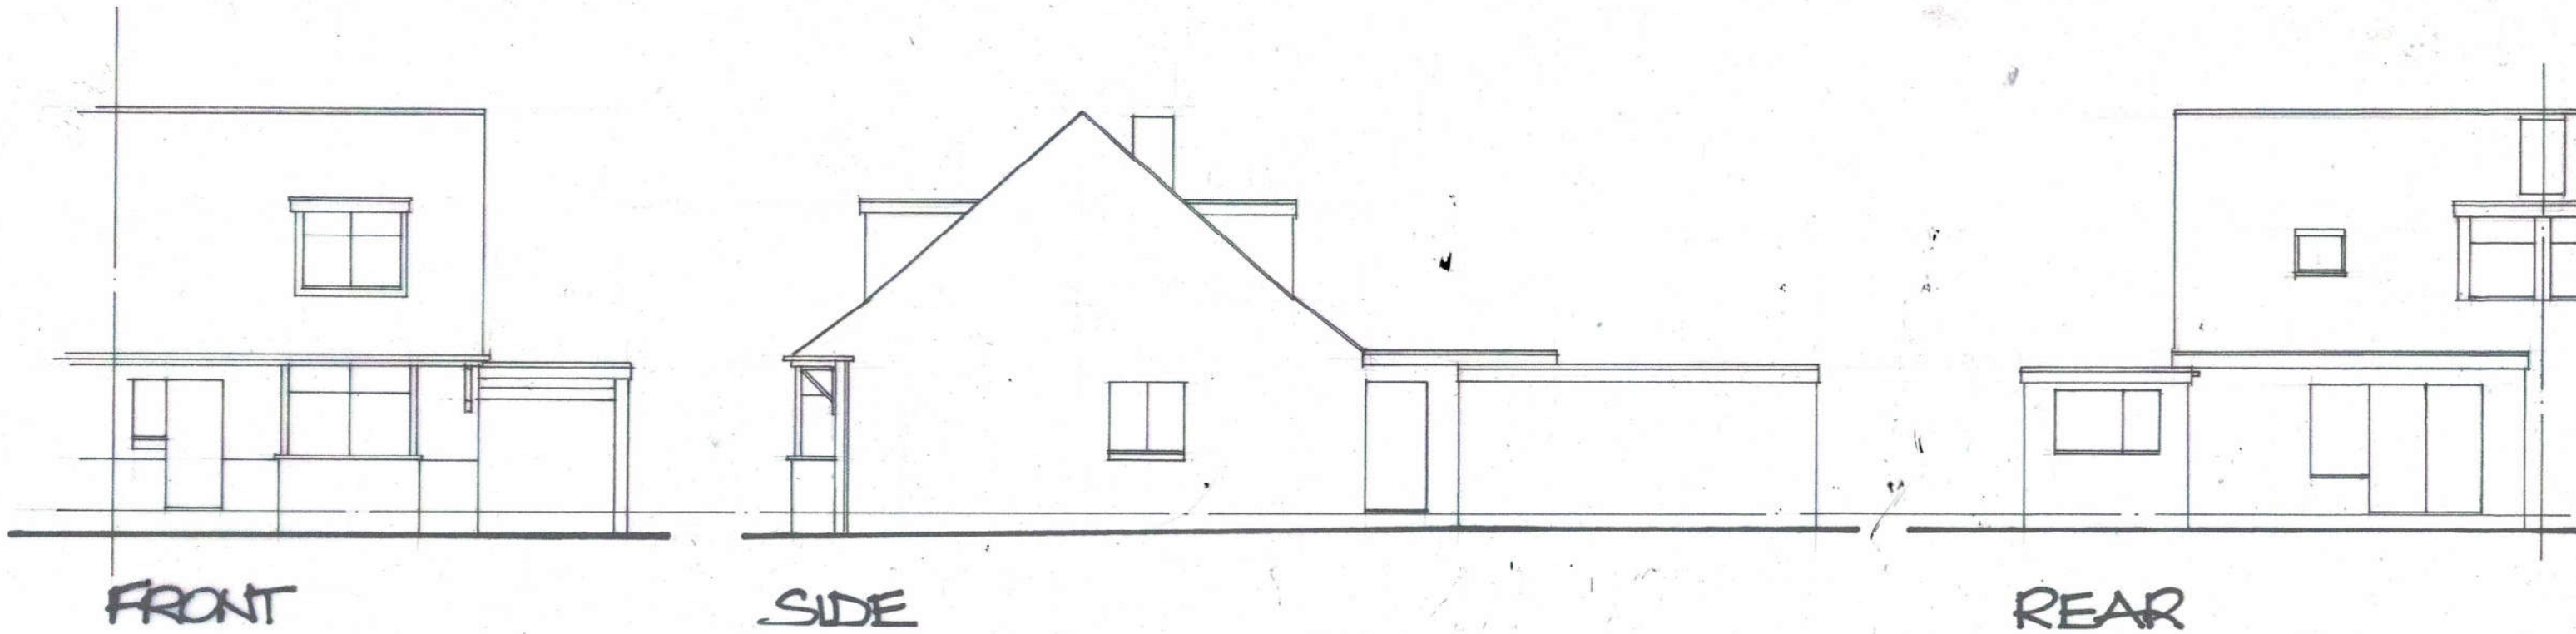

FLOOR PLAN

DEREK TREAGUS ASSOCIATES ARCHITECTURAL SERVICES Tel: 07956 624094 Email: derek.treagus@gmail.com			
Project	REAR EXTENSION AT 17 ALSFORD ROAD, WATERLOOVILLE, HAMPSHIRE.		
Client	Mr & Mrs S Fitzgerald		
Subject	Planning Drawing Existing Details		
Date:	Feb 2021	Scale:	1:100@A3
Rev:		Drg. No.	21/118/01
• Copyright reserved. • All dimensions are to be site confirmed and should not be scaled unless for Planning purposes. • Verify all queries with the office.			