



SOUTH ELEVATION

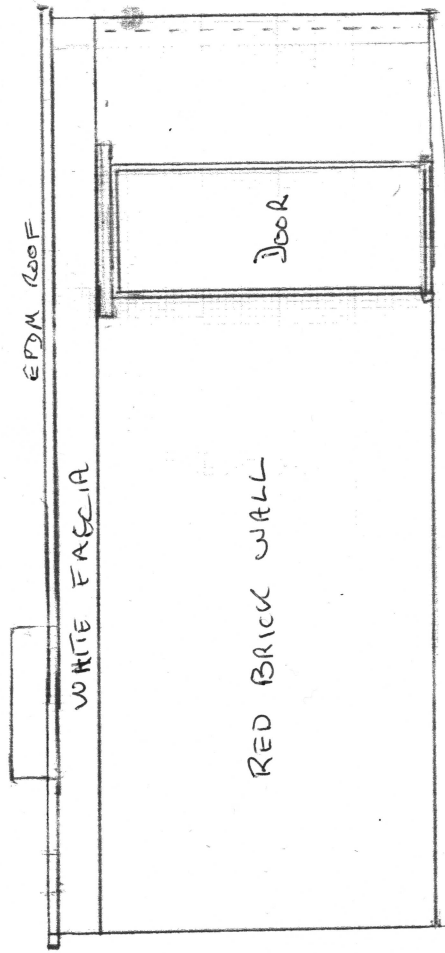


6.12 metres

EAST ELEVATION

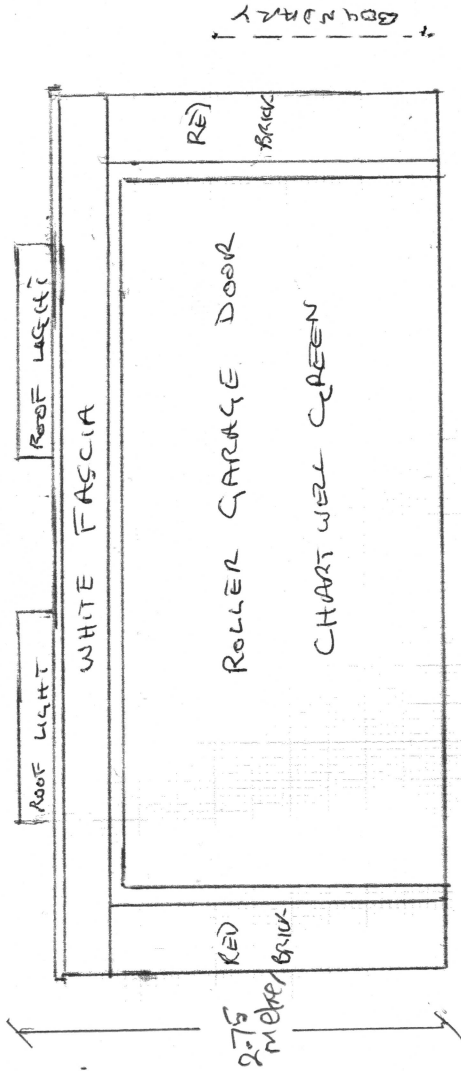


5.84 metres

NORTH ELEVATION

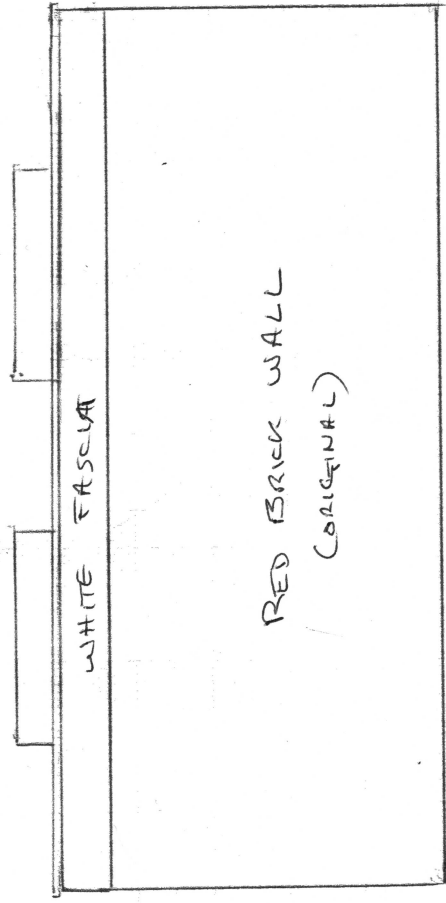

WEST ELEVATION

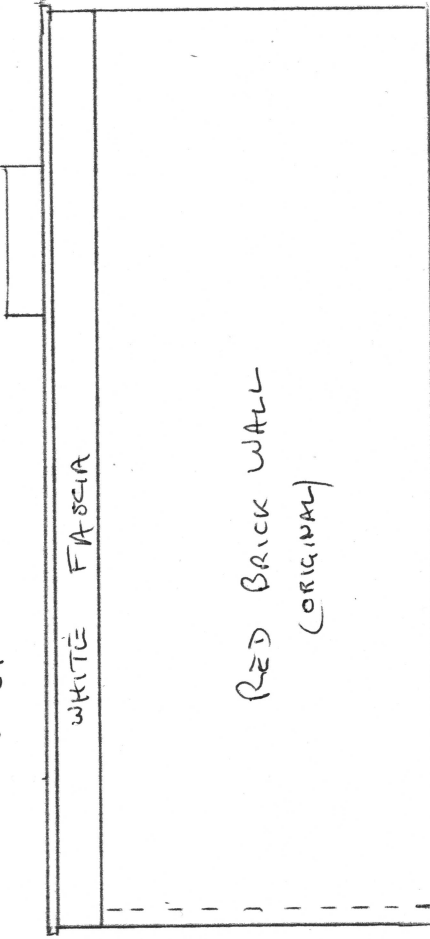

SCALE 1:50

GARAGE AT 5 ST GEORGES ROAD

HAYLING ISLAND

REF:- APP/21/00510

APP/19/00767


REF APP/21/00510
APP/19/00767

GARAGE
5 ST GEORGES RD

SCALE

3cms = 1metre

NEW
WALL
AND
PIERS

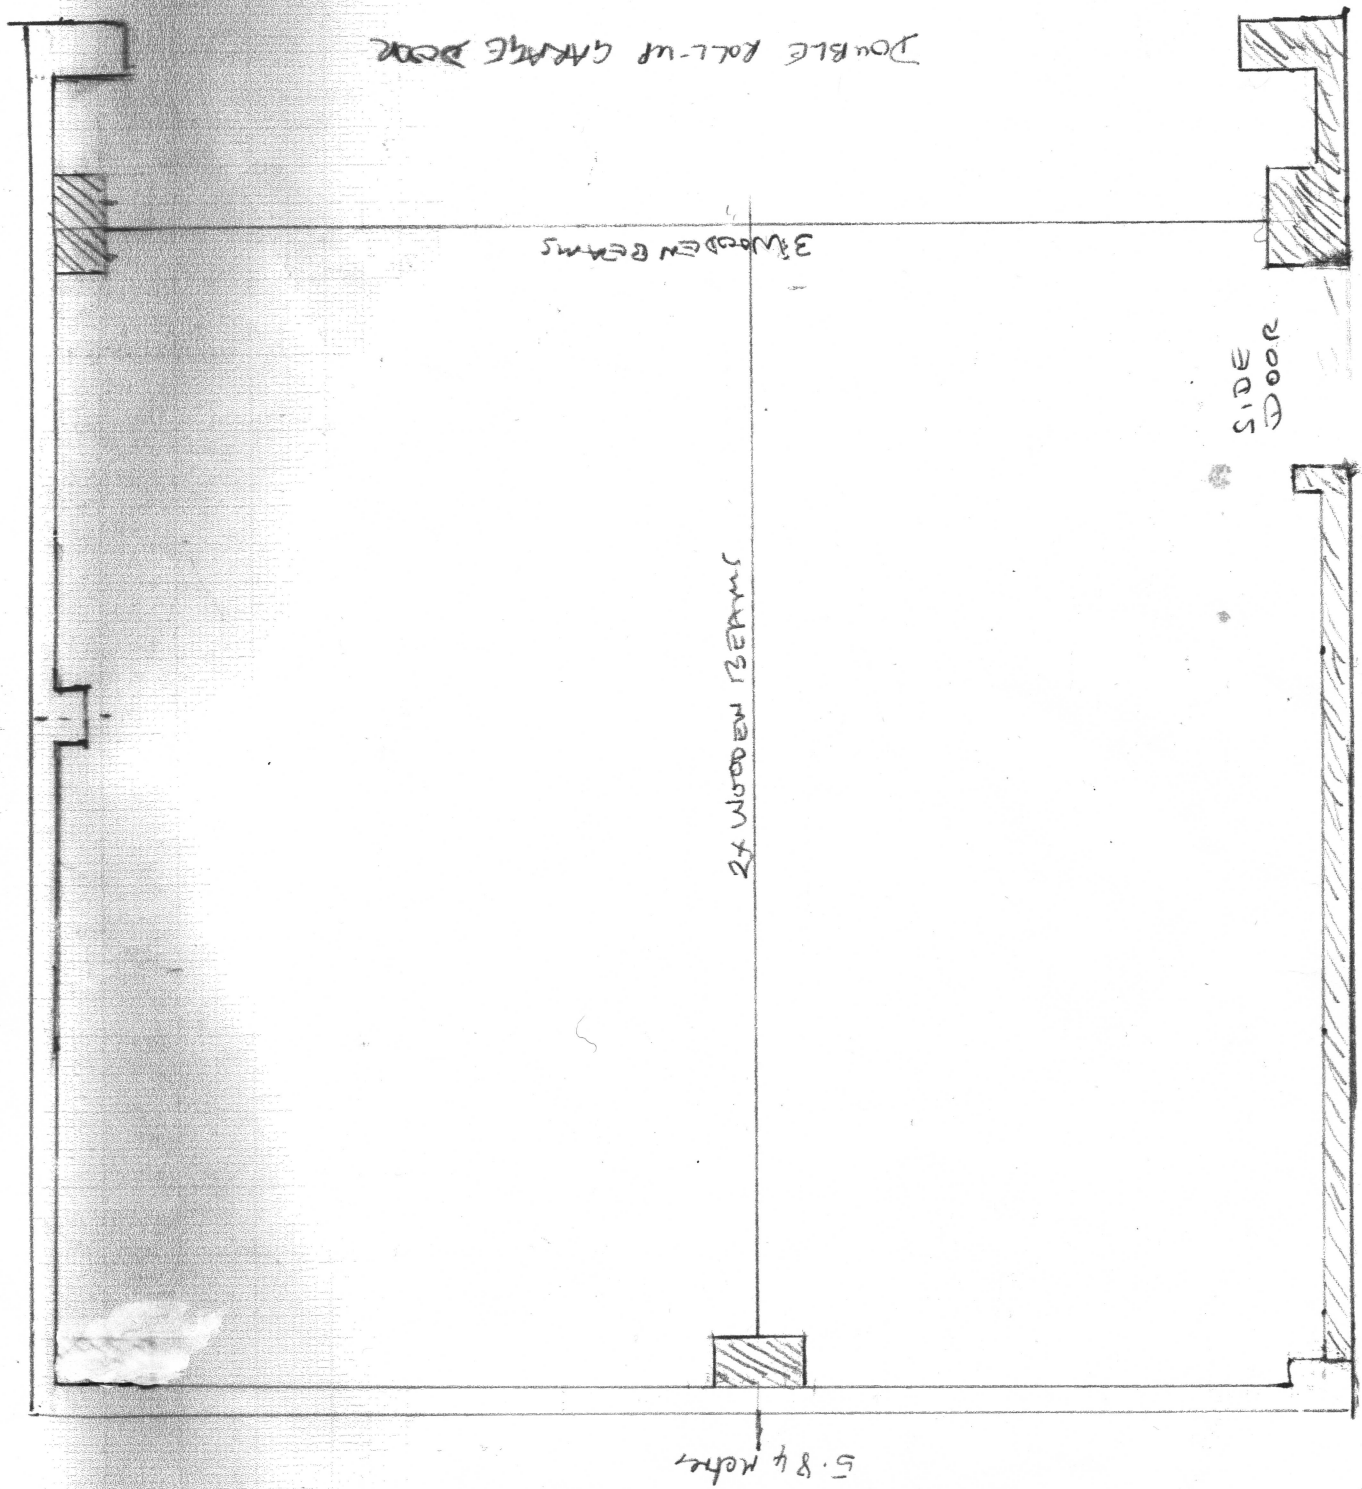

6.12 metres