




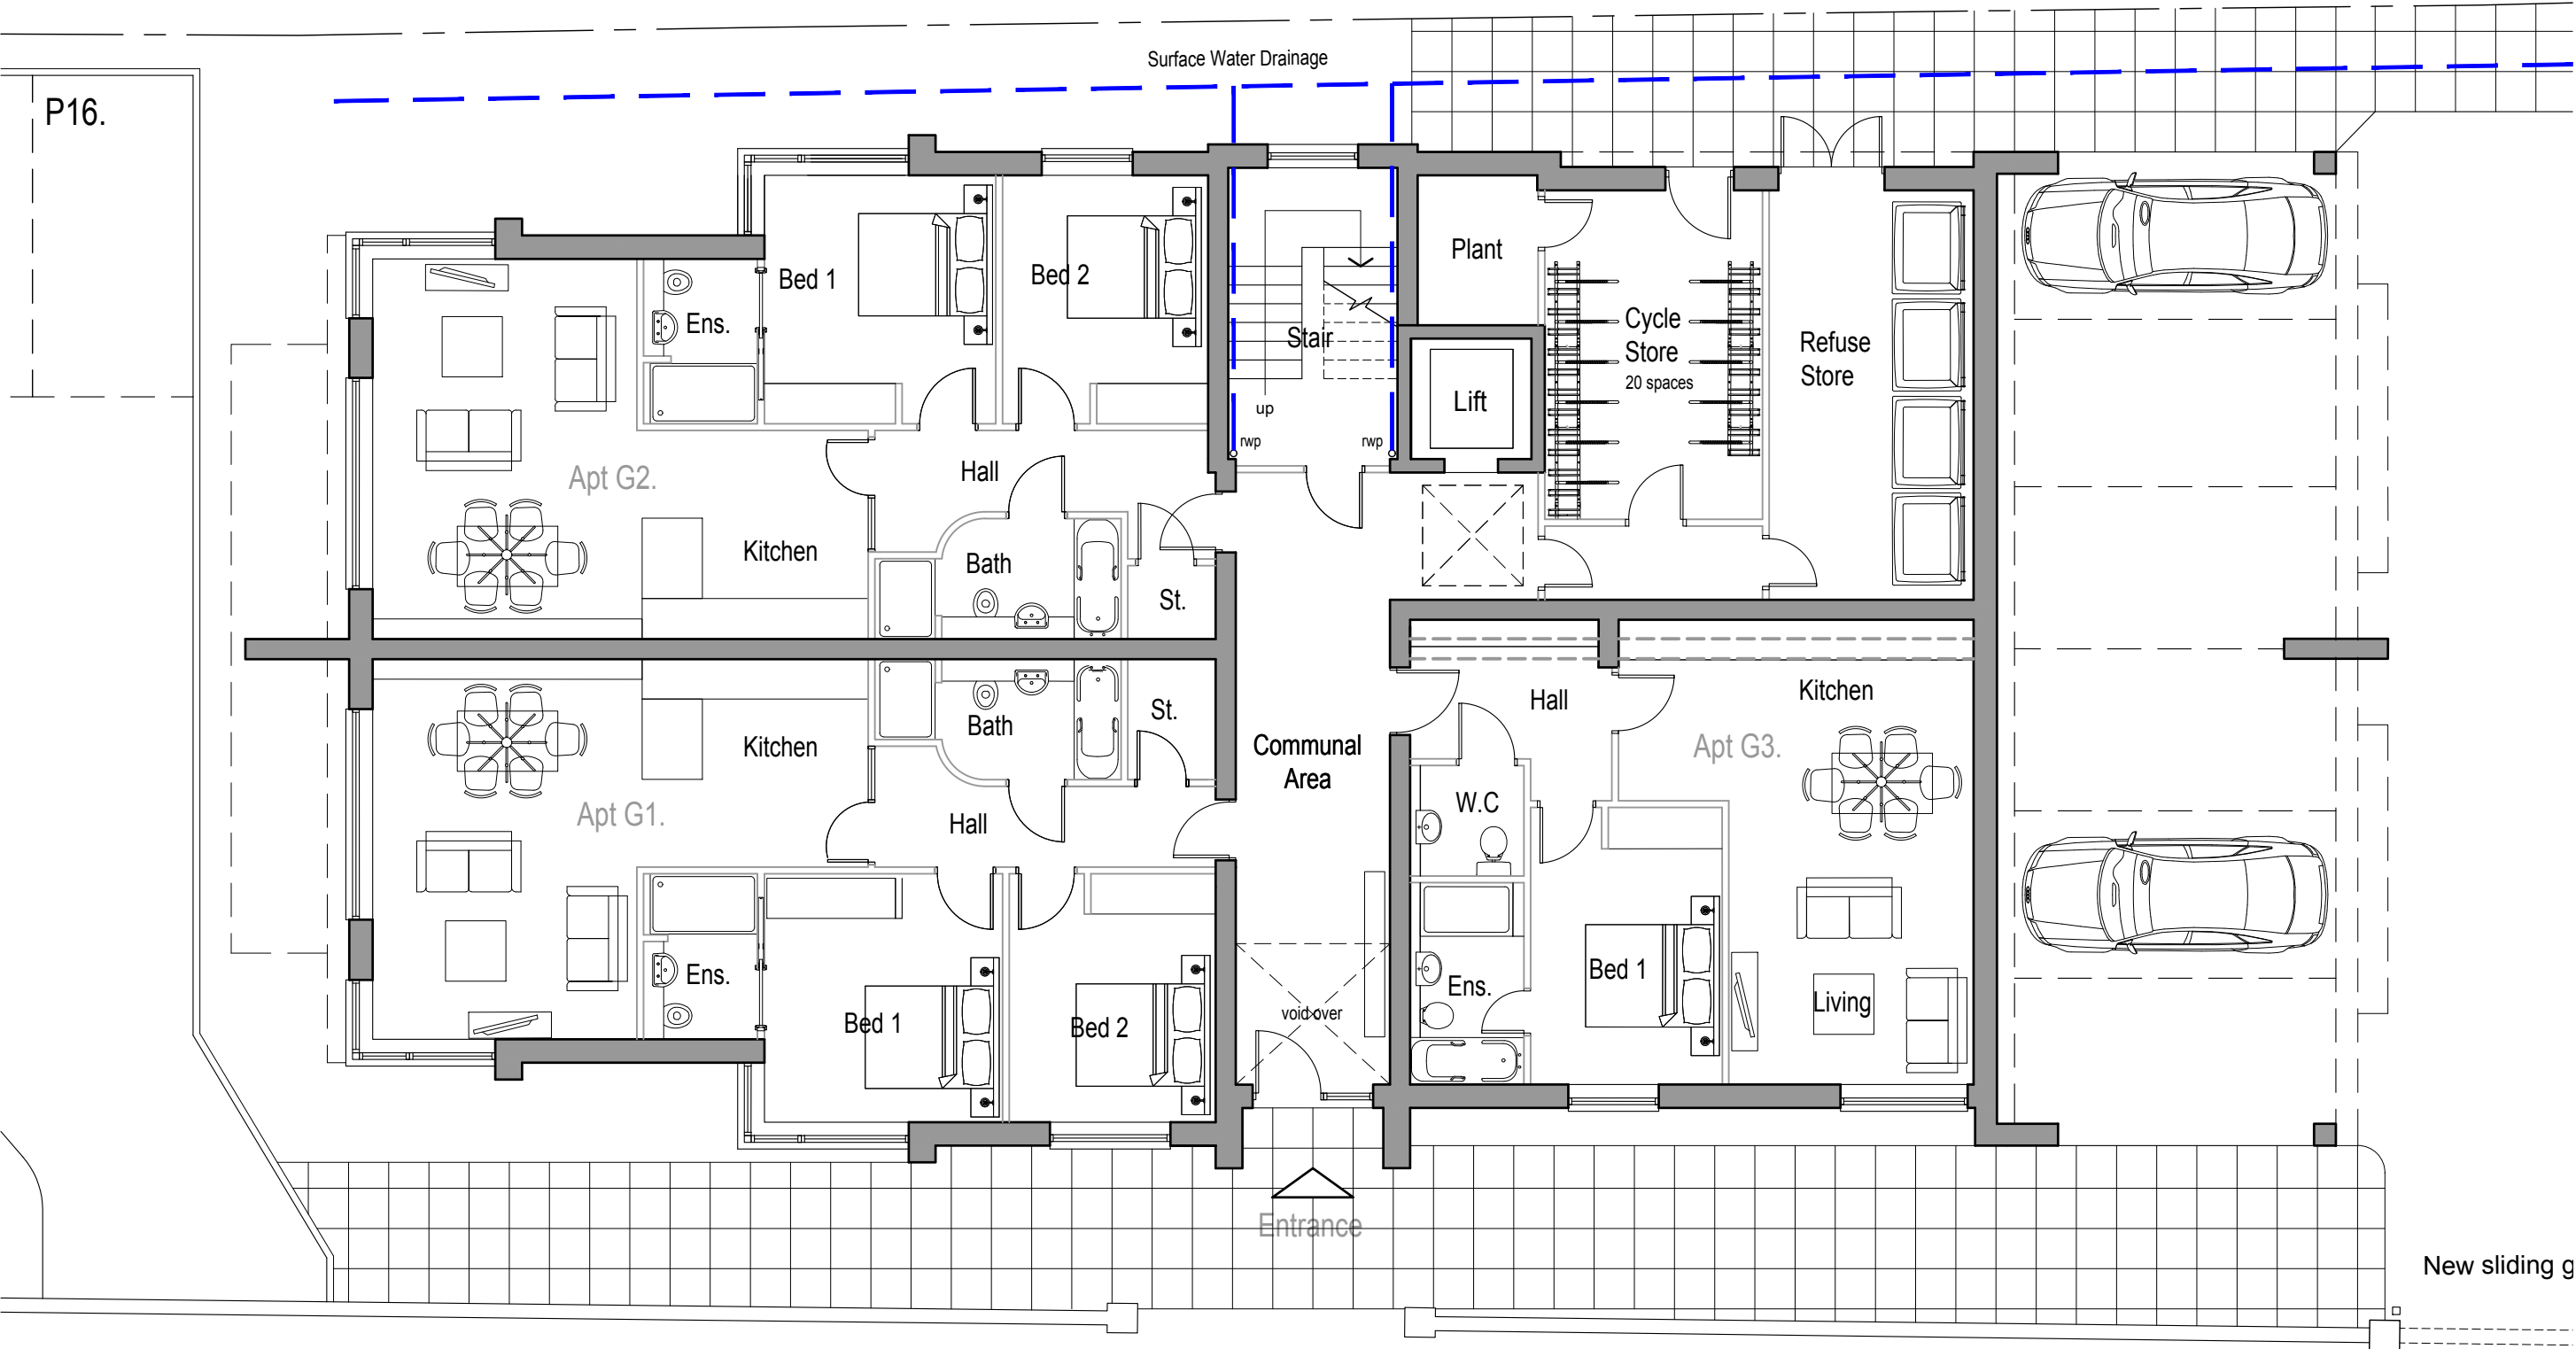


Ground Floor

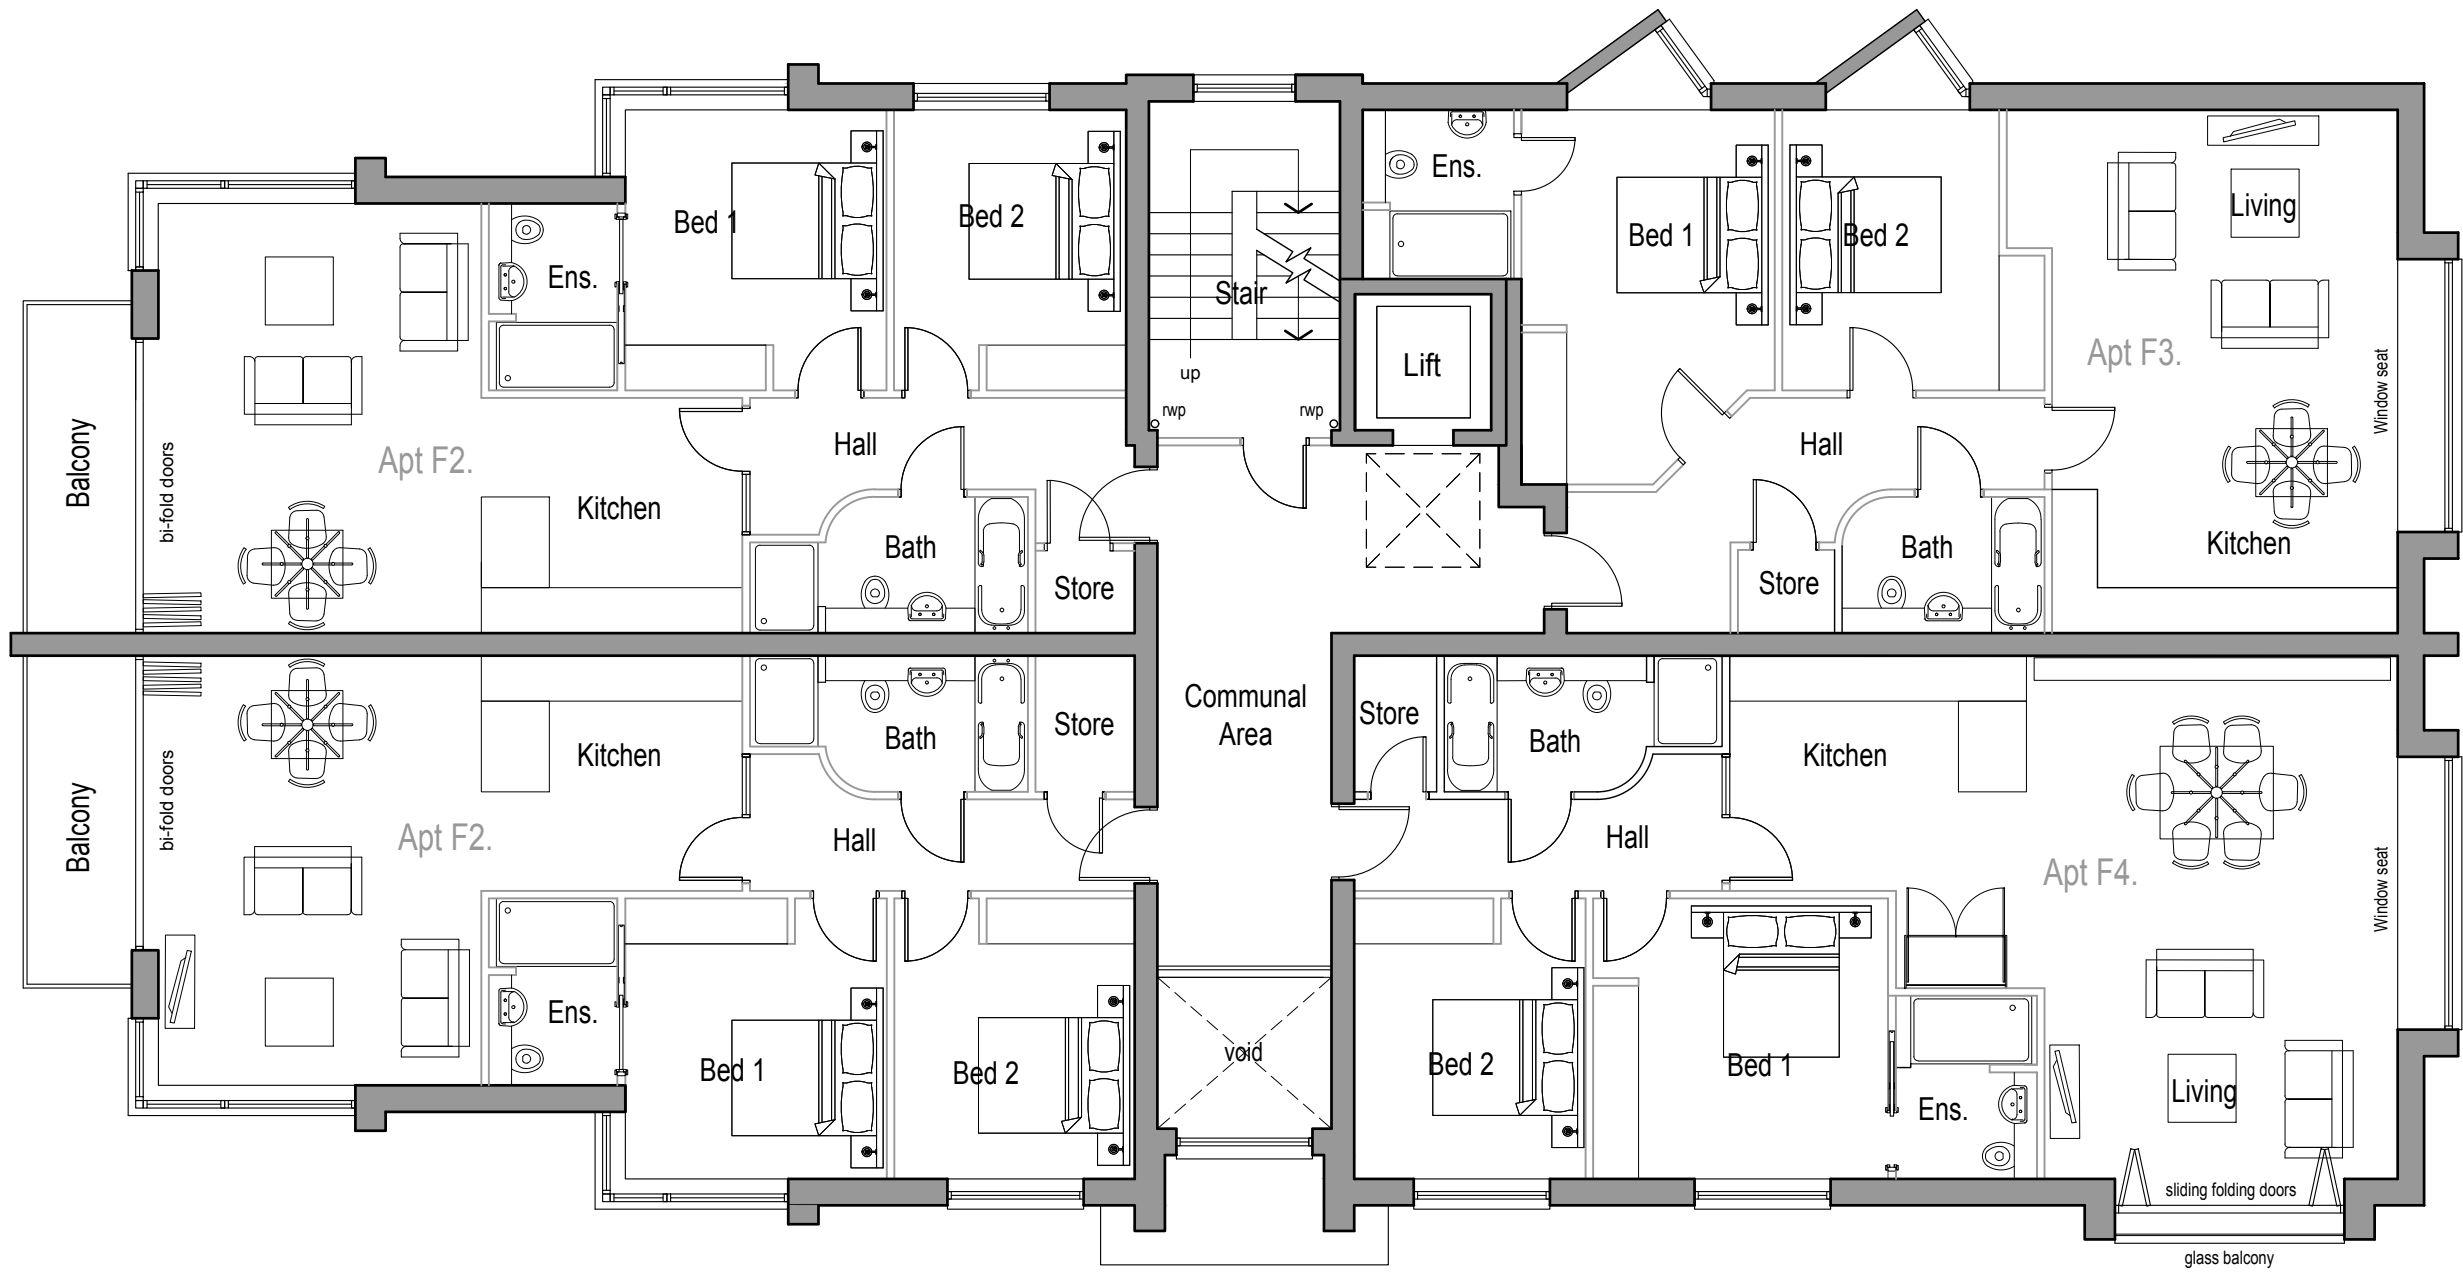

First Floor

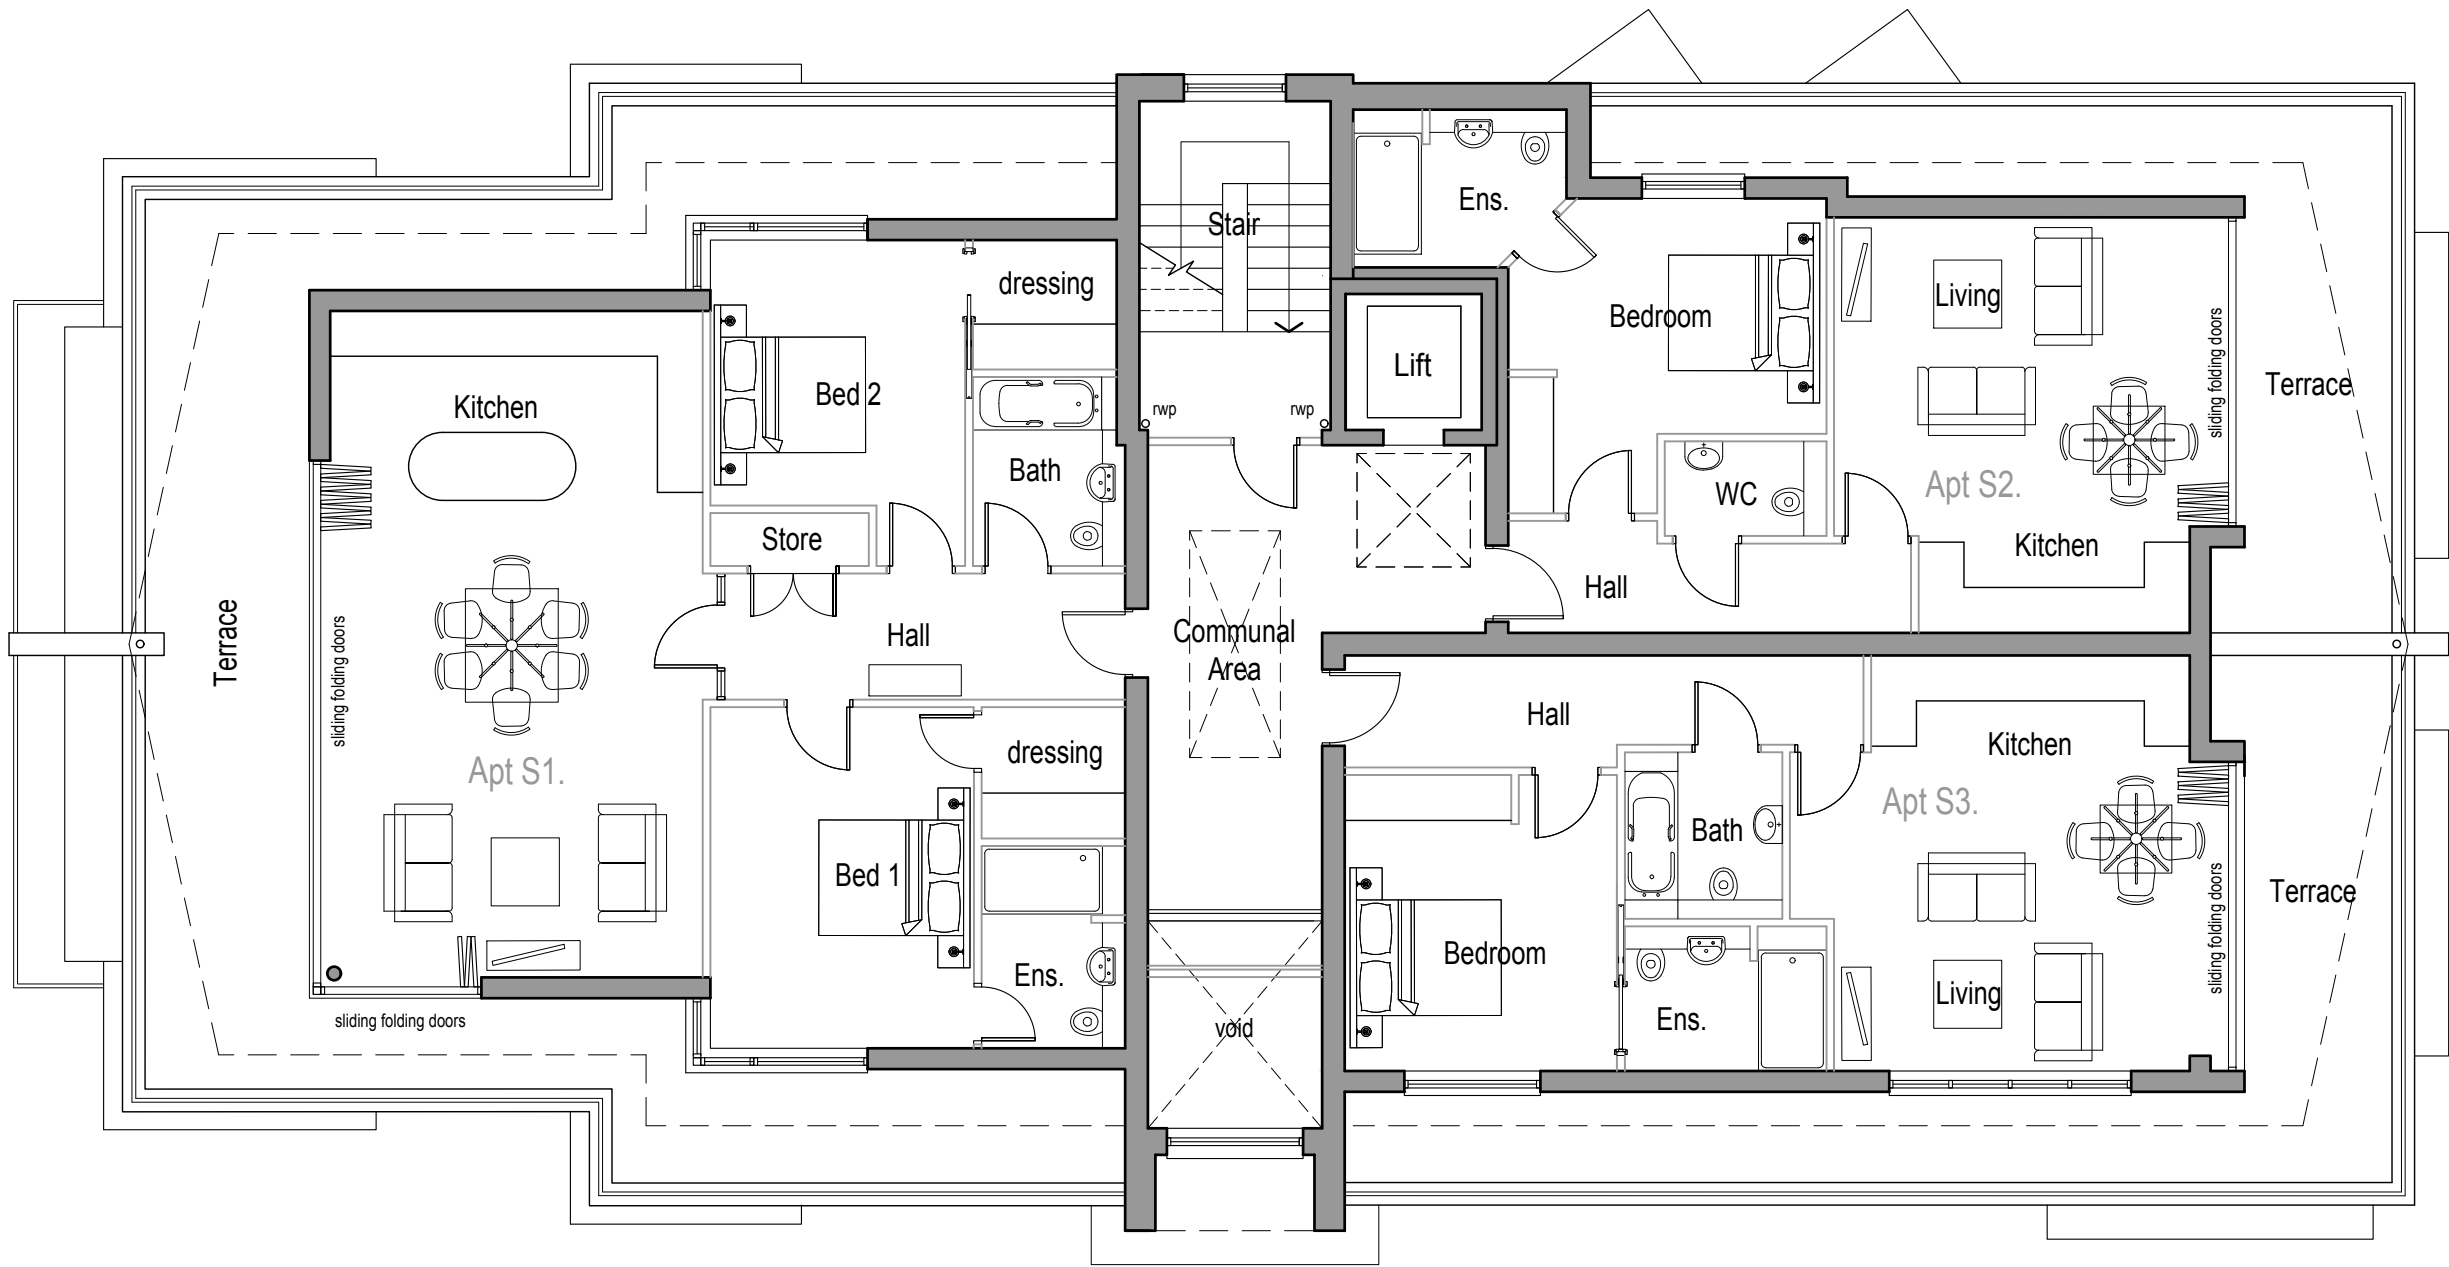

Second Floor

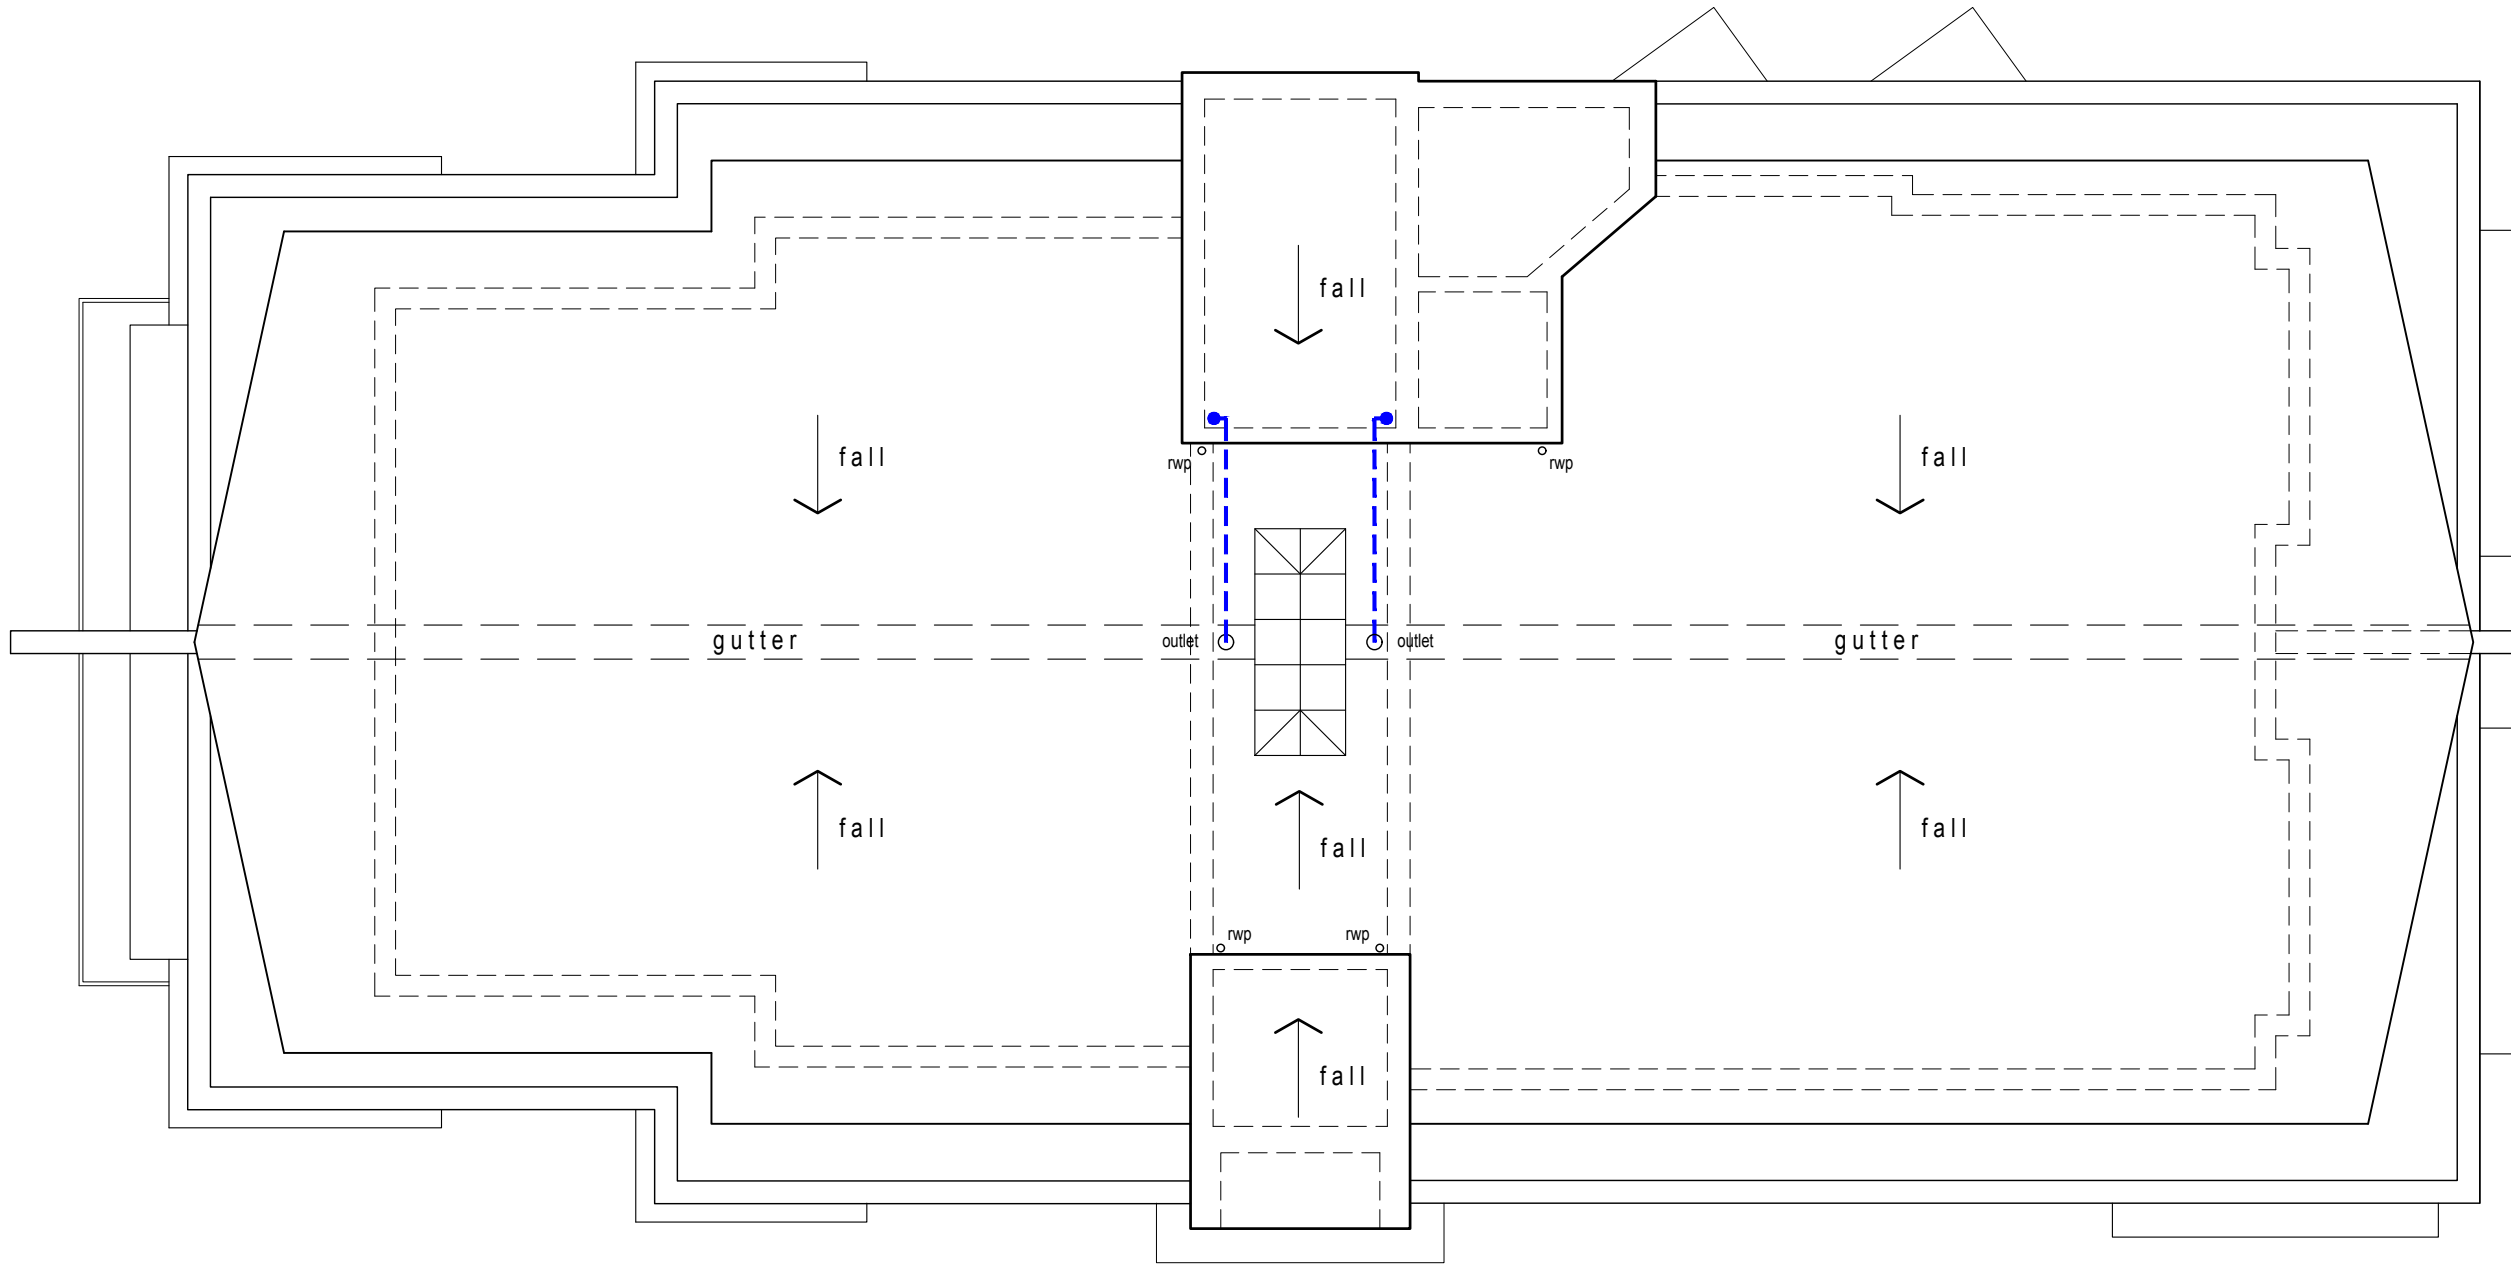

Roof Plan



SCHEDULE OF RESIDENTIAL ACCOMMODATION			
GROUND FLOOR			
APT No.	Sq M	Sq Ft	
APT G1 (2 bed)	79.80	859	
APT G2 (2 bed)	79.30	853	
APT G3 (1 bed)	58.37	628	
TOTAL	217.5	2340	
FIRST FLOOR			
APT No.	Sq M	Sq Ft	
APT F1 (2 bed)	81.72	880	
APT F2 (2 bed)	81.23	875	
APT F3 (2 bed)	83.70	900	
APT F4 (2 bed)	97.10	1045	
TOTAL	343.6	3700	
SECOND FLOOR			
APT No.	Sq M	Sq Ft	
APT S1 (2 bed)	102.50	1103	
APT S2 (1 bed)	57.80	622	
APT S3 (1 bed)	63.20	680	
TOTAL	223.5	2405	
TOTAL RESIDENTIAL	784.6	8445	
10 No. APARTMENTS COMPRISING: (7 No. 2 BED & 3 No. 1 BED DWELLINGS)			
PARKING PROVISION 16 PARKING SPACES			

Rev A	Roof drainage indicated.		07.01.21	SF	AJS
Rev	Description		Date	By	App'd
STODDART ARCHITECTURE 108, Huddersfield Road, Shiphouse, West Yorkshire, WF9 3PH T: 01484 840200 E: enquiries@stoddart-architecture.co.uk www.stoddart-architecture.co.uk RIBA Chartered Practice					
Client: Mr & Mrs Smith					
Project: Seafrost Hayling Island Hampshire PO11 9HT					
Drawing Title: Proposed Plans					
Project No.	Dwg No.	Rev.	Scale @ A1	Date:	By
2020.020	PL05	A	1:100	03/12/20	SF
Issue Status: PLANNING					
This drawing should be read in conjunction with all related drawings. Do not scale from this drawing. All dimensions shown must be checked and verified on site before commencing any work or producing shop drawings. Stoddart Architecture Ltd should be notified immediately of any discrepancy on the drawing. This drawing together with the design is copyright and remains the property of Stoddart Architecture Ltd.					