



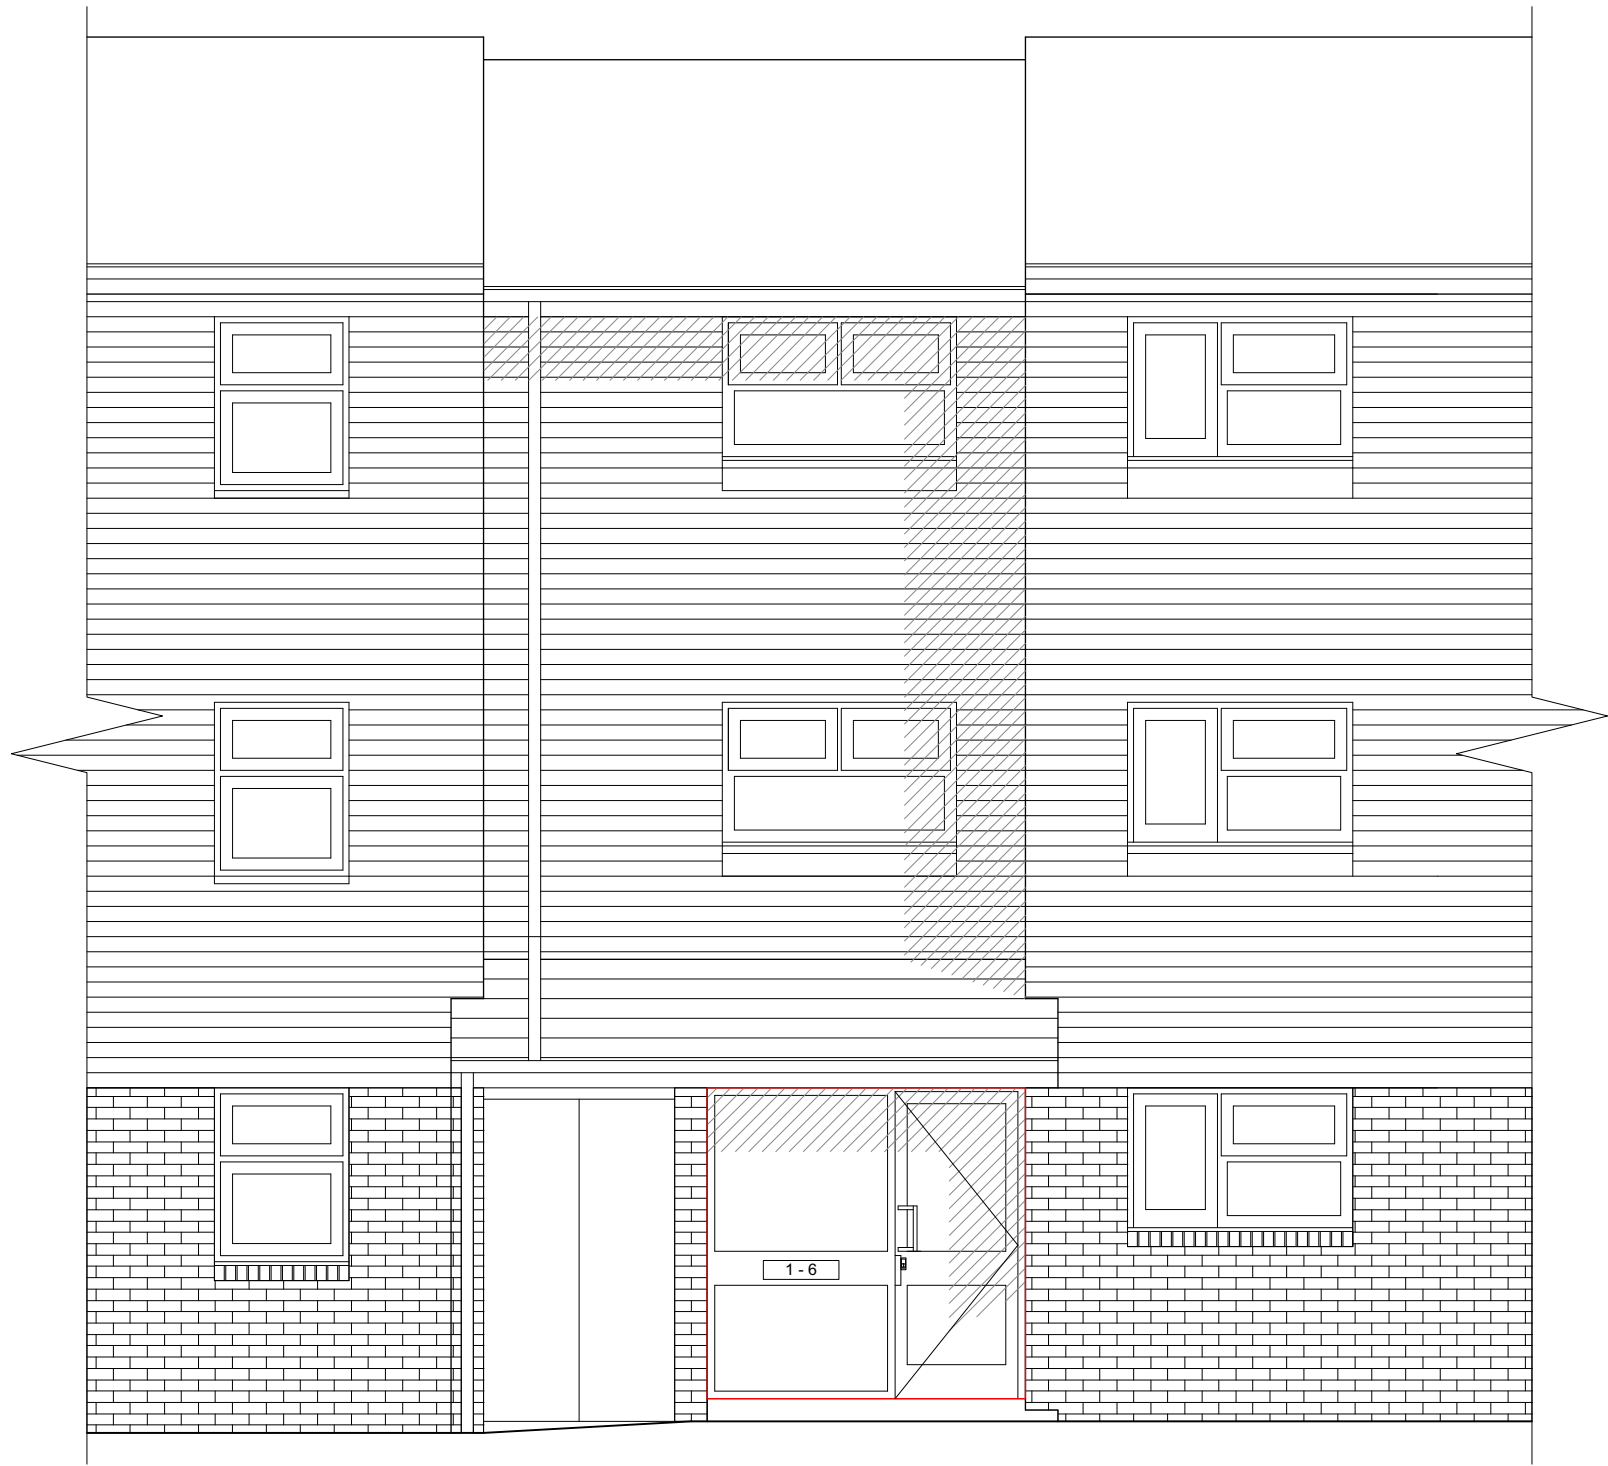


1-6 Mole Hill Existing Front Elevation



1-6 Mole Hill Existing Rear Elevation

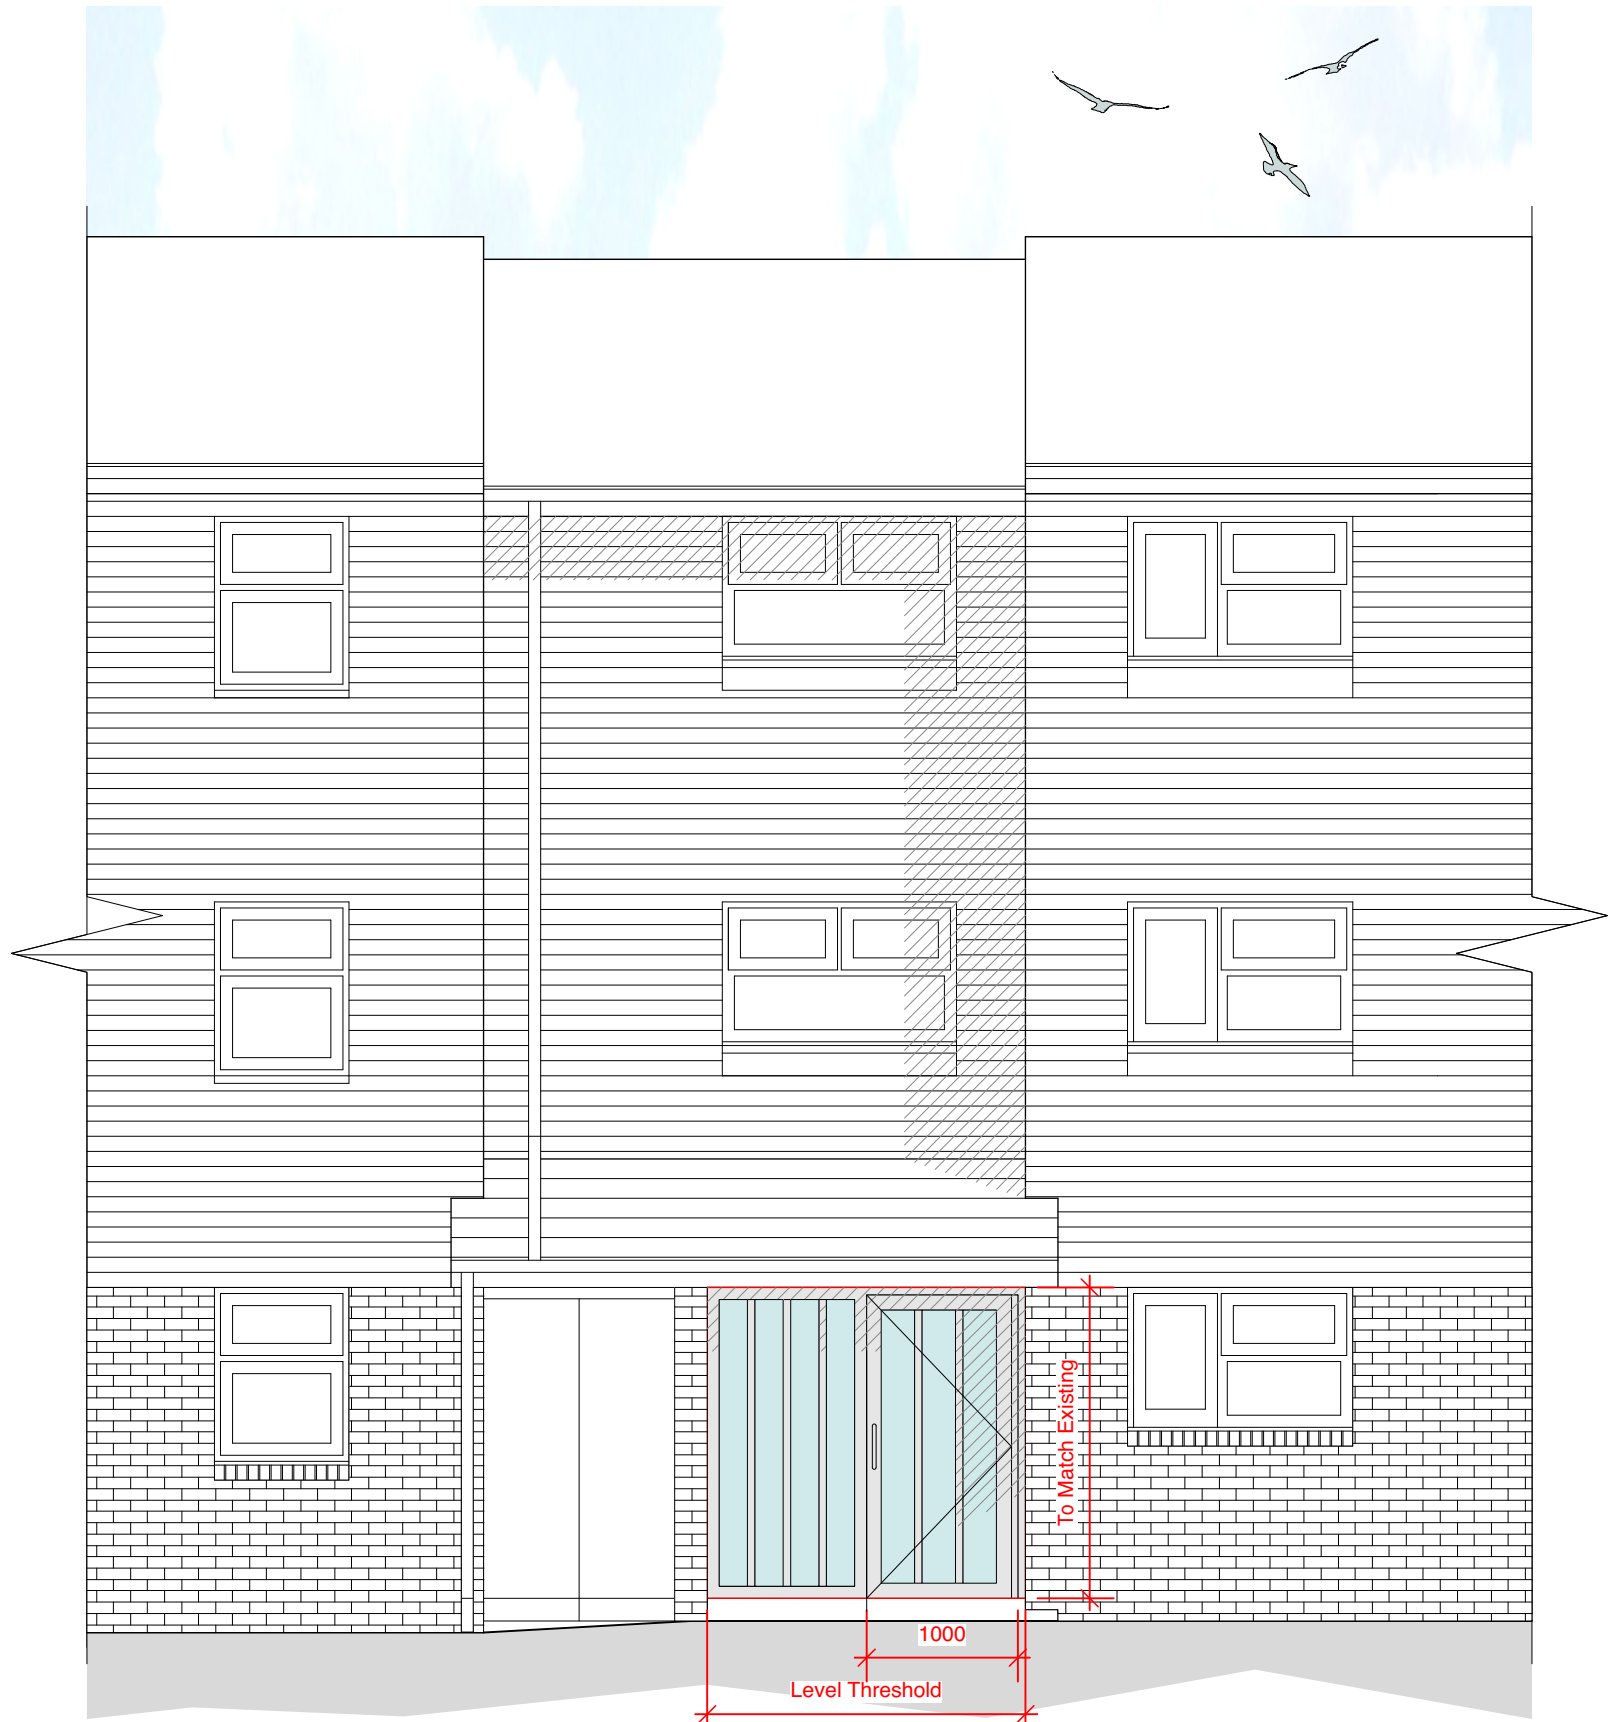

1-6 Mole Hill Proposed Front Elevation

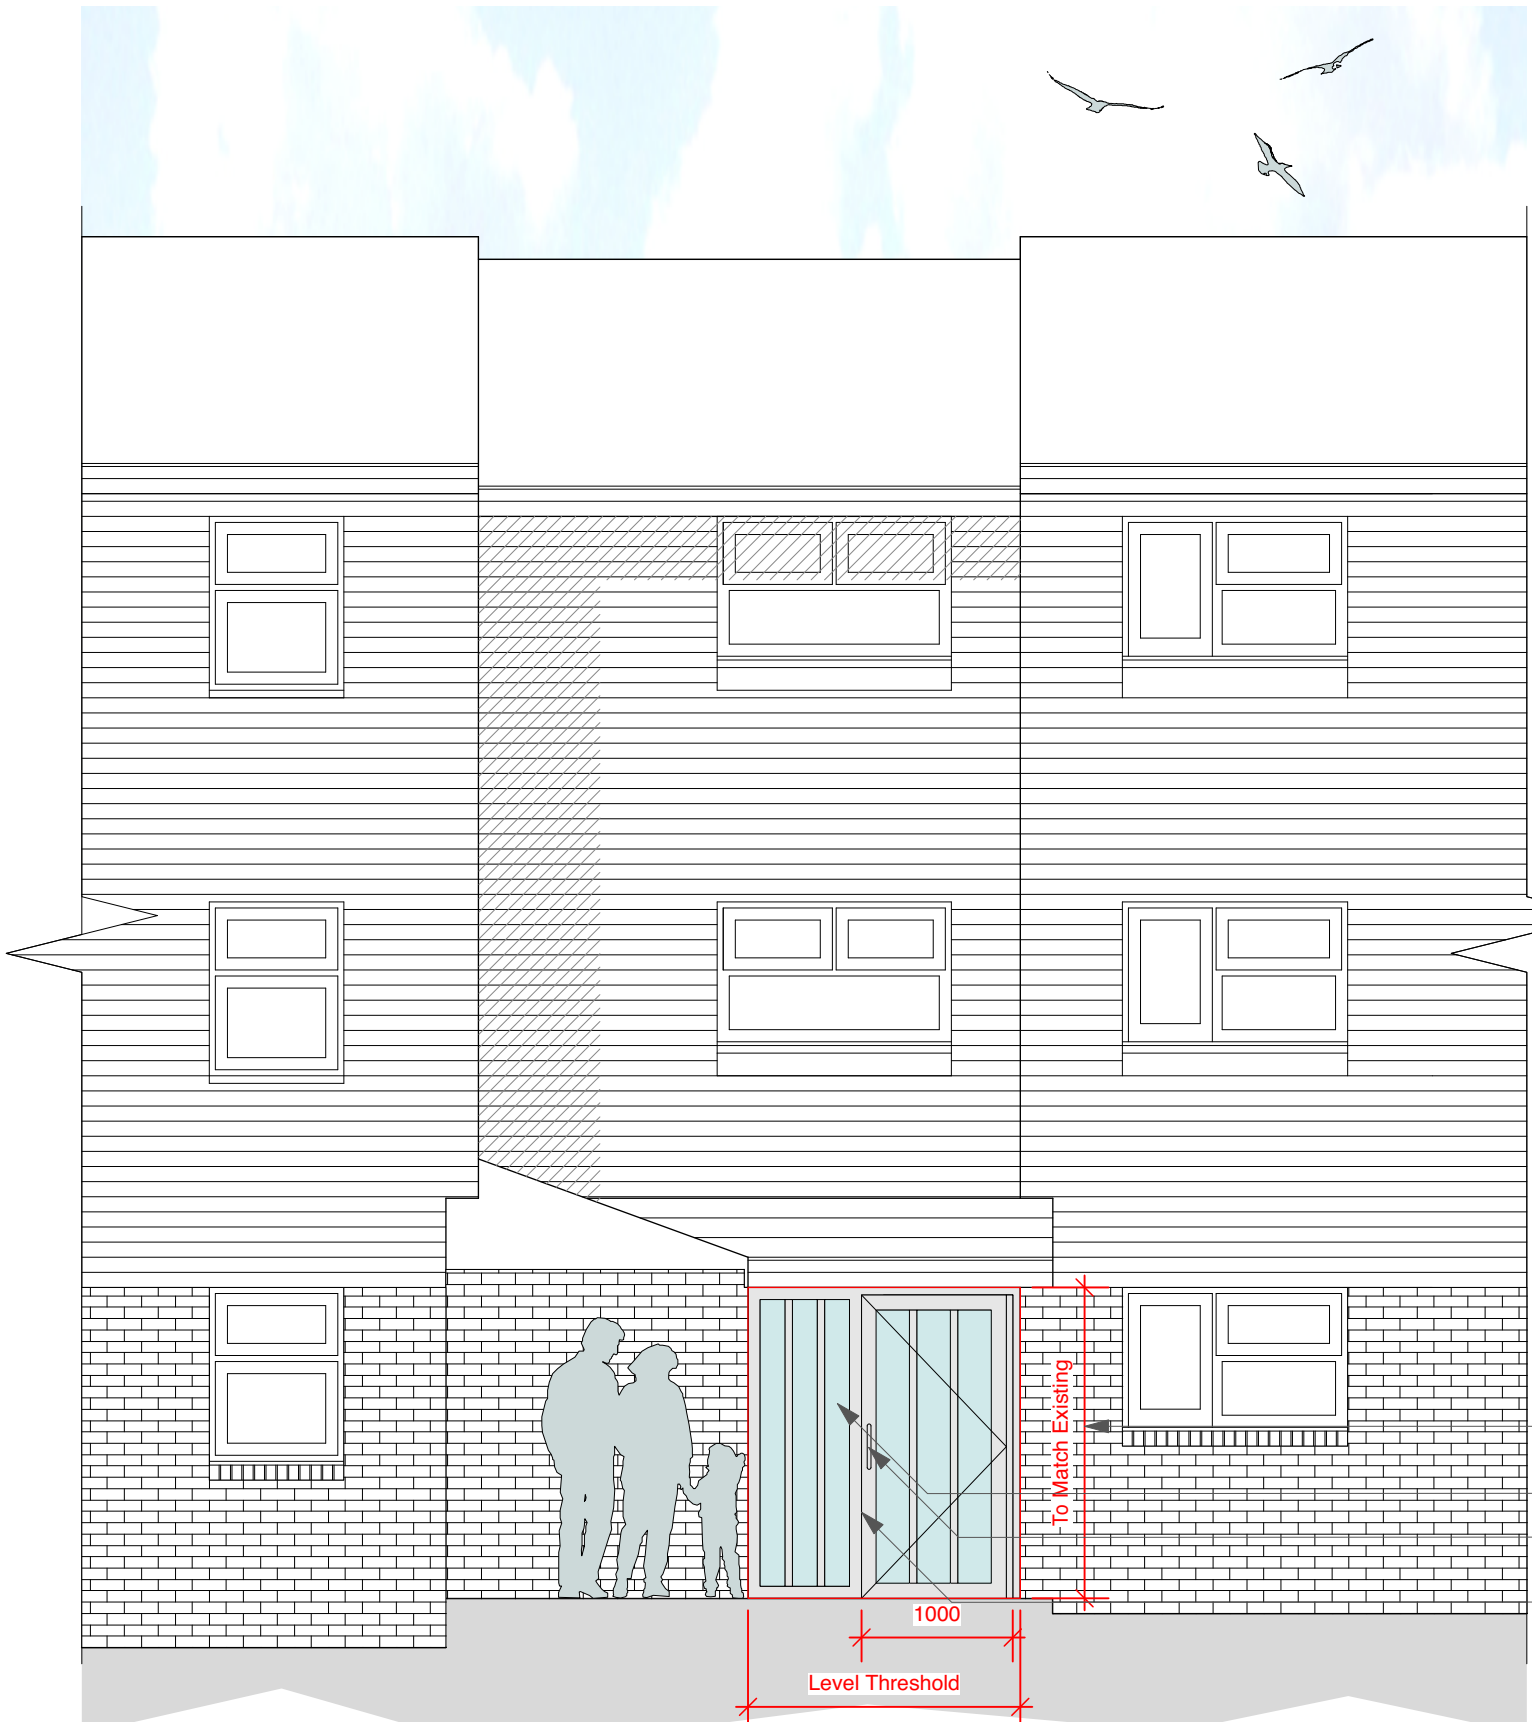


1-6 Mole Hill Proposed Rear Elevation

EXISTING AND PROPOSED ELEVATIONS (1-6 MOLE HILL)




Existing Front Elevation Image

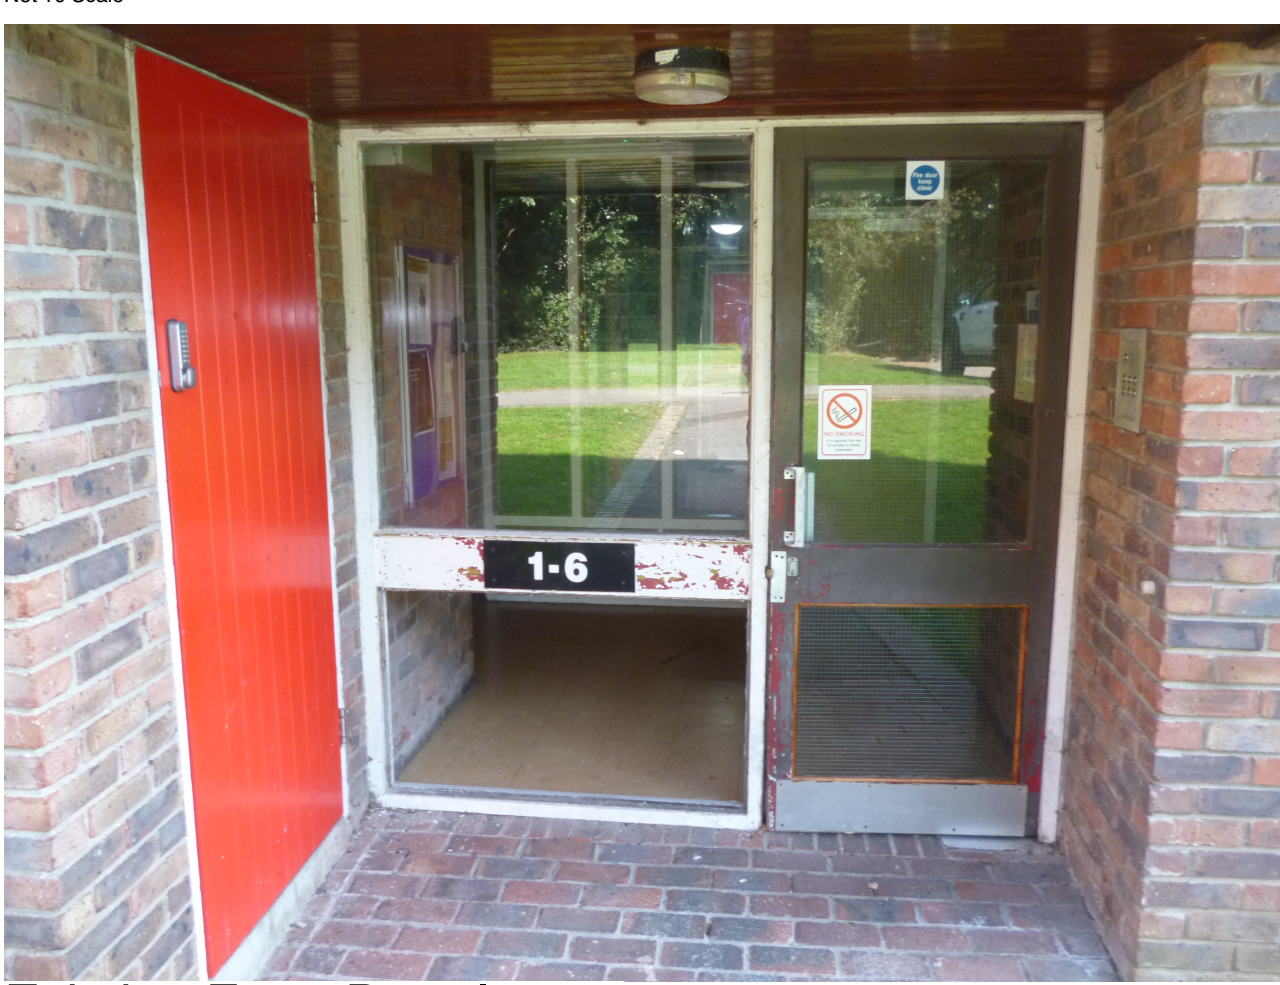

Existing Front Door Image



Existing Rear Door Image

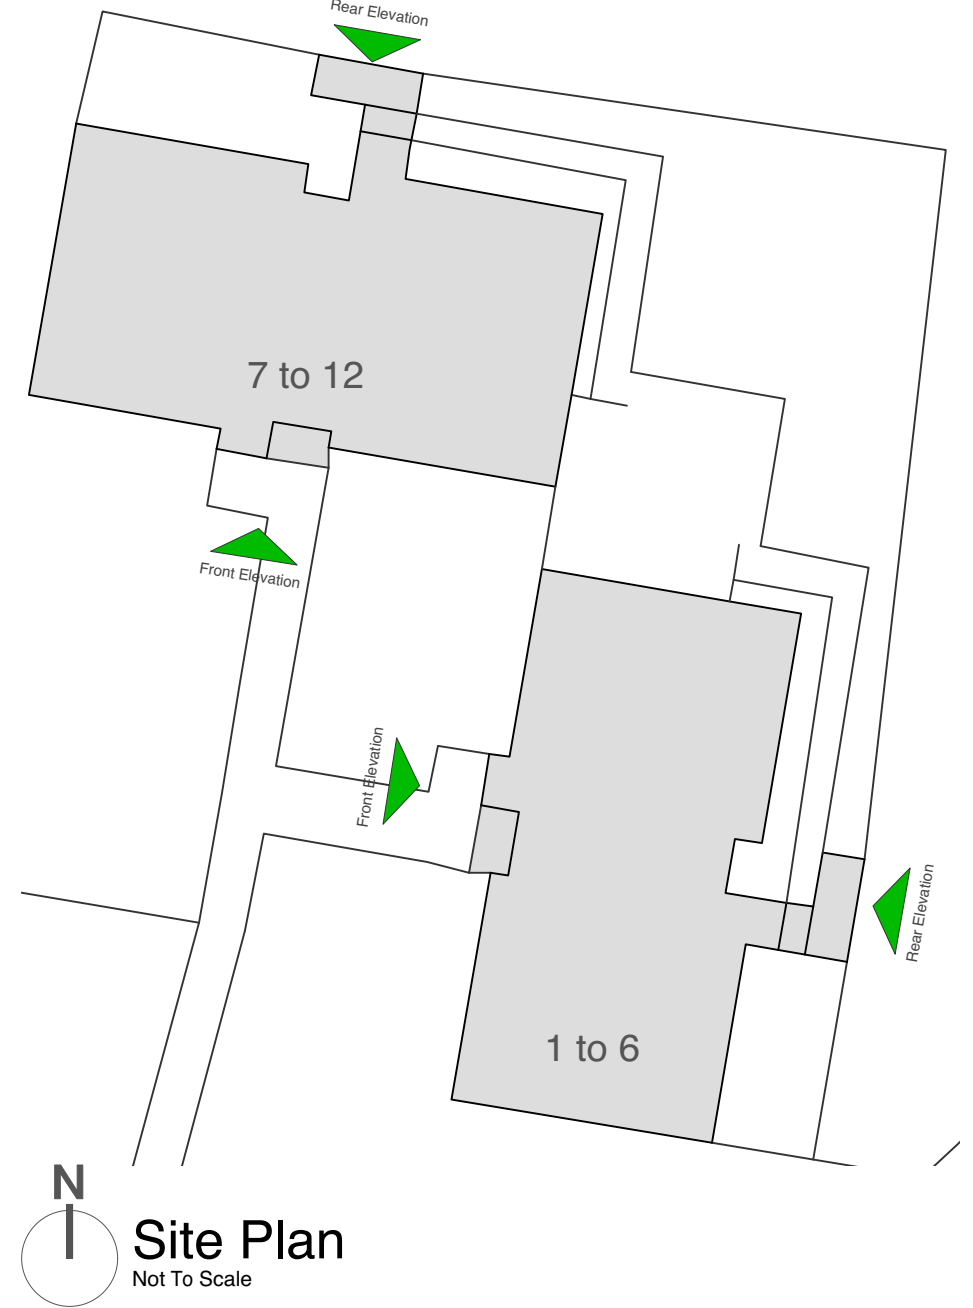

Site Plan



Chartered Architects
Chartered Building Surveyors
Interior Designers
CDM Services

3 GP Centre, Yeoman Road,
Ringwood, Hampshire, BH24 3FF
+44 (0)425 472 833
www.kendallkingscott.co.uk

Project
Door Replacements

Client
The Guinness Partnership

Scale 1:50
Paper Size ISO A1
Filename 200831.vwx

© Copyright

P1 29/09/2020 JG EM Planning Issue.
Rev Date By Ap Note

Drawing Title
Existing & Proposed Elevations
(1-6 Mole Hill)

Project Number
200831-1300

Date 29/09/2020
Drawn JG
Checked EM

Check all dimensions and levels on site

Revision
P1

Purpose/Status
PLANNING

Only to be used on the site for which designed. The electronic transmission of design/information contained in this drawing is carried out entirely at the User's risk and Kendall Kingscott Ltd. will have no liability for any errors or inaccuracies arising therefrom. The production of amended or updated information from the said design/information by the User is entirely the responsibility of the User and Kendall Kingscott Ltd. shall have no responsibility in respect thereof whatsoever.