




PROPOSED GROUND FLOOR 1:100

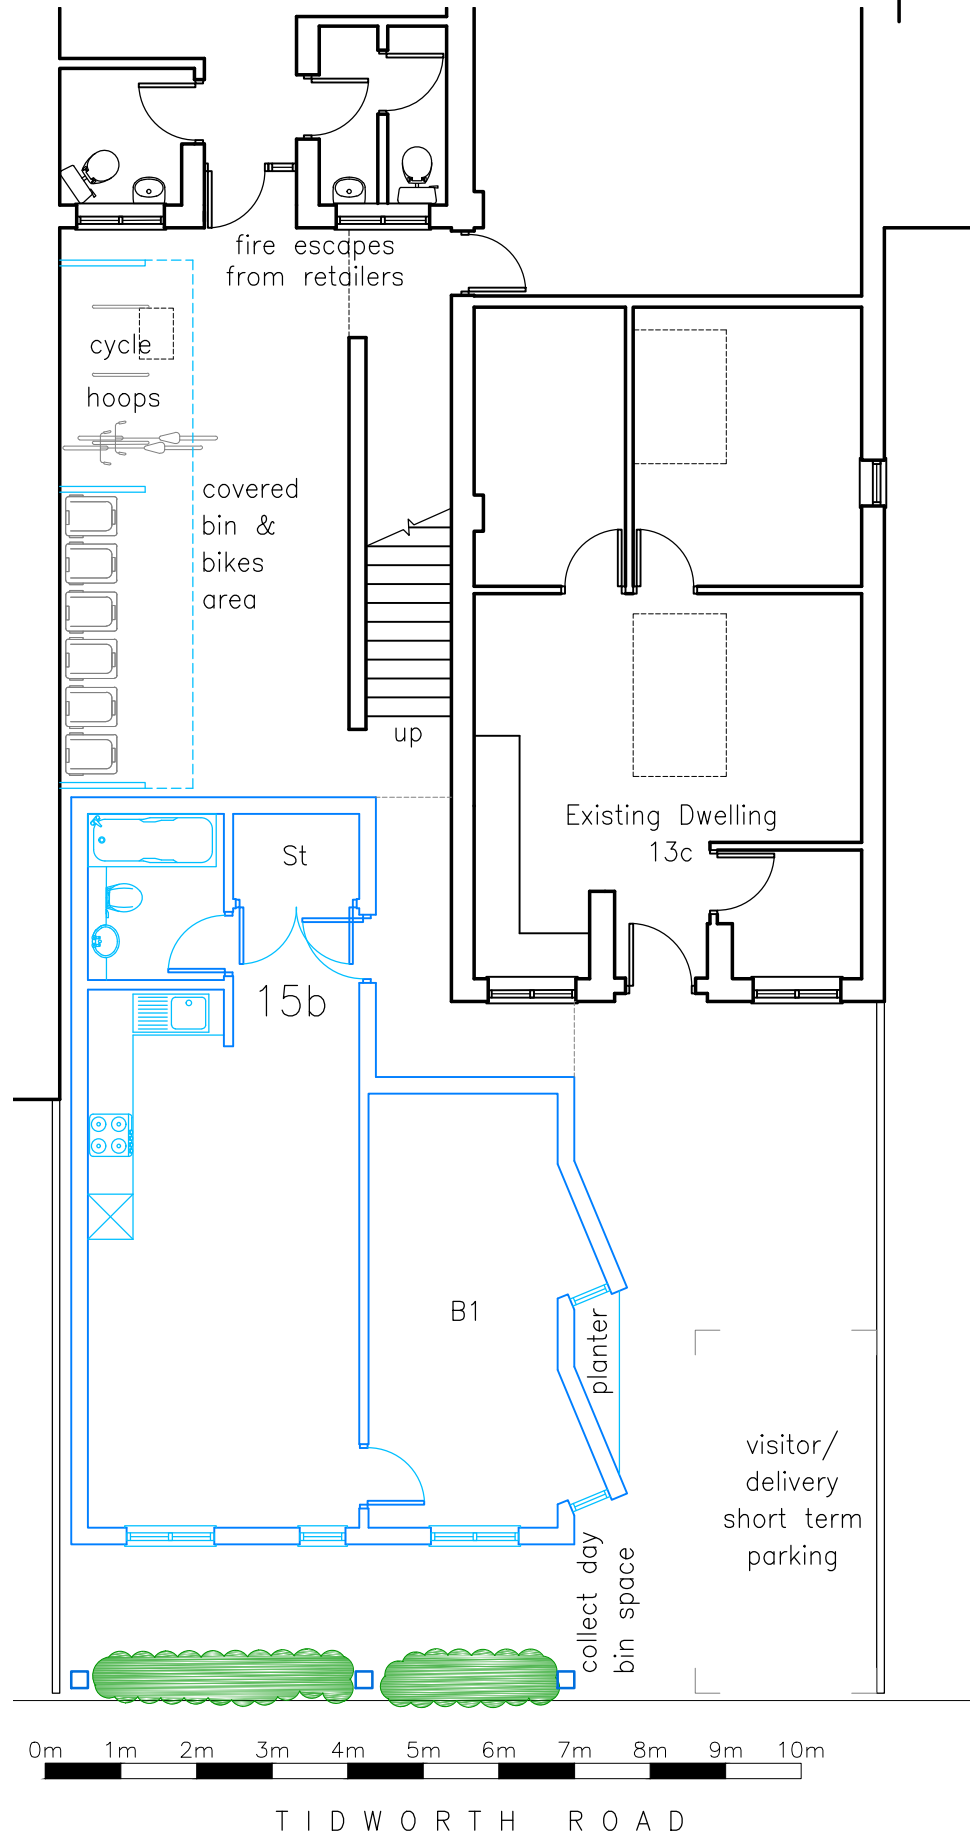



REAR ELEVATION 1:200

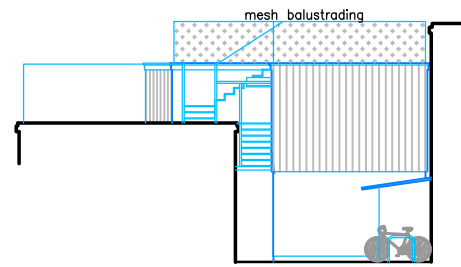


FRONT ELEVATION 1:200

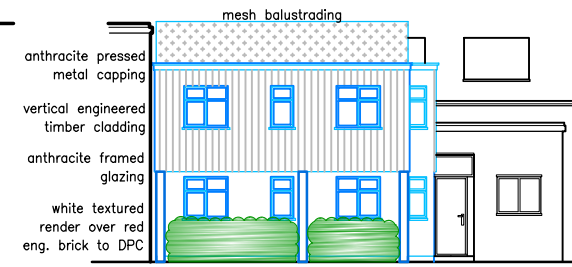

SIDE ELEVATION 1:200

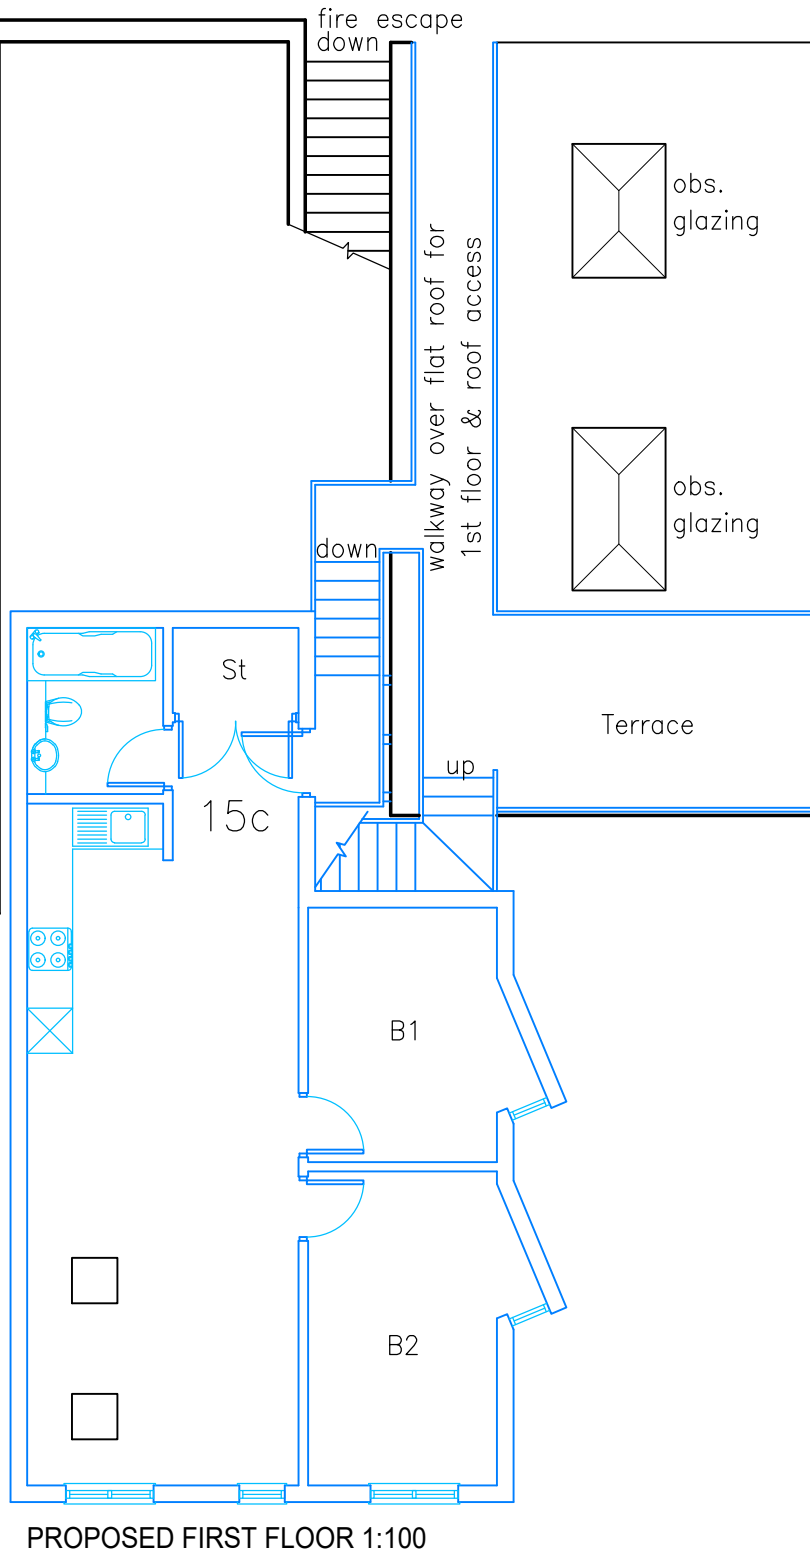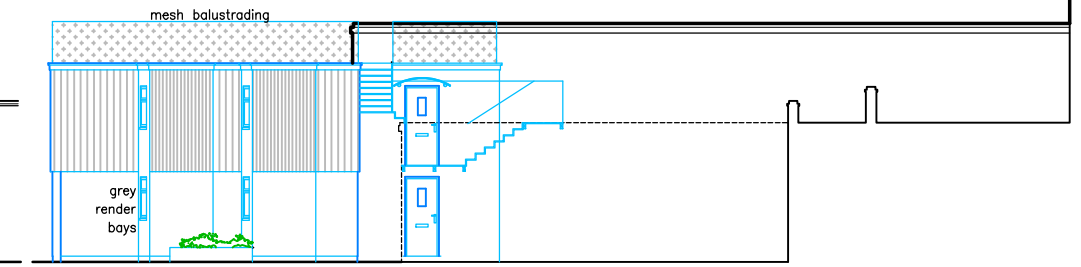

PROPOSED FIRST FLOOR 1:100

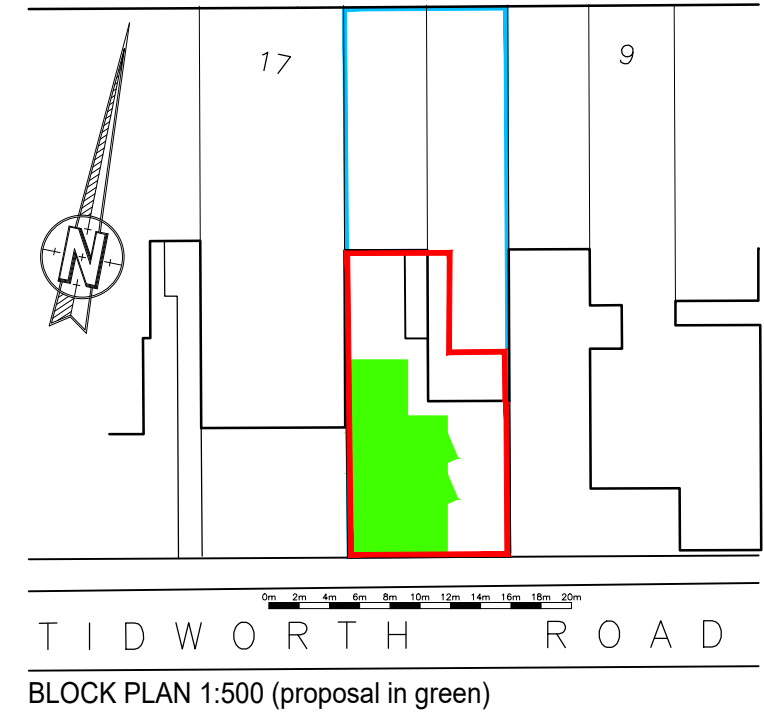

OPTION 2

Rev	Revision	By	Date
KNIGHT AARCHITECTURAL DDESIGN K.A.D. Ltd. Unit 7 First Floor Quartermaster Offices Port Solent PO6 4TP T: 01489 660194 E: admin@k-a-d.co.uk W: www.k-a-d.co.uk			
Client RBH PROPERTIES			
Project 13-15 PARK PARADE (REAR) LEIGH PARK HAVANT PO9 5AA			
Drawing PROPOSED PLANS & ELEVATIONS			
Scale 1:100@A3		Date APRIL 2020	
Project no.	Sequential	Bldg/Floor	Detail
KAD	02	A	PP
		Rev	A