


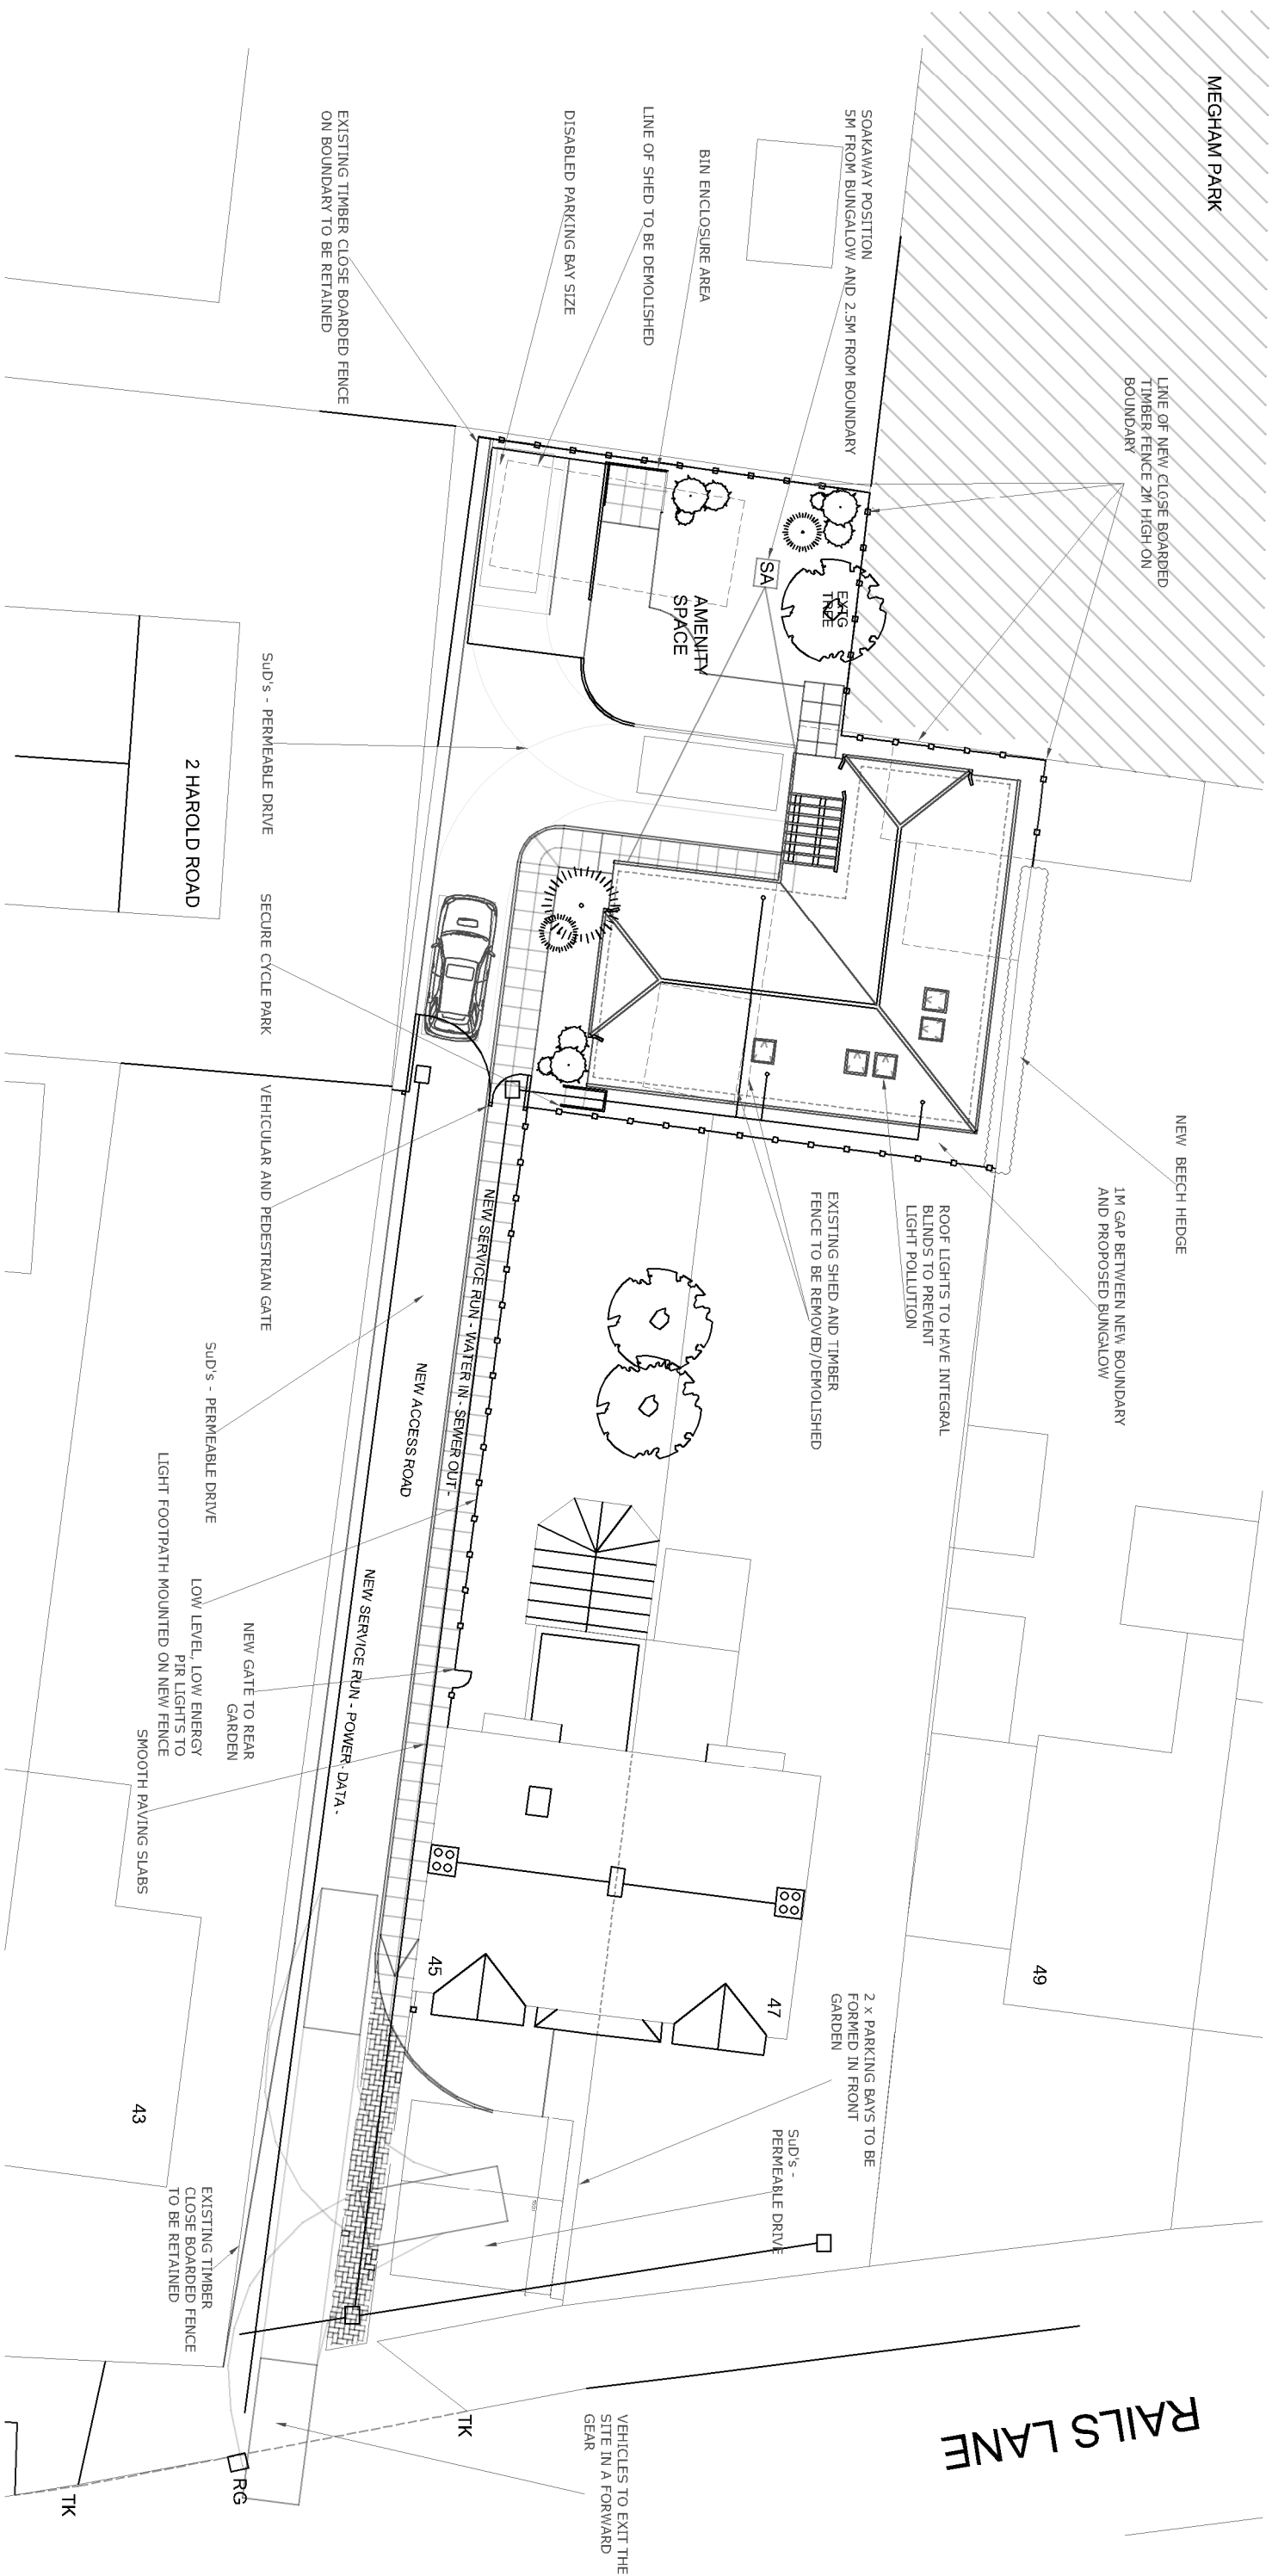

PROPOSED SITE PLAN



TK	TRANSITION KERB
RG	ROAD GULLY
SA	SOAKAWAY

[illegible]

Hazel Butler Architects T.0223 92413680				PROJECT 45 RAILS LAND, HAYLING ISLAND Erection of 1 no. 2 bedroom bungalow to the rear with access onto Rails Lane		CLIENT M R B SYMMONDS		
CODE	STATUS	SUITABILITY DESCRIPTION	PURPOSE OF ISSUE PLANNING APPLICATION	SHEET PROPOSED SITE PLAN	Date	Project number	Scale (@ A3)	REV
					14-01-2021	09-20	1 : 200	
					Drawn by HB	DRAWING NUMBER	08-20-DR-A-101	
					Checked by			-