


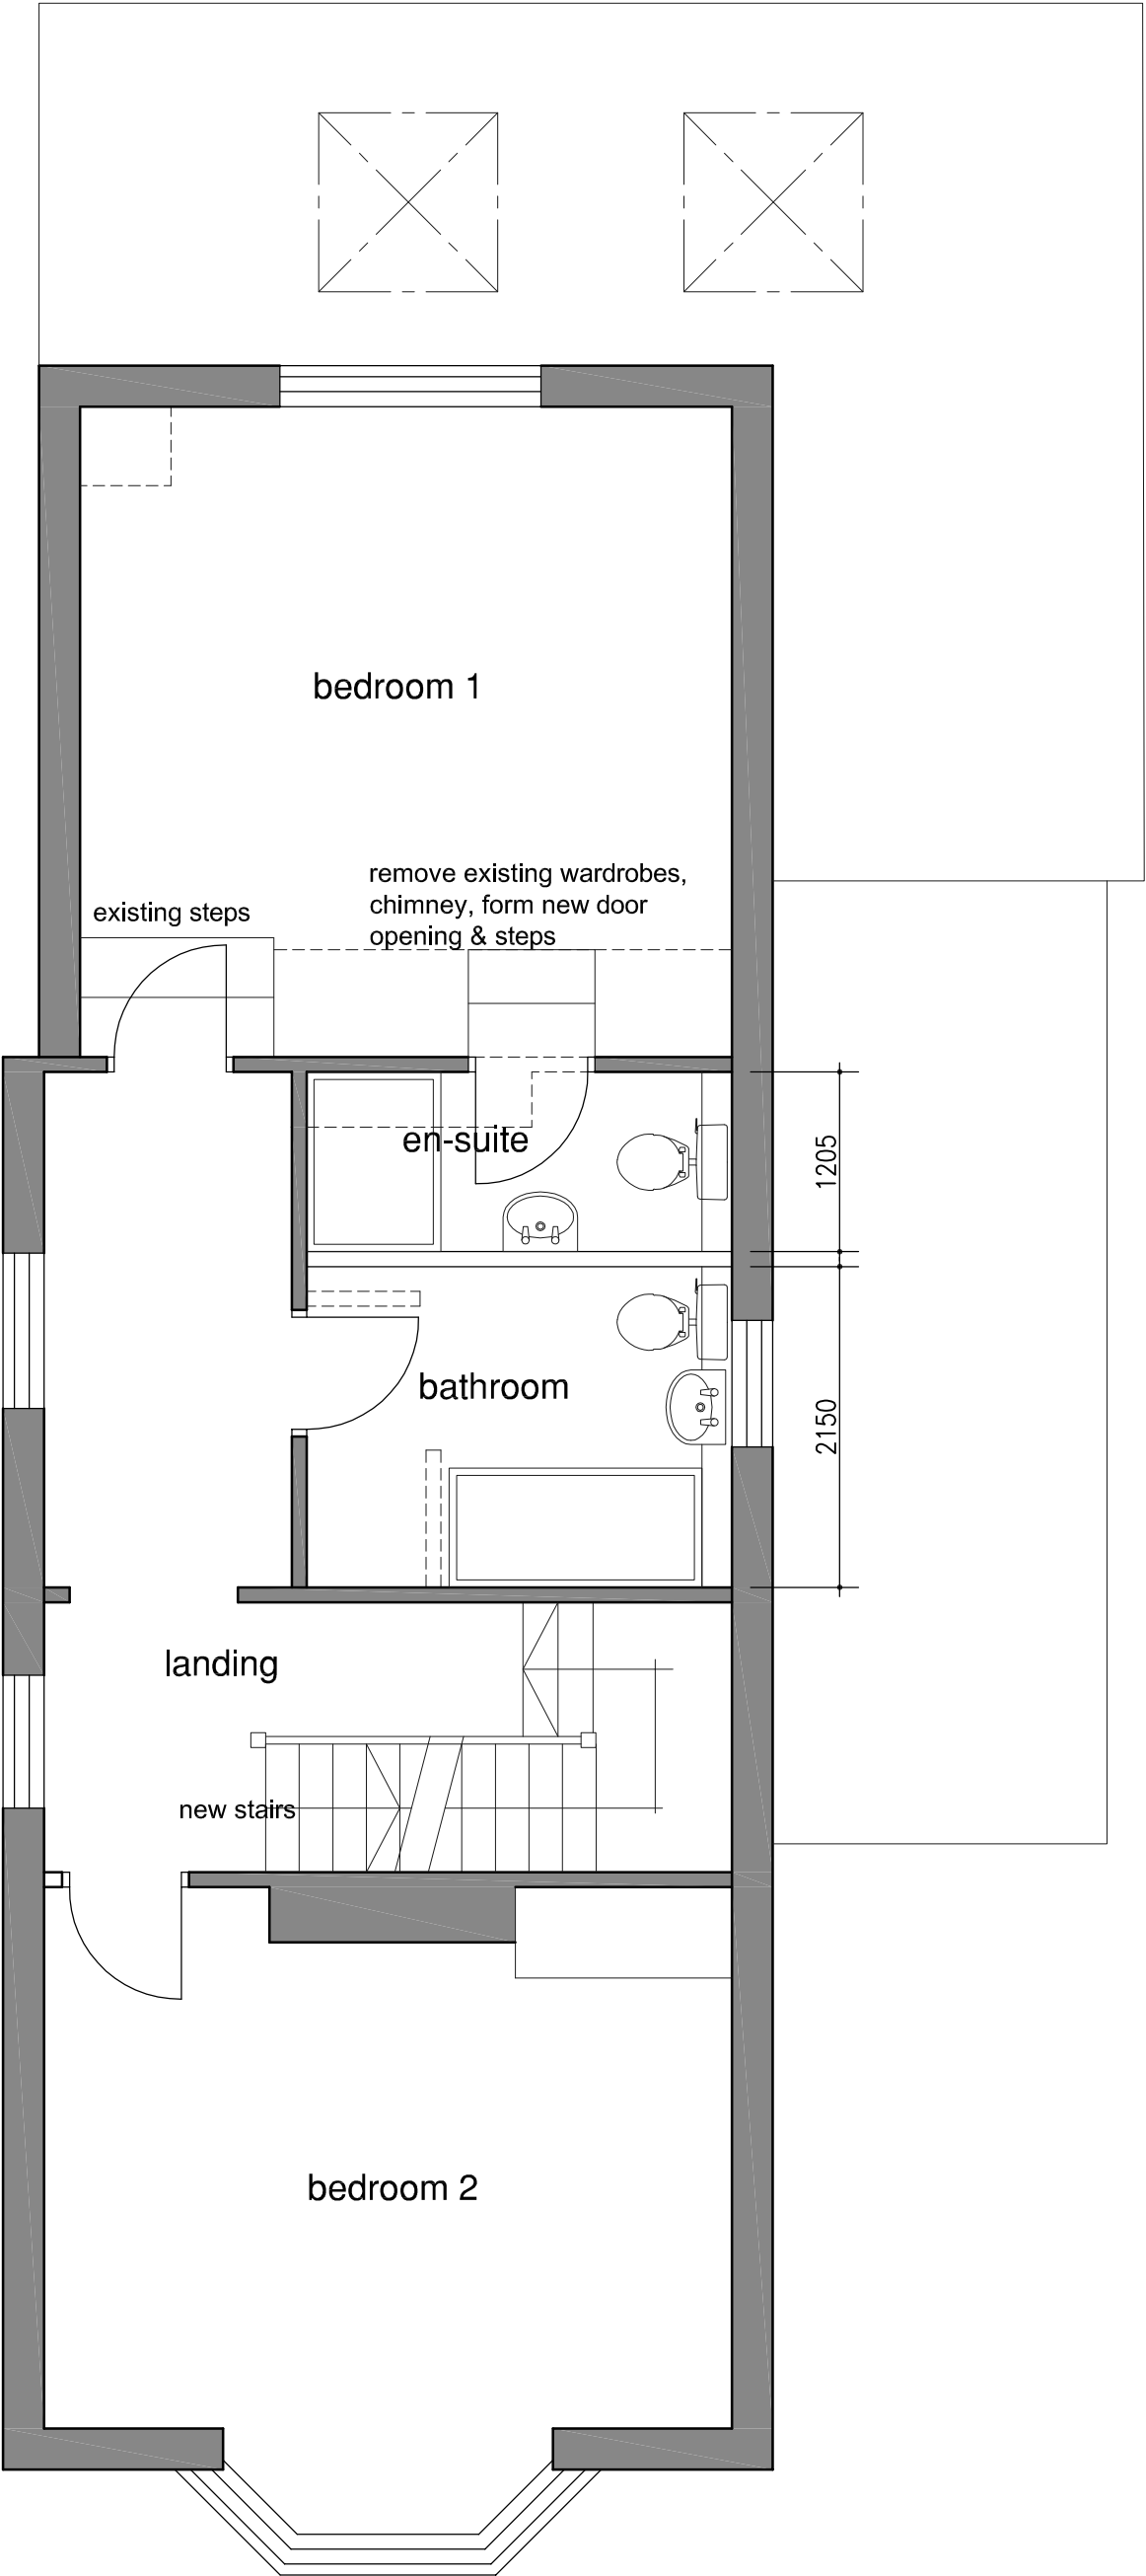

First Floor Plan

SCALE BAR 1:50



PROJECT

Proposed Alterations to  
14 Knox Road, Bedhampton

CLIENT

Nexgen Capital Investments Ltd

DRG. TITLE

First Floor Plan

PROJECT NO.

21010

DRAWING NO.

202

SCALE

1:50@A3

REV

| Rev | DESCRIPTION | Dwn / Date | Chk / Date |
|-----|-------------|------------|------------|
| -   | -           | -          | -          |
| -   | -           | -          | -          |
| -   | -           | -          | -          |

This drawing is copyright and must not be disclosed to third parties without permission  
Scaled dimensions are not to be used for construction

Wychwood  
Thompsons Lane  
Denmead  
Hampshire  
PO7 6NB

Tel: 01329 288911  
Fax: 01329 221913  
E-mail: admin@m2architecture.com

m2  
architecture  
architectural technologist