




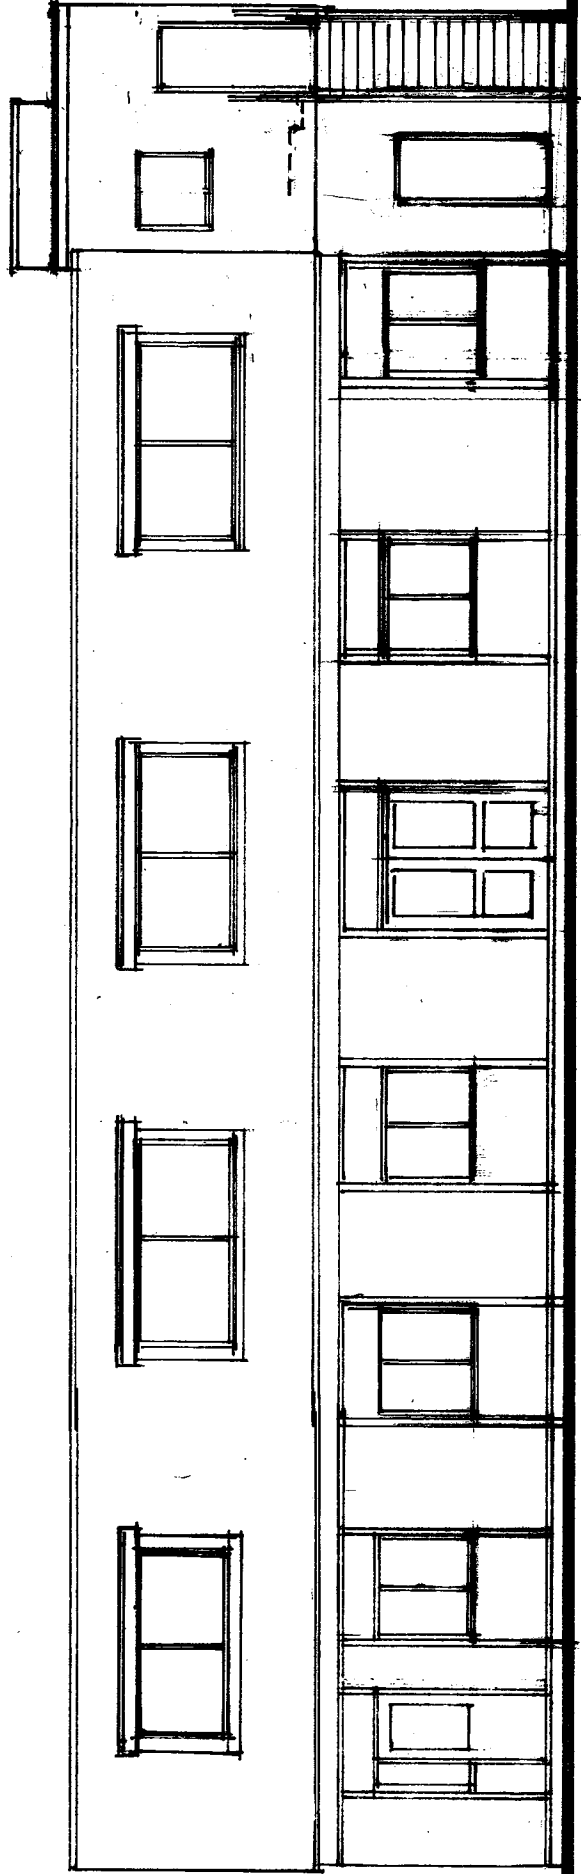

Existing North East Elevation.


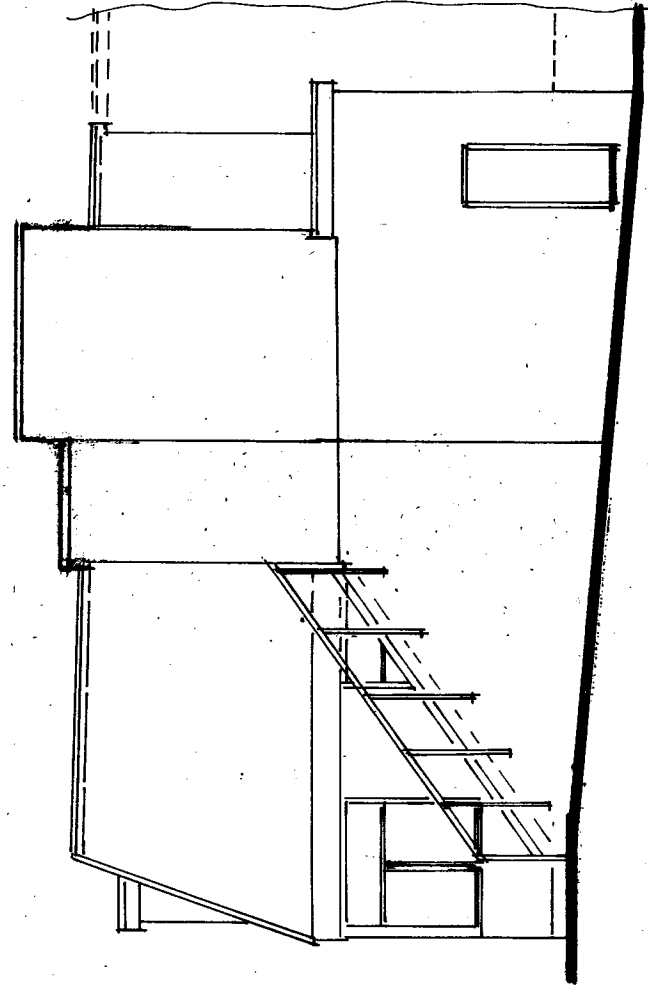


Extg. North West Elevation.

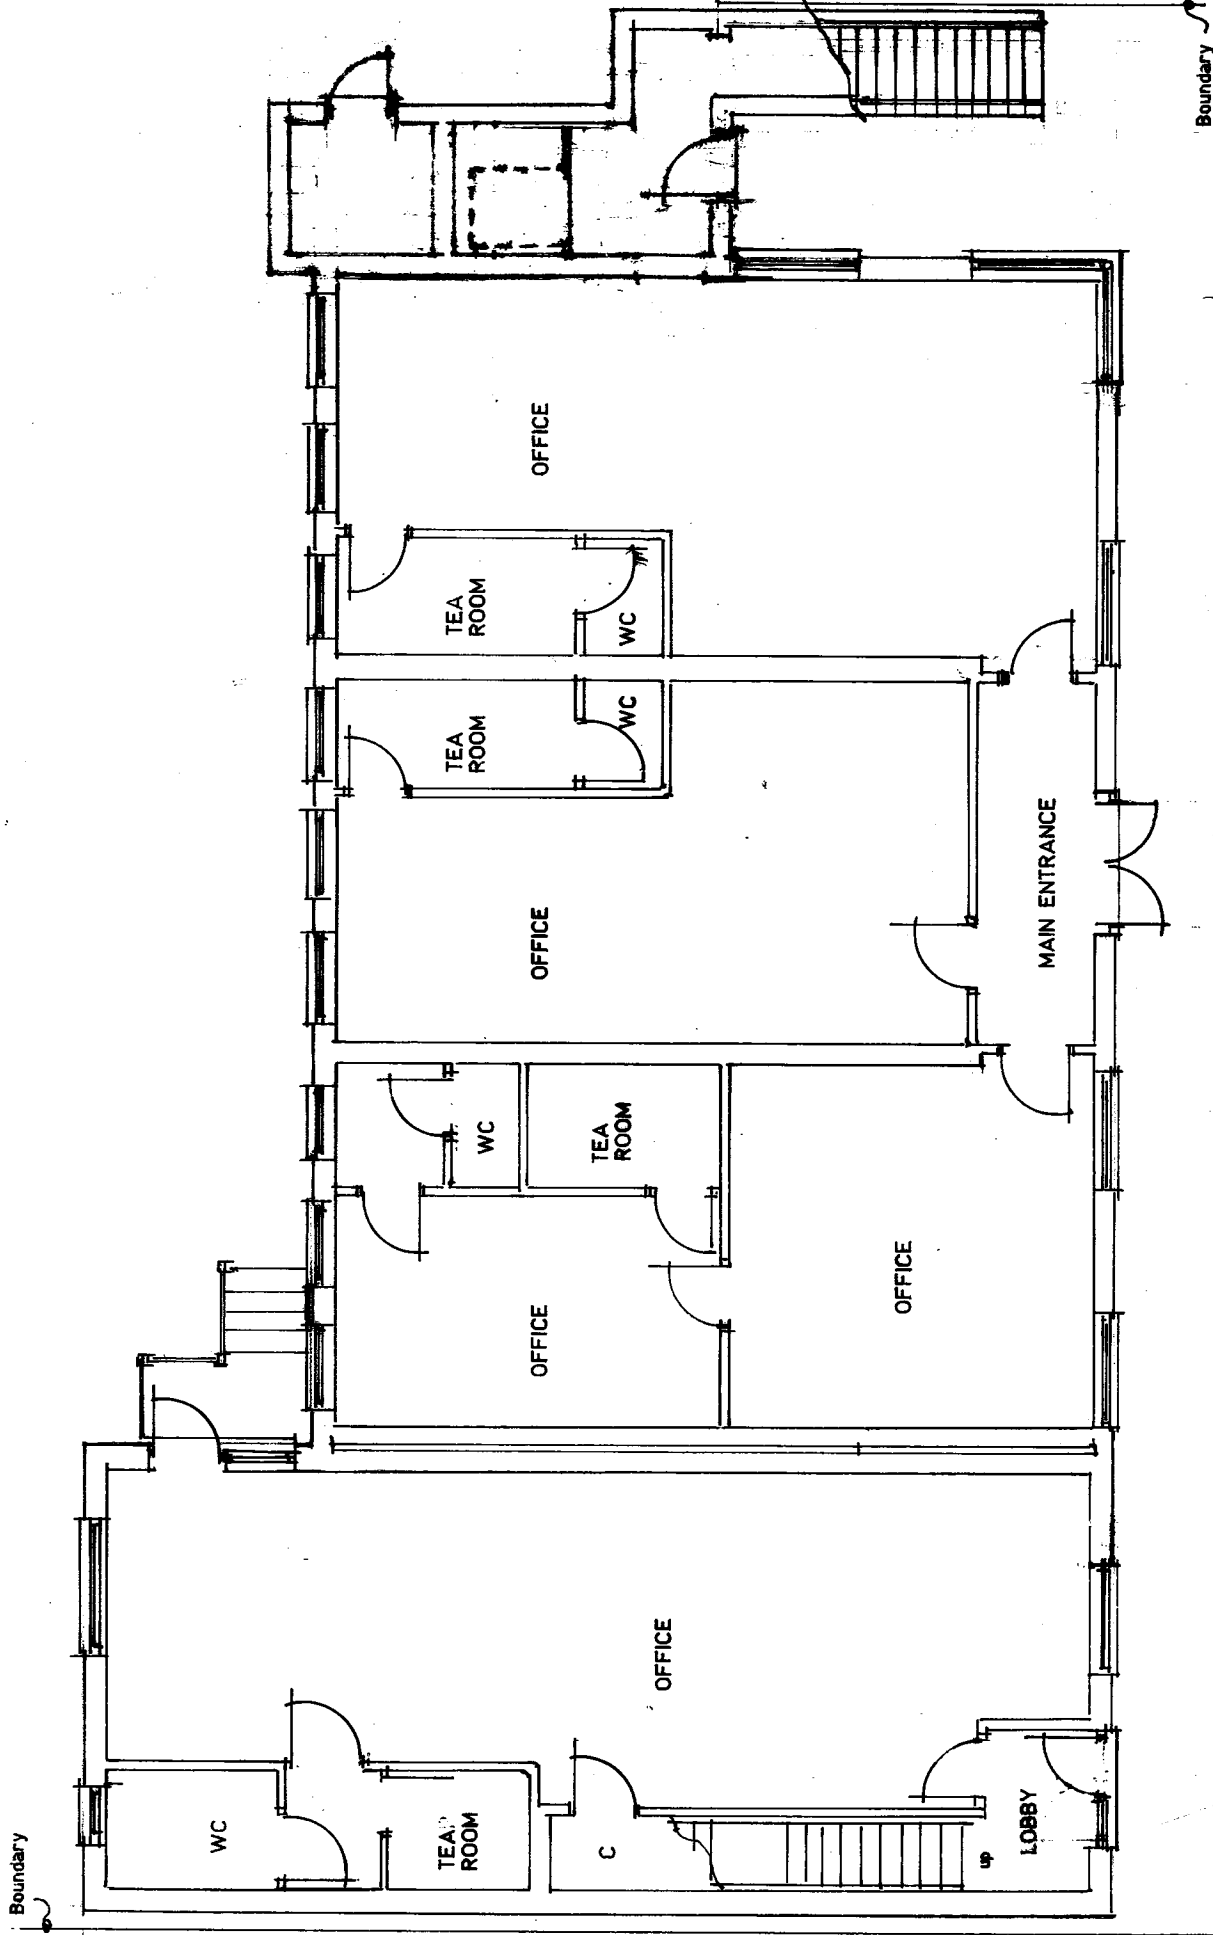

Existing Ground Floor Layout.

Bar scale 1:100

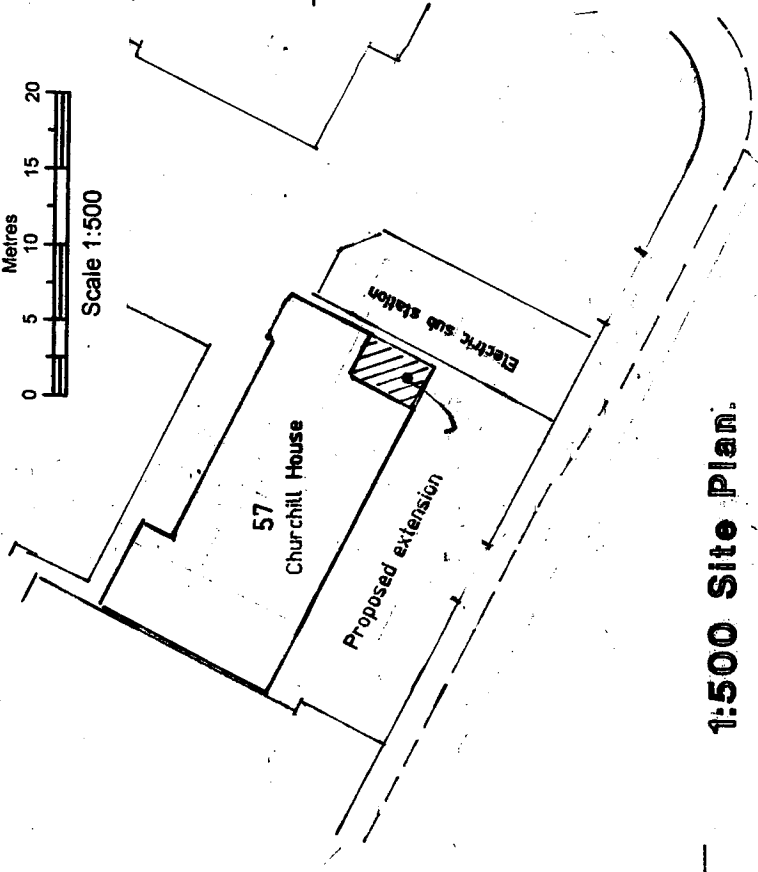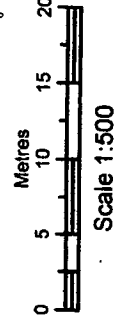

Proposed extension to form an internal stairwell at Churchill House Jubilee Road, Waterloooville Hants PO7 7RE

Churchill Concrete Products Ltd

Scale 1:100 Date June 2019

A3 Drawing Number 1

Revision

A