




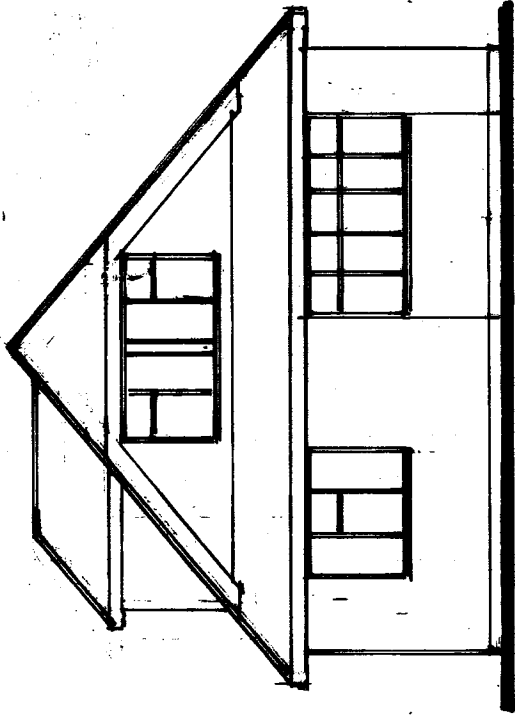


Proposed South East Elevation.

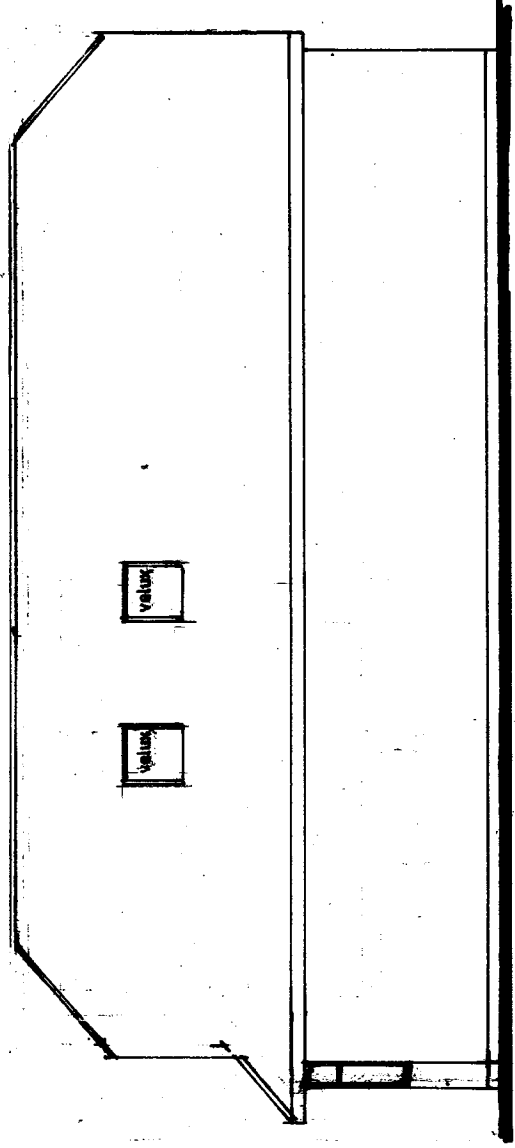


Proposed North East Elevation.

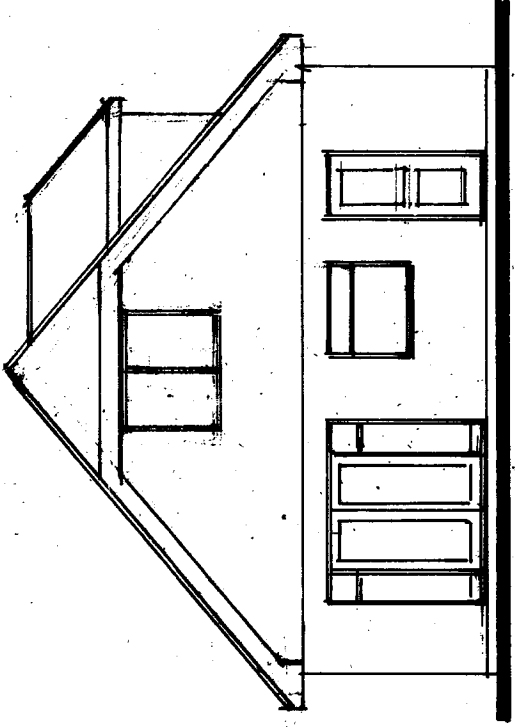


Proposed North West Elevation.

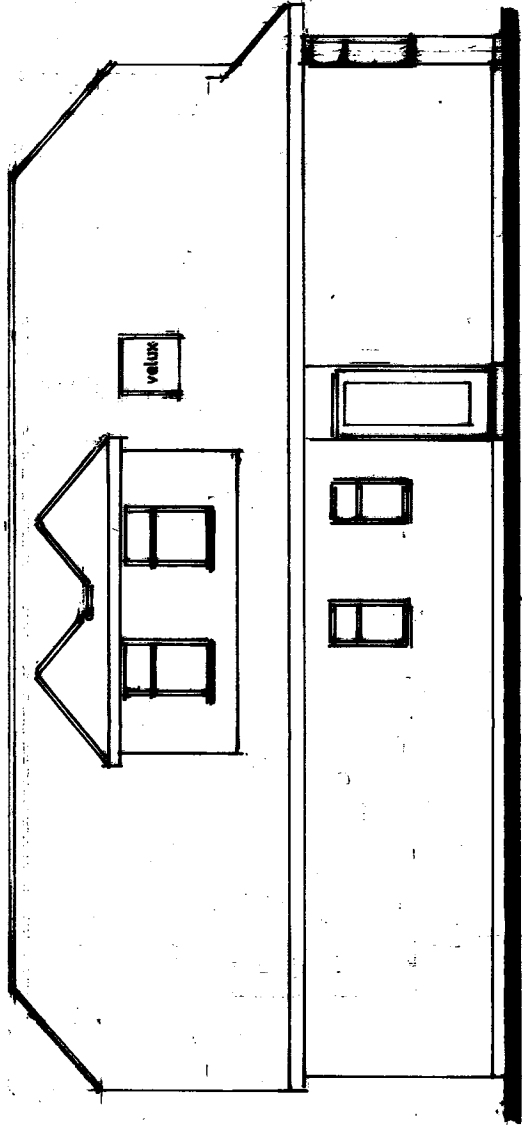


Proposed South West Elevation.

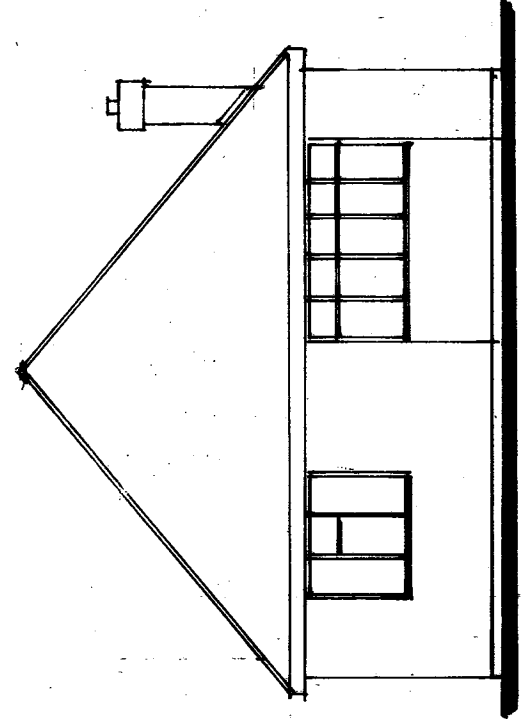


Existing South East Elevation.

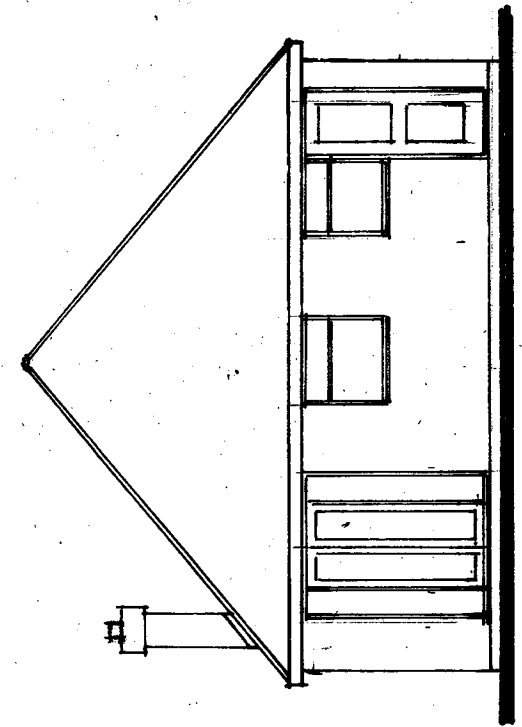

Existing North West Elevation.

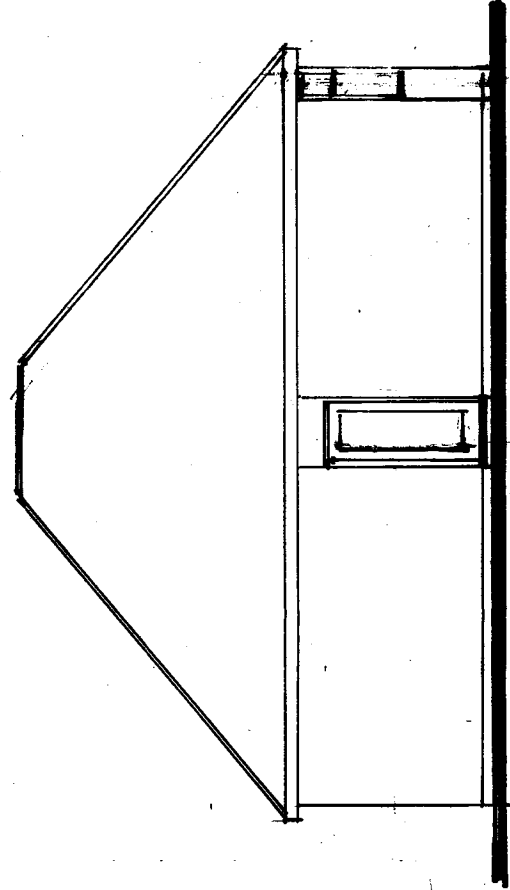

Existing South West Elevation.

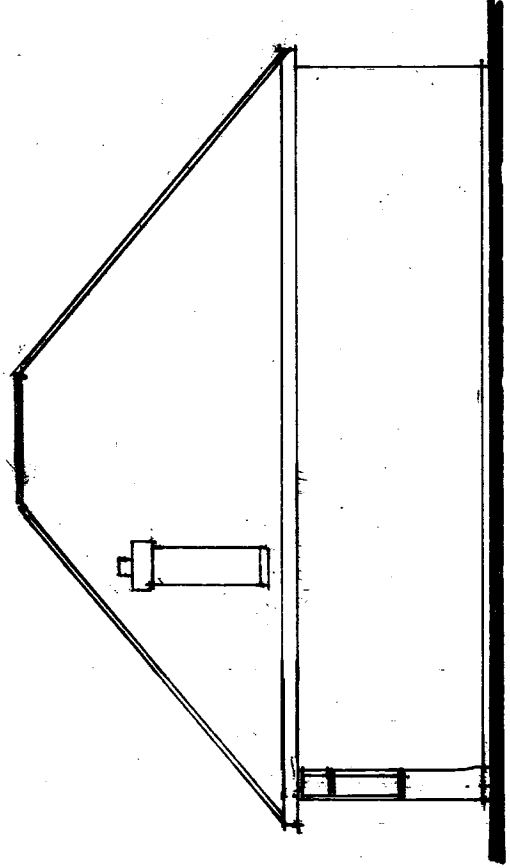

Existing North East Elevation.

Bar scale 1:100
0 1 2 3 4 5 6 7 8 9 10

Proposed rear extension, roof hips to gables and rooms within incl. side dormer at 23 Milton Road, Waterlooville, Hants. PO7 6AB

Mrs S Whiteland-Smith.

Scale 1:100 Date August 2020

A3 Drawing Number

3

Revision

A