




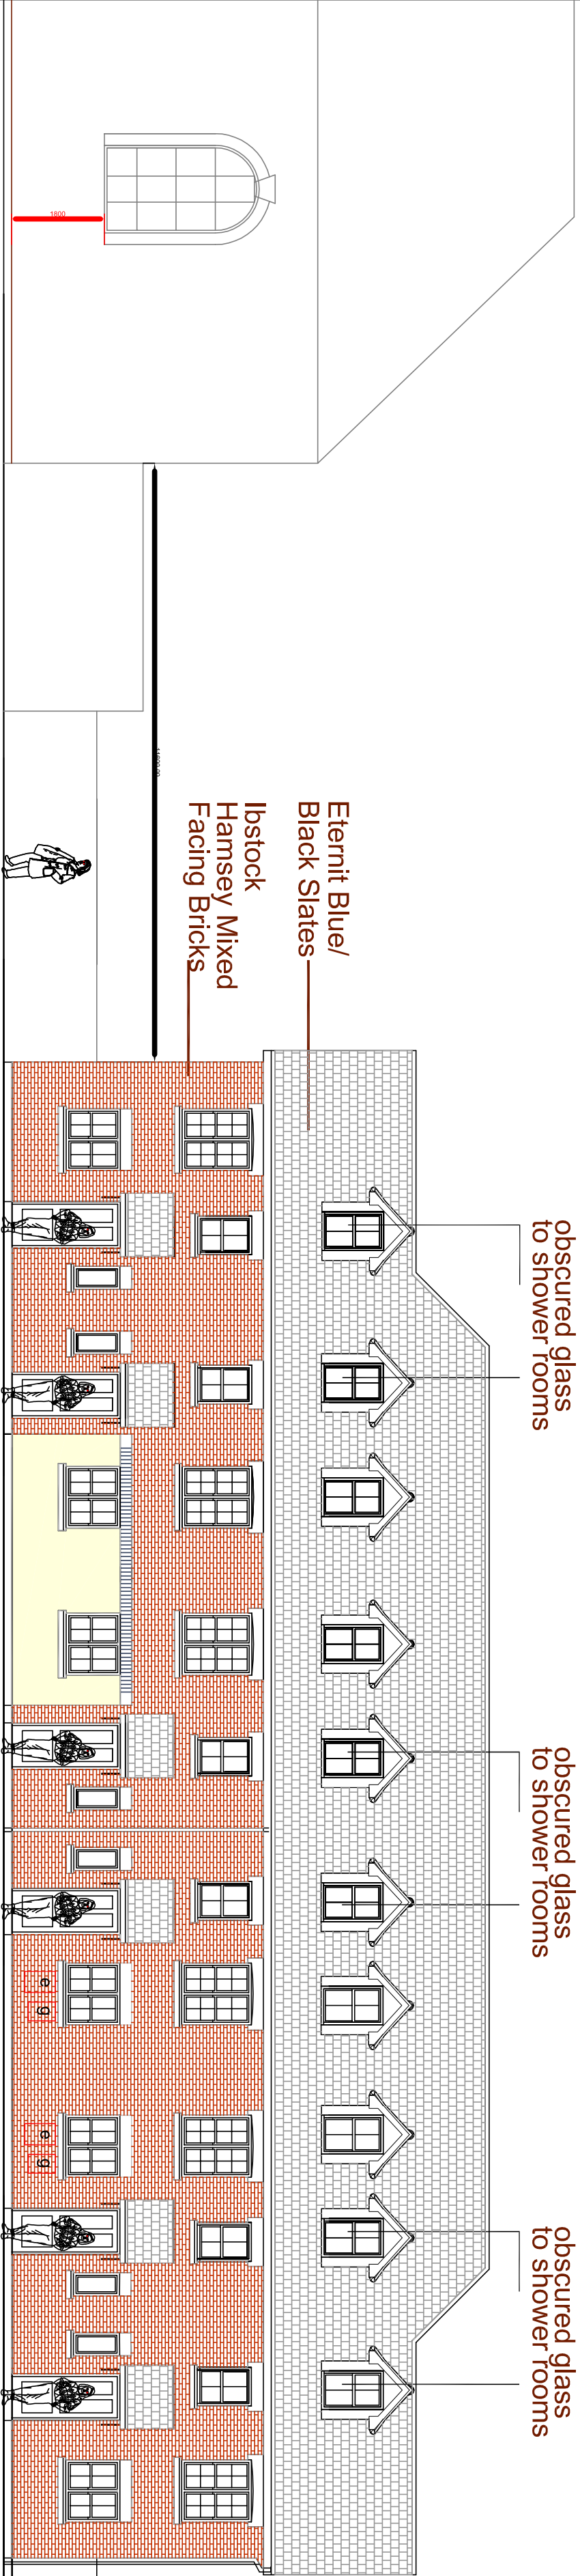



West Elevation

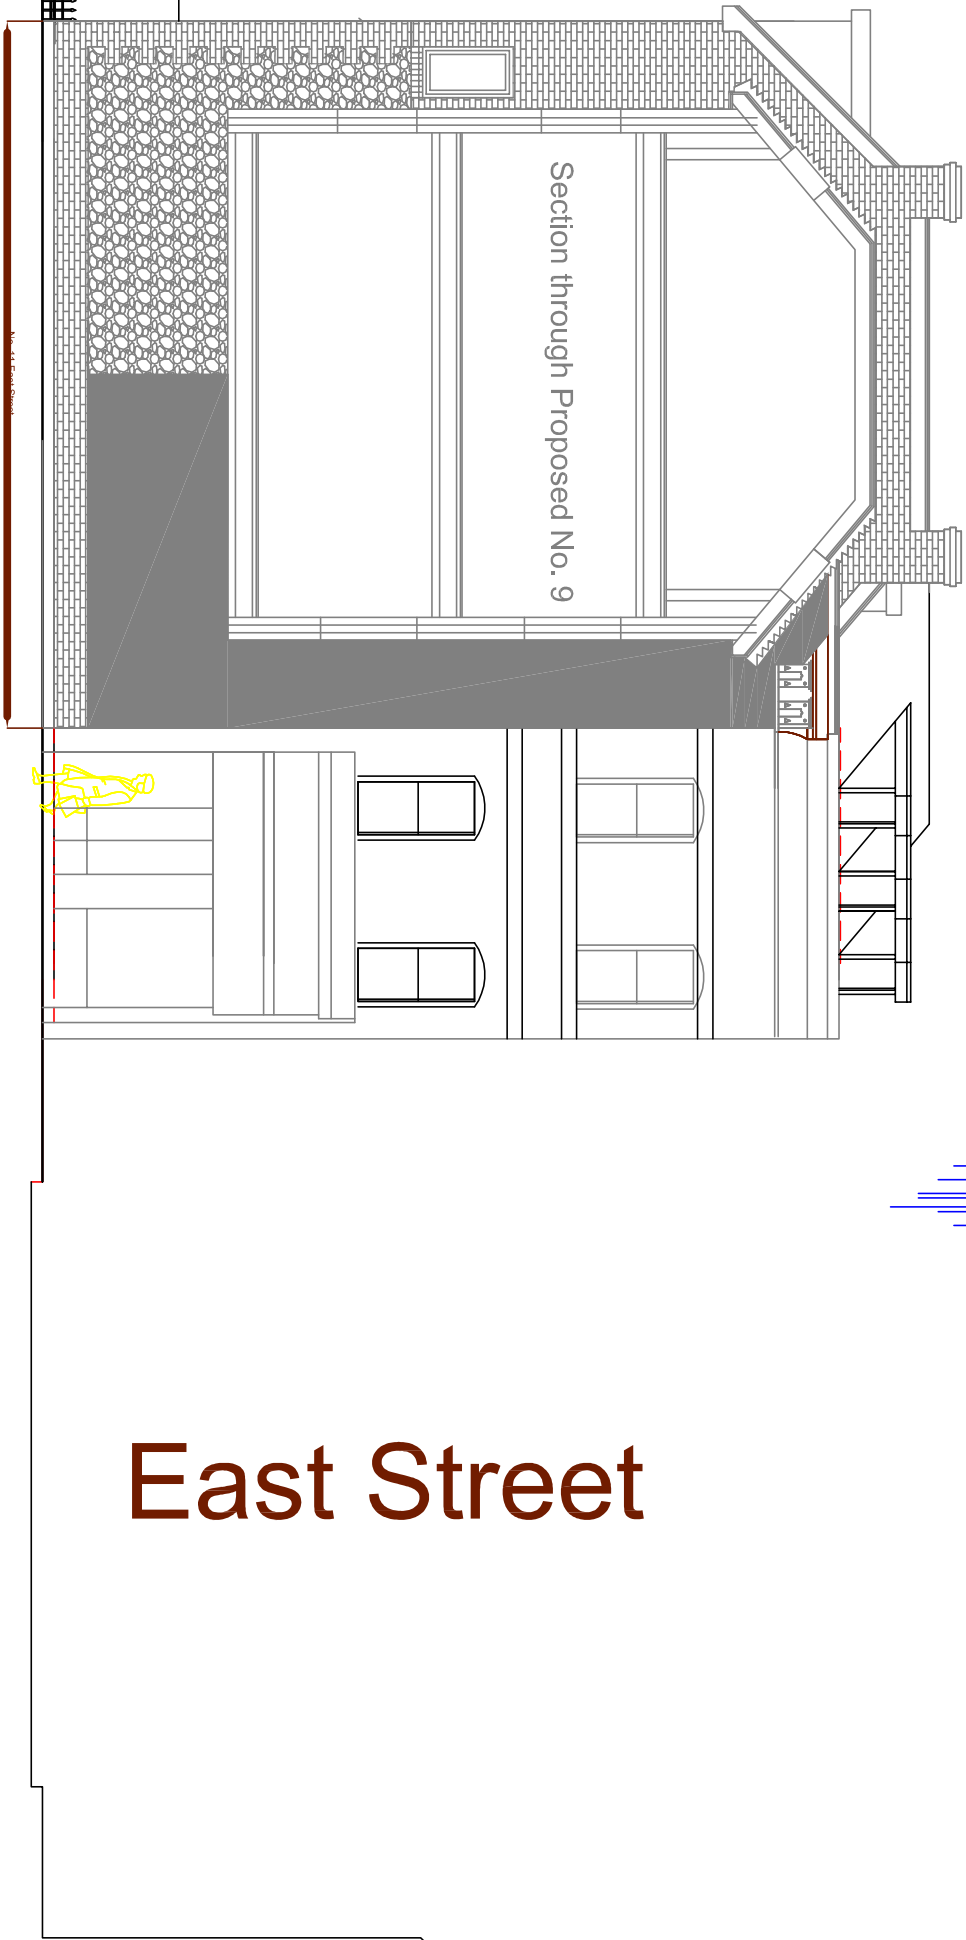

East Elevation

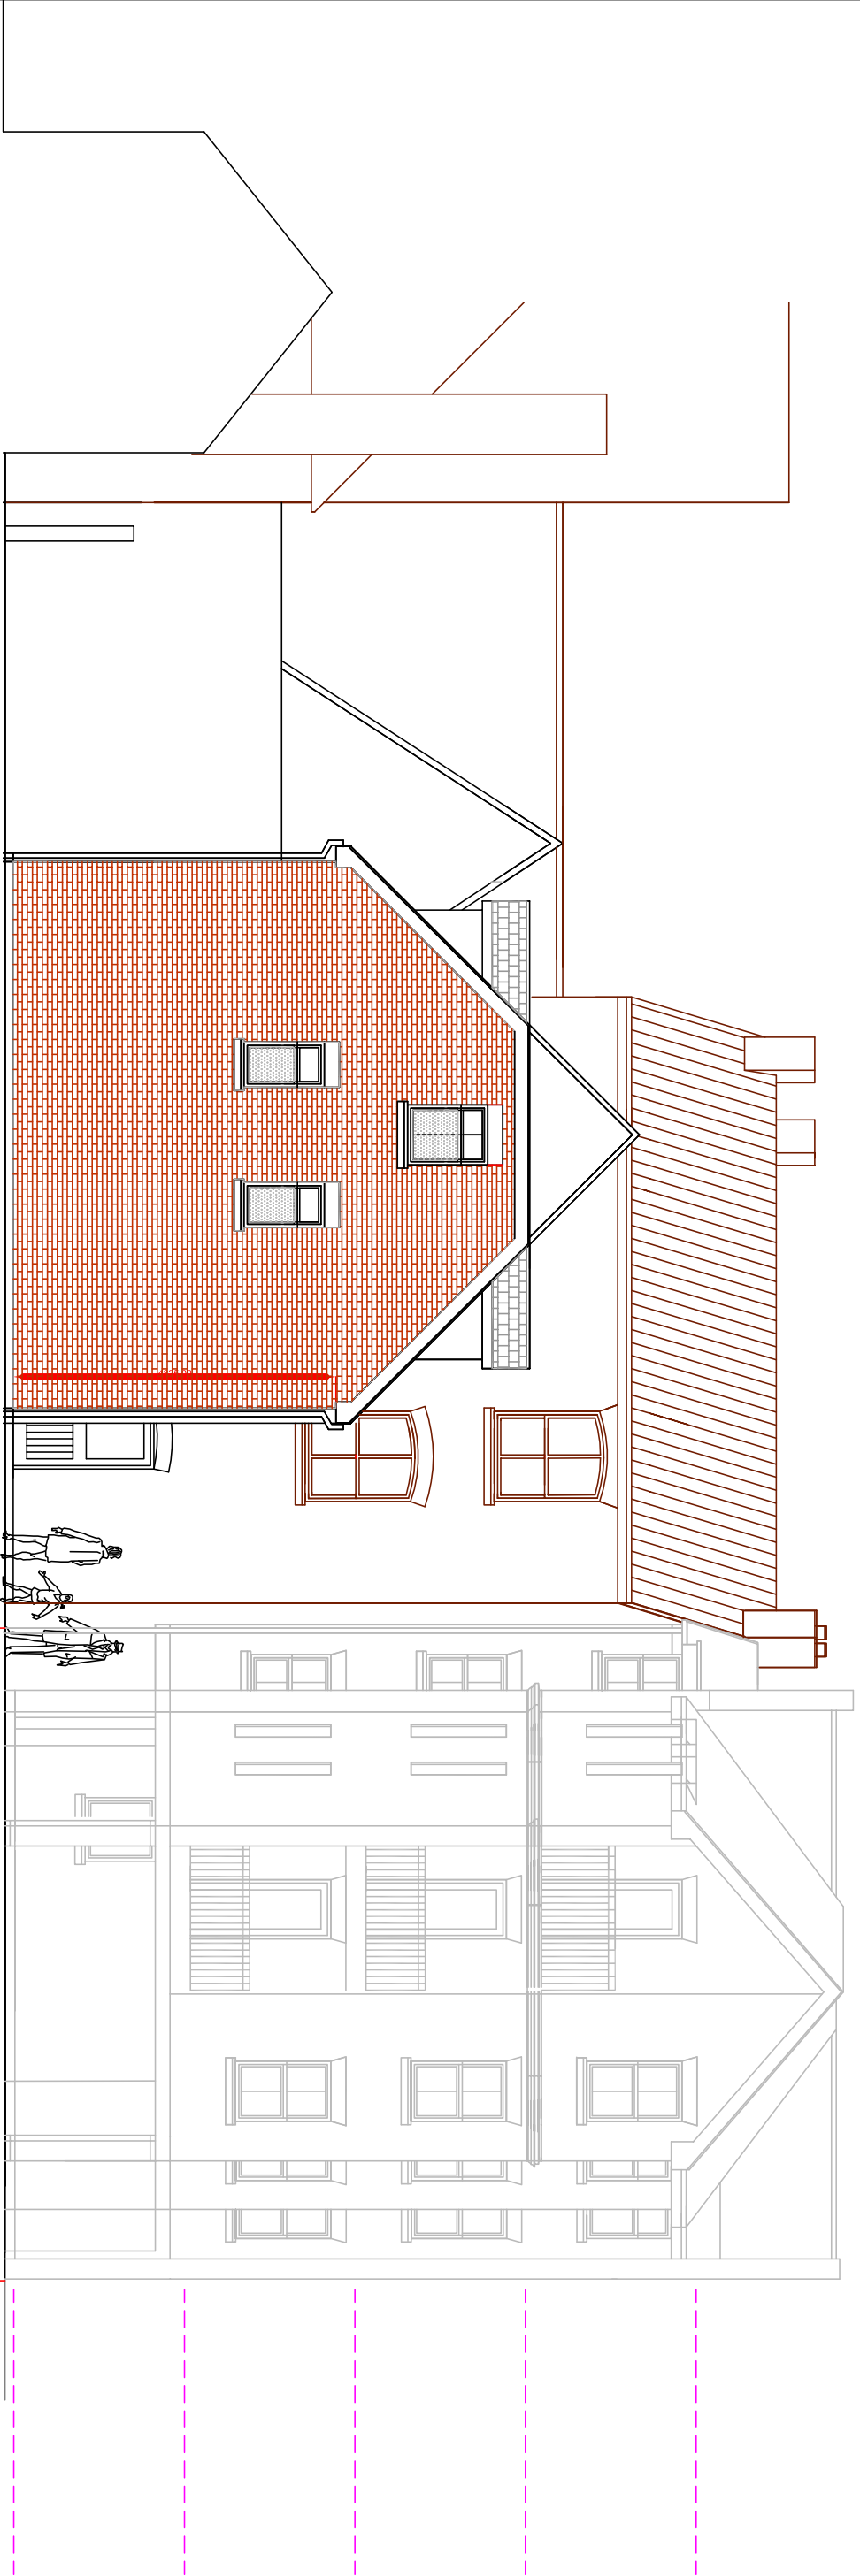


North Elevation

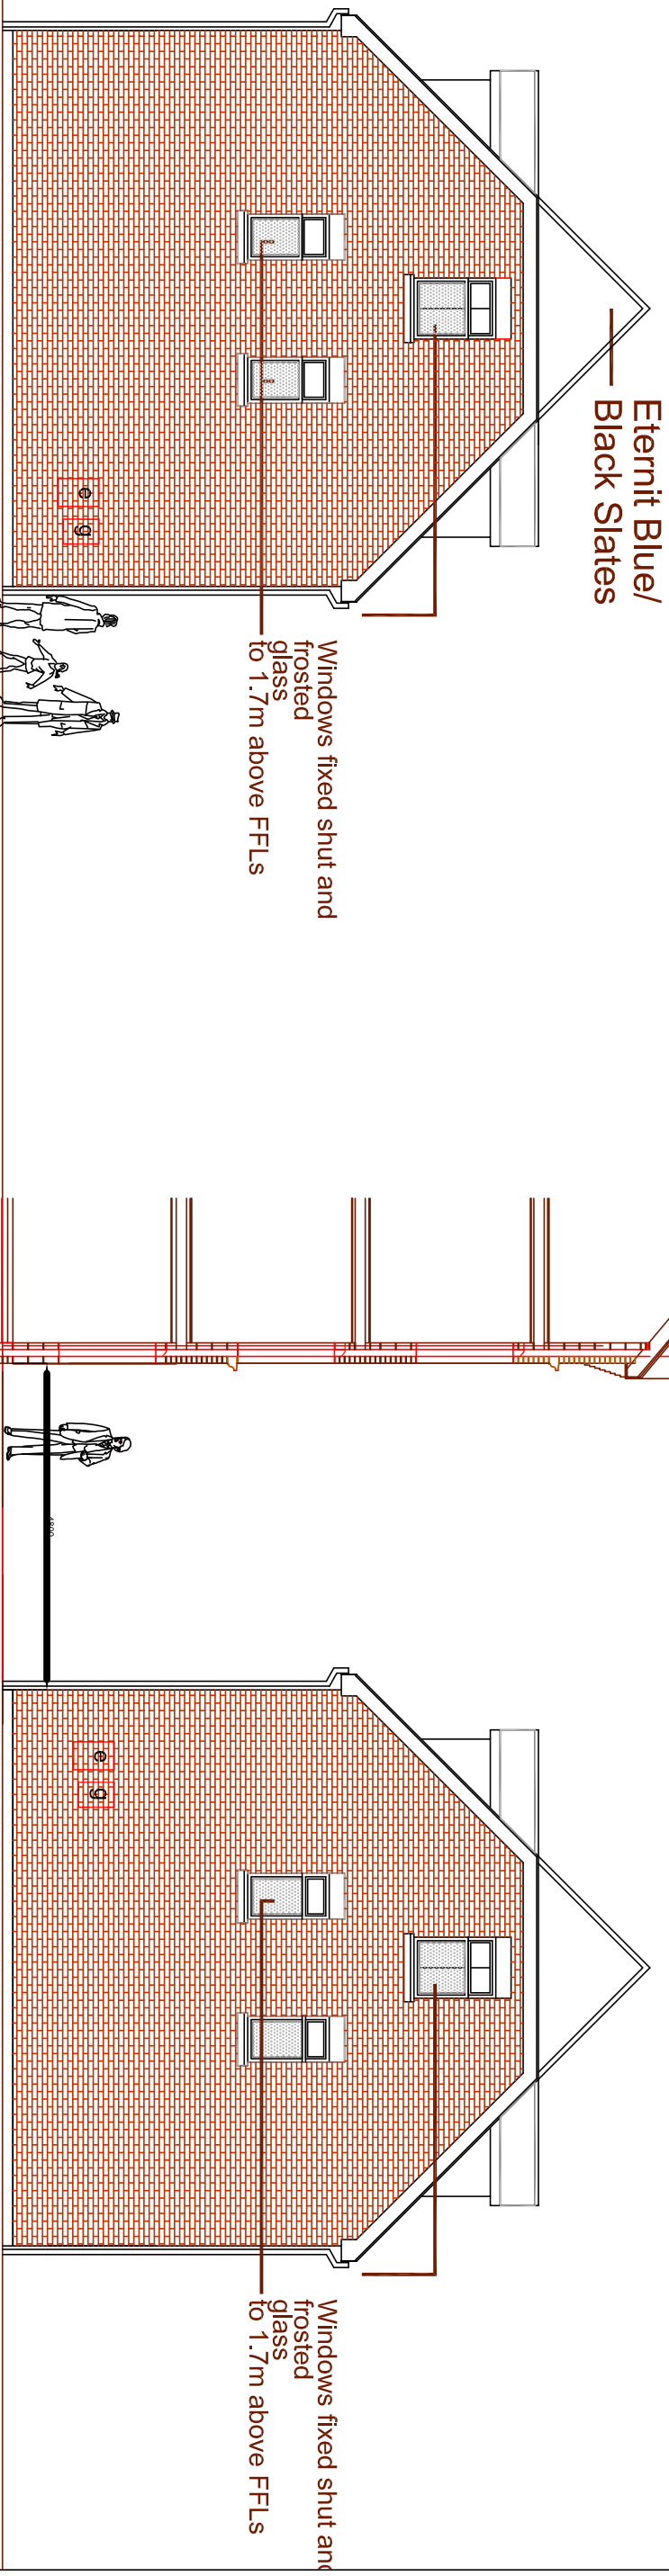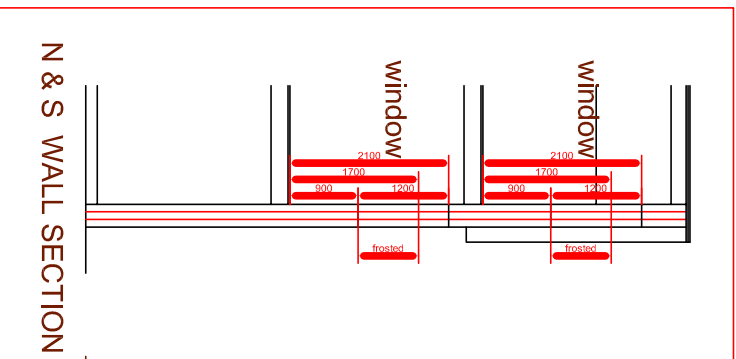

South Elevation

Bear Hotel
Ex. Coach House

North Elevation / Section

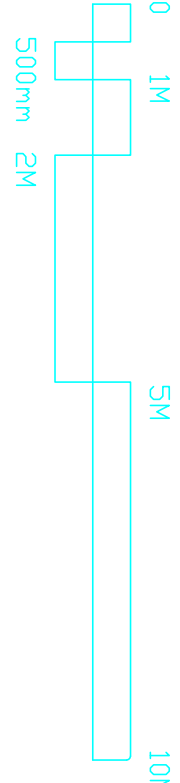

REVISION D: NORTH/SOUTH WINDOWS CORRECTED - 19/02/21 - PG		REVISION C: NORTH/SOUTH WINDOWS CORRECTED - 19/02/21 - PG		REVISION B: NORTH/SOUTH WINDOWS CORRECTED - 19/02/21 - PG		REVISION A: DISBURSED BLAZING CLARIFIED - 07/12/20 - PG	
DATE		1/100		1/100		1/100	
TITLE		Residential Proposals - 6 No. Town Houses		Residential Proposals - 6 No. Town Houses		Residential Proposals - 6 No. Town Houses	
DATE		Nov. 20		Nov. 20		Nov. 20	
AUTHOR		PG		PG		PG	
DRAWING NO.		20/04/P03		20/04/P03		20/04/P03	
PETER GALLIMAY PARTNERSHIP		PETER GALLIMAY PARTNERSHIP		PETER GALLIMAY PARTNERSHIP		PETER GALLIMAY PARTNERSHIP	
ARCHITECTS		ARCHITECTS		ARCHITECTS		ARCHITECTS	
HAYANT		HAYANT		HAYANT		HAYANT	
TEL: 02392 483153		TEL: 02392 483153		TEL: 02392 483153		TEL: 02392 483153	
E-MAIL: peter@gallimayarchitects.co.uk		E-MAIL: peter@gallimayarchitects.co.uk		E-MAIL: peter@gallimayarchitects.co.uk		E-MAIL: peter@gallimayarchitects.co.uk	
MOB: 07808 483362		MOB: 07808 483362		MOB: 07808 483362		MOB: 07808 483362	