



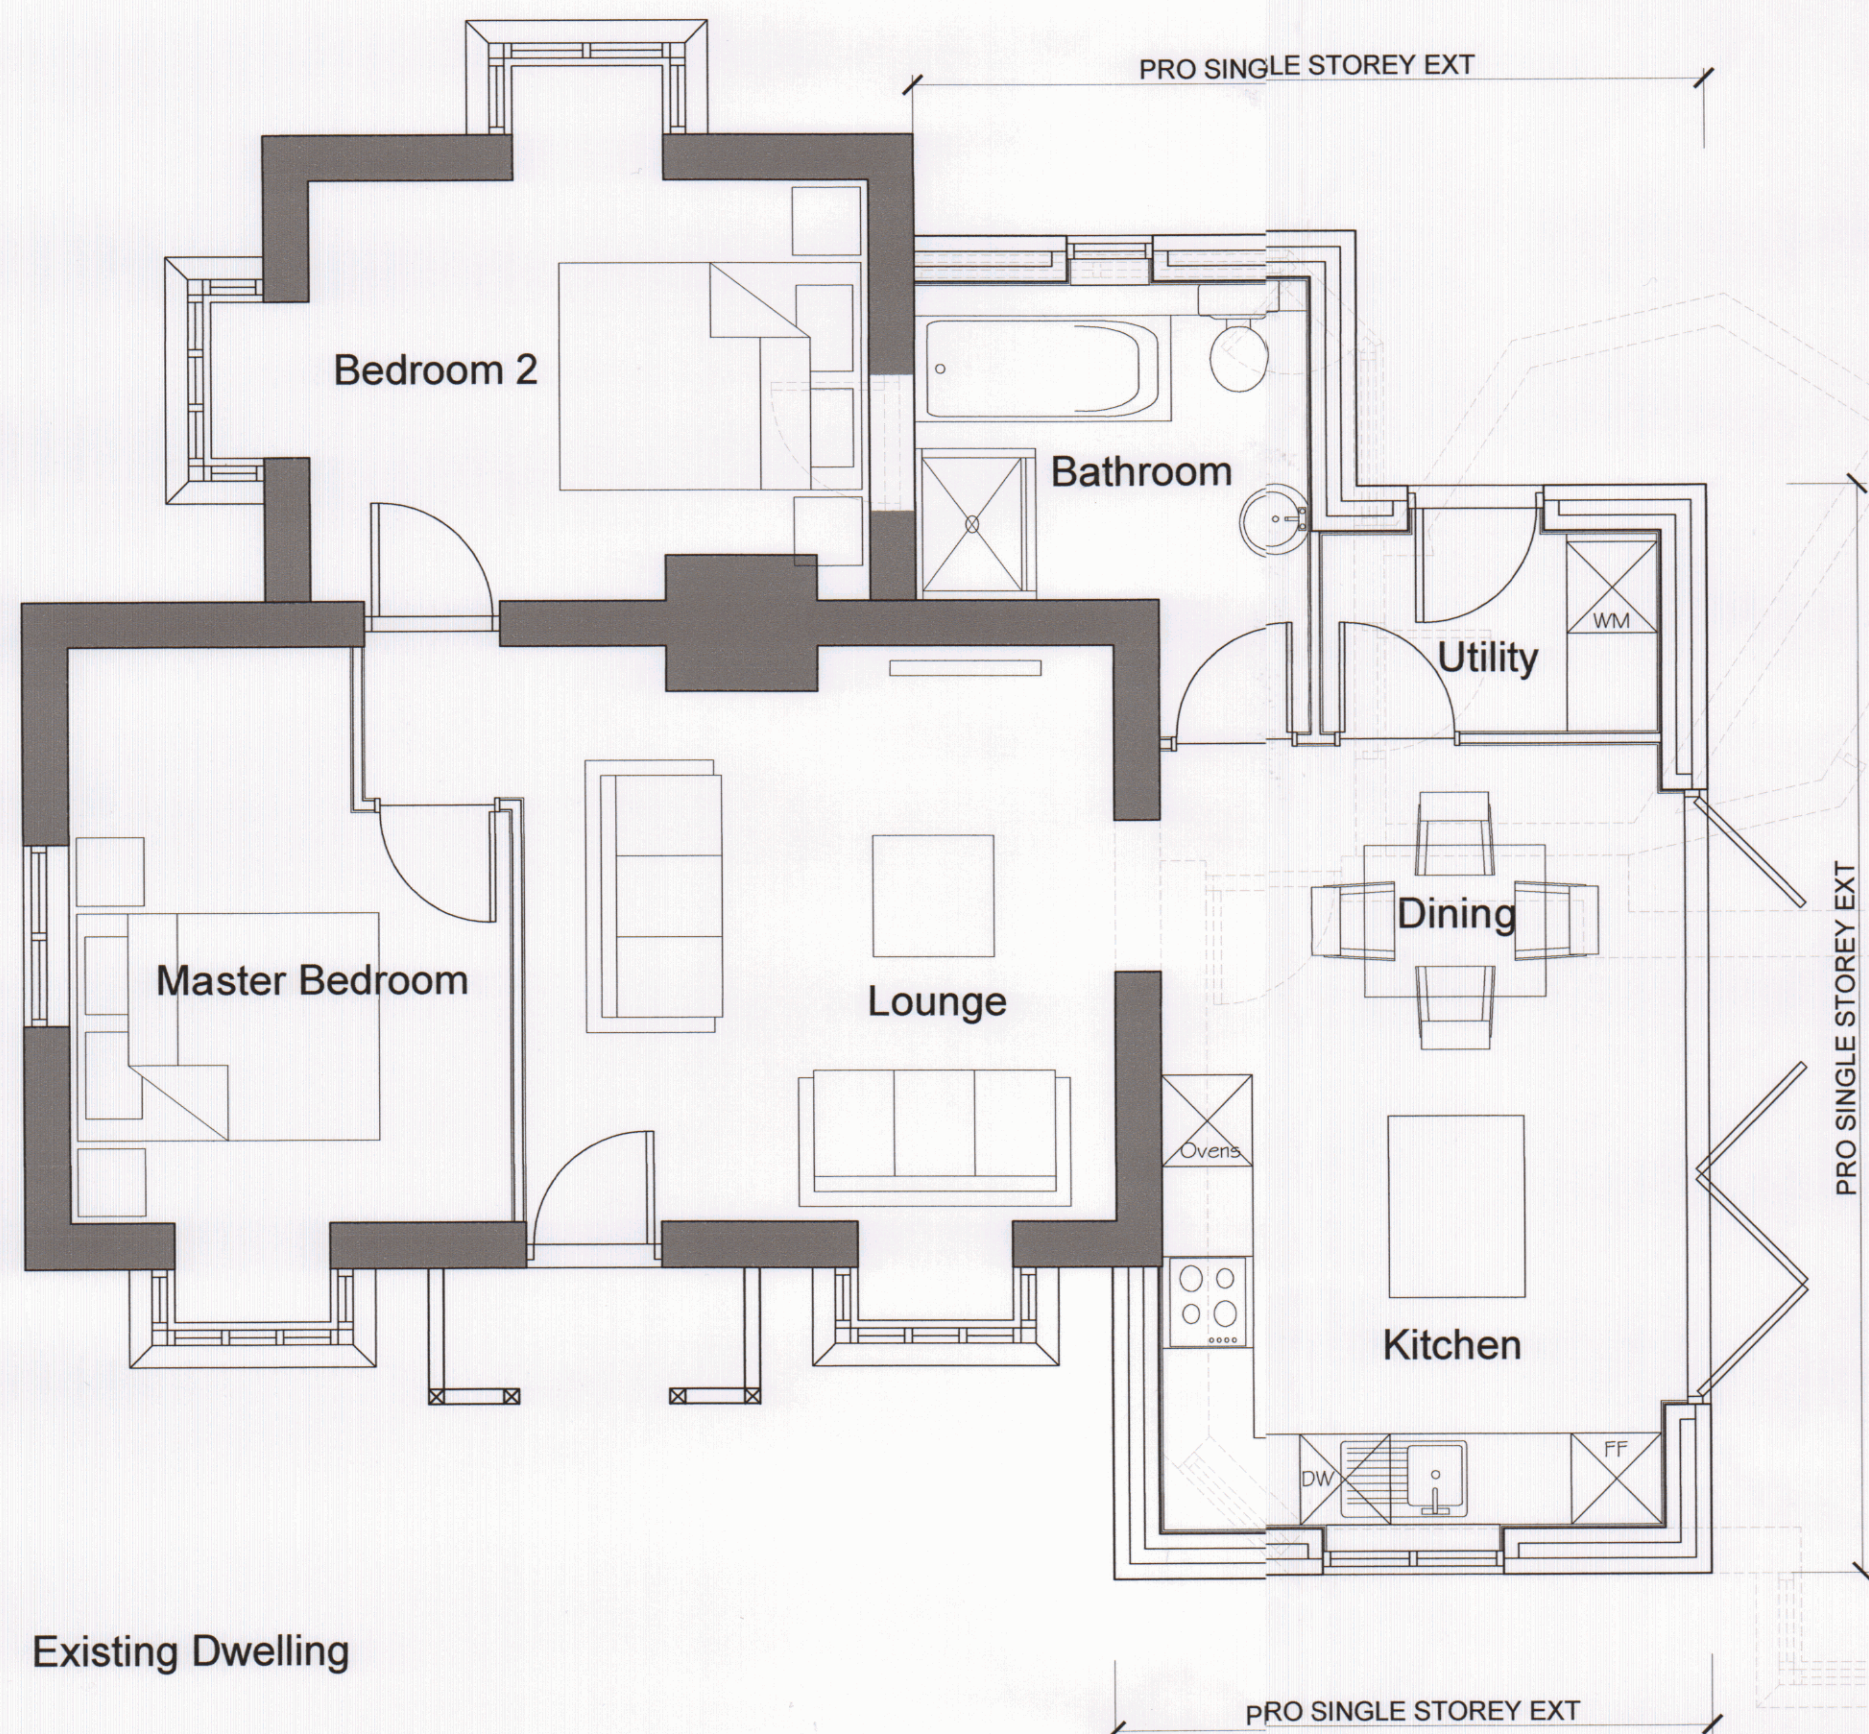


Existing Dwelling

PROPOSED GROUND FLOOR PLAN
(1:50)

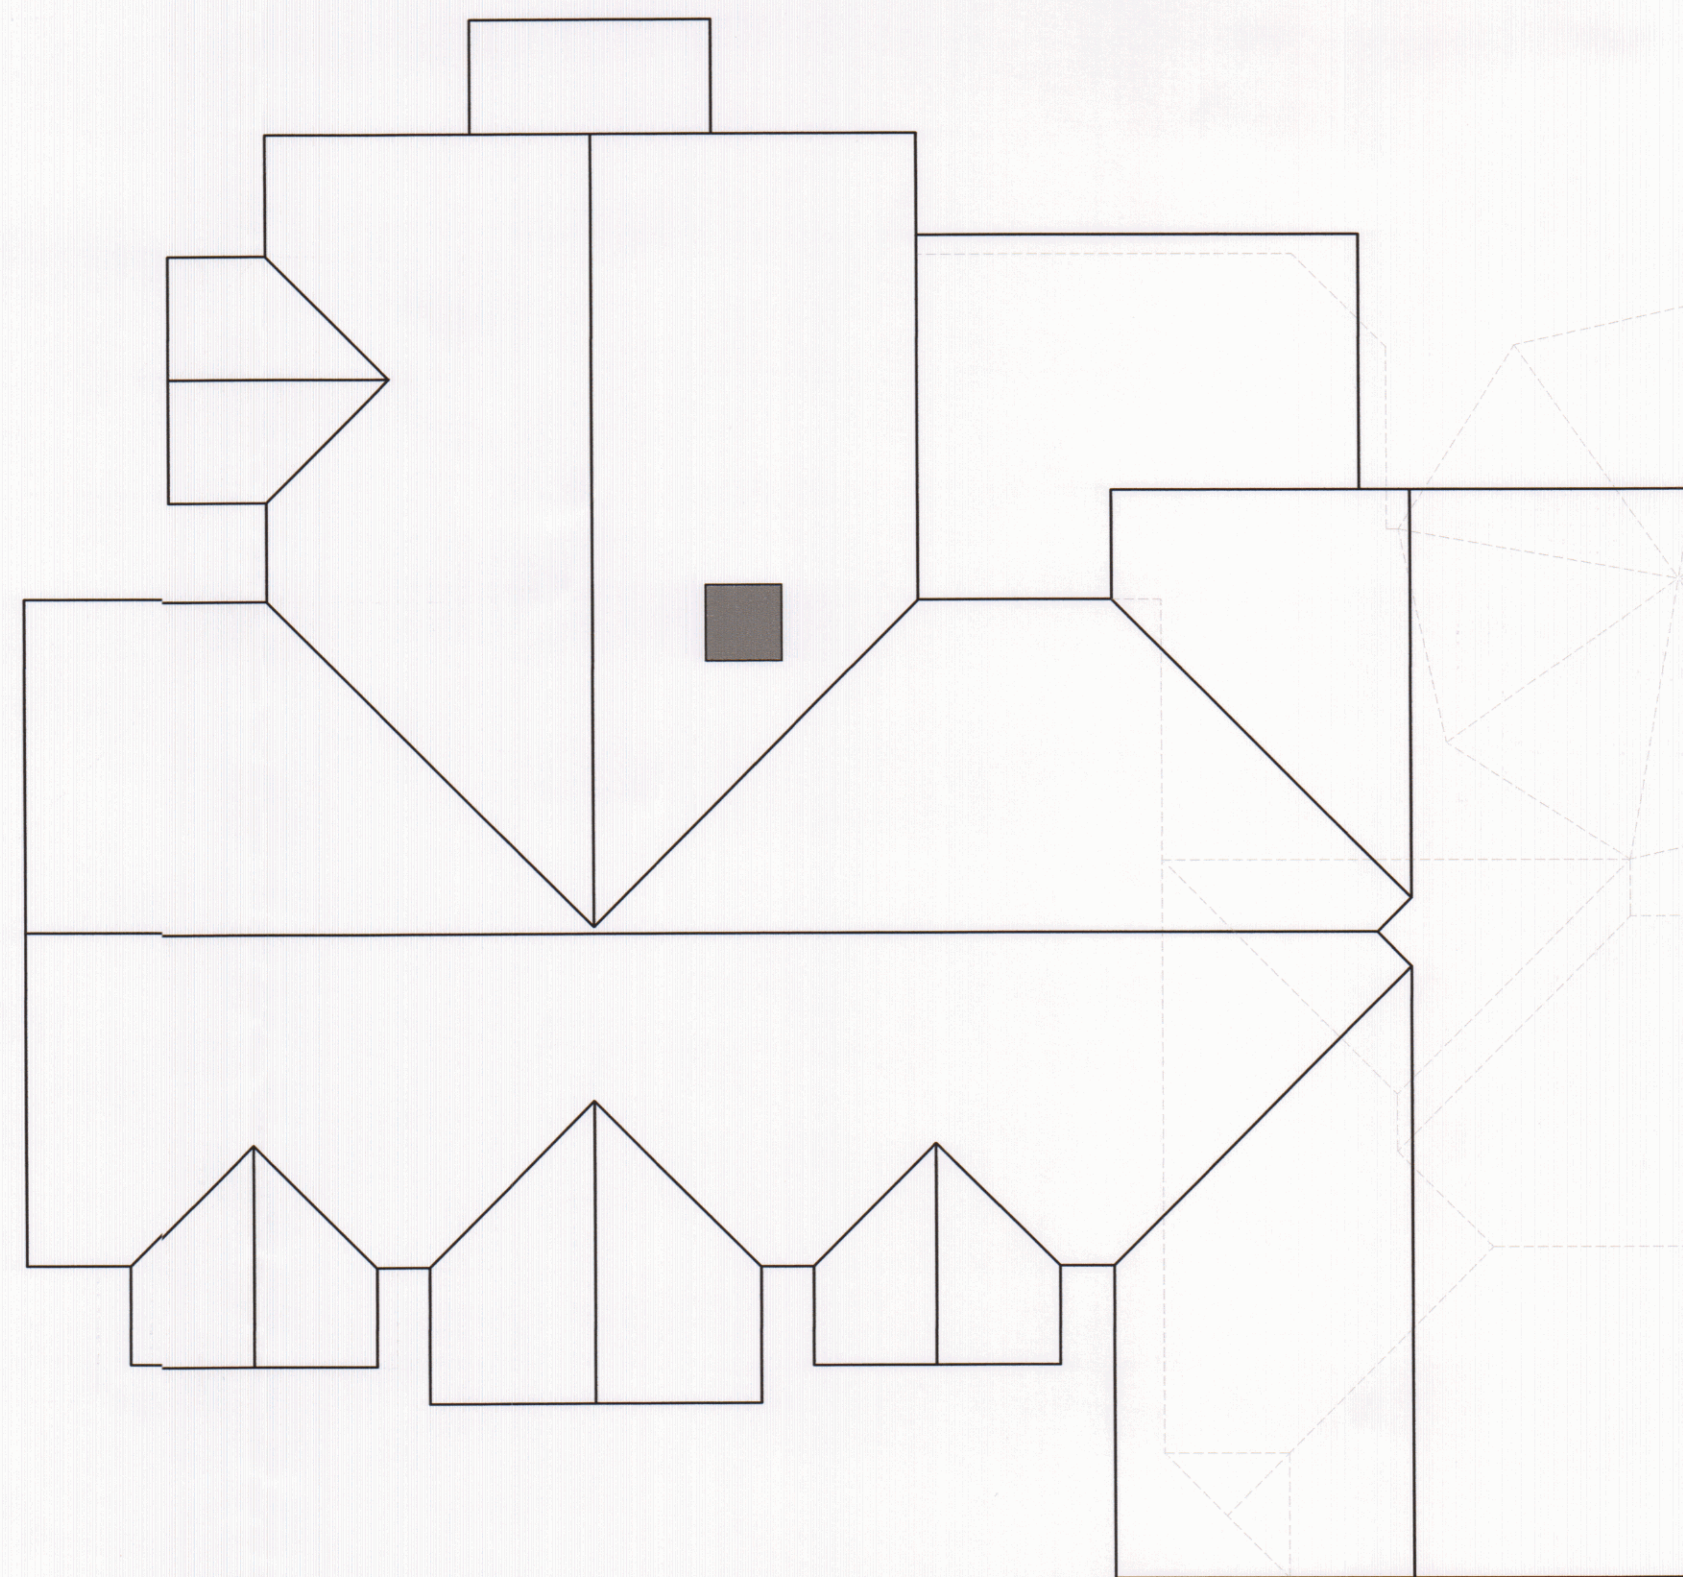

Existing Dwelling

PROPOSED ROOF PLAN
(1:50)

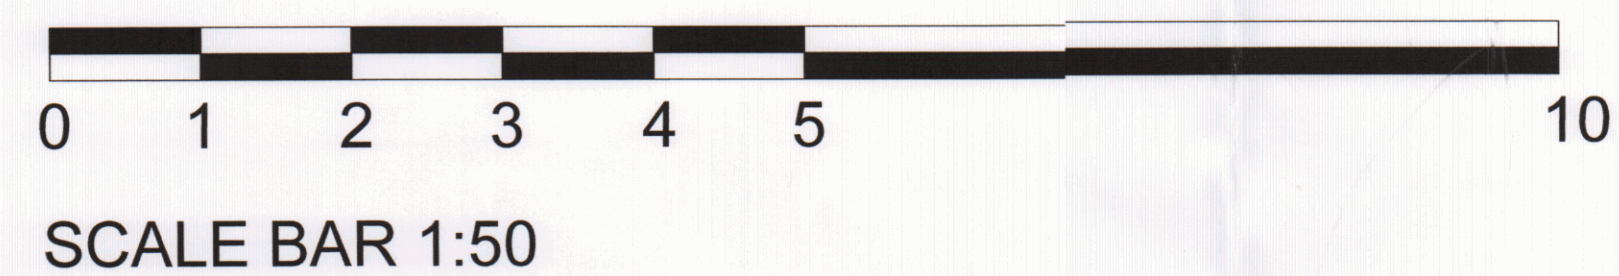


SCALE BAR 1:50




Existing Dwelling

PROPOSED EAST ELEVATION
(1:100)

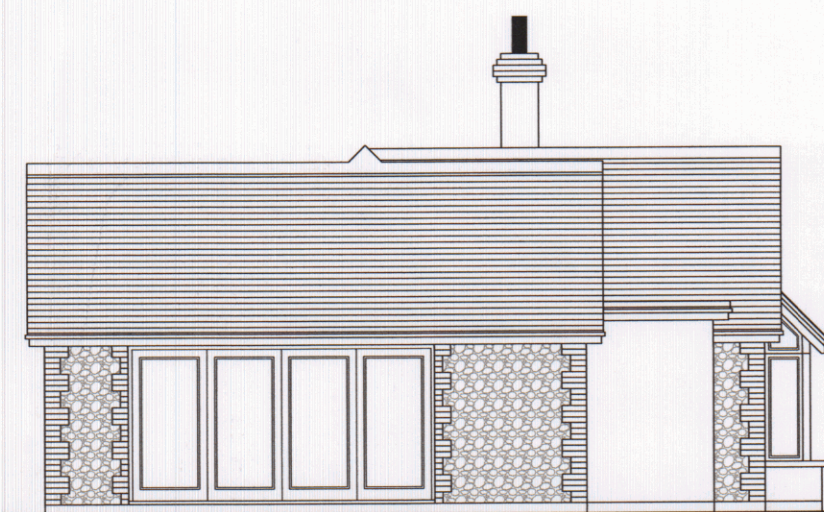


Existing Dwelling

PROPOSED NORTH ELEVATION
(1:100)

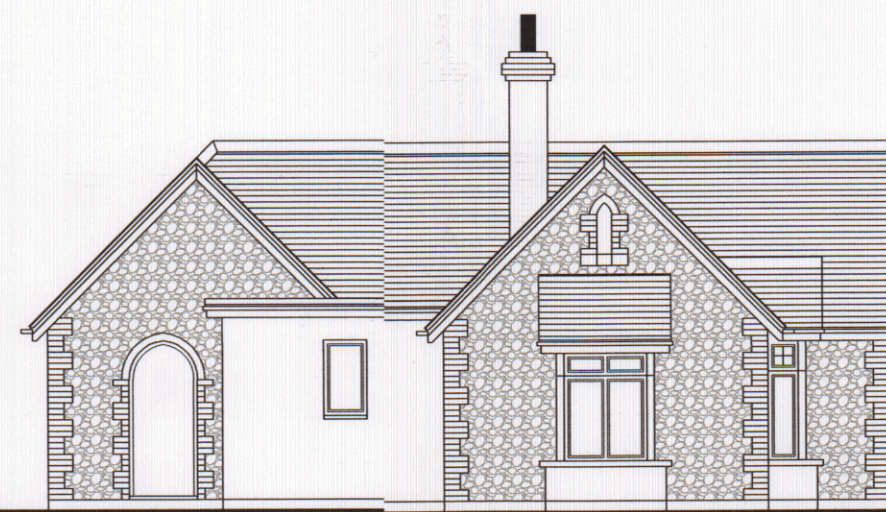


Existing Dwelling

PROPOSED WEST ELEVATION
(1:100)

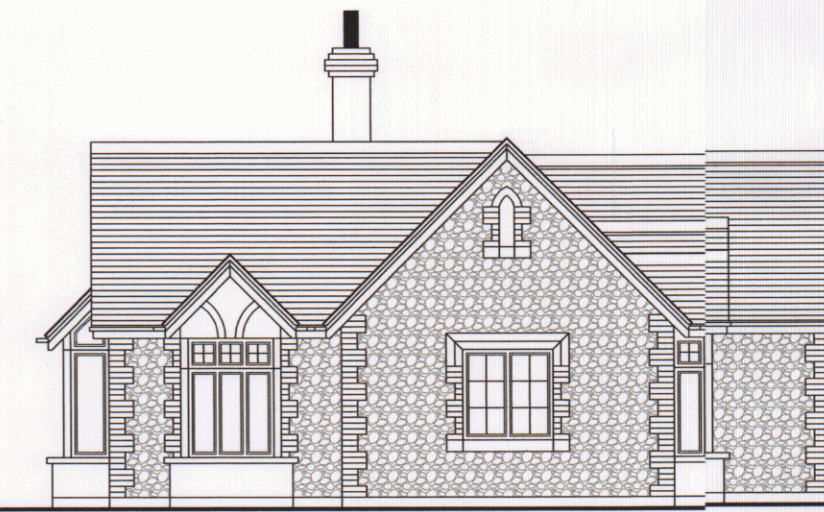

Existing Dwelling

PROPOSED SOUTH ELEVATION
(1:100)

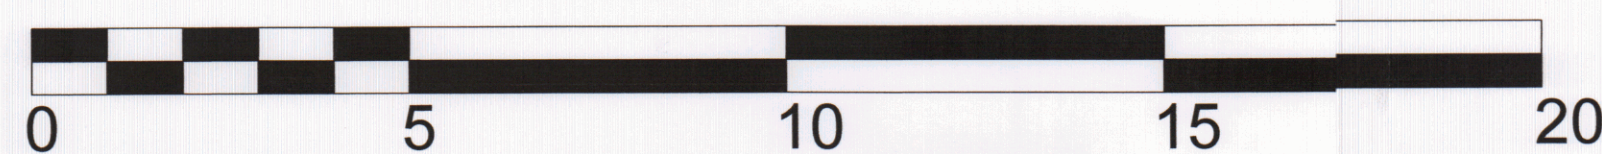

SCALE BAR 1:100

Notes

THIS DRAWING IS THE COPYRIGHT OF VIVID DESIGN STUDIO LTD AND MUST NOT BE COPIED, ALTERED OR REPRODUCED IN ANY WAY NEITHER PASSED TO A THIRD PARTY WITHOUT THEIR WRITTEN PERMISSION.

DIMENSIONS TO BE CHECKED ON SITE BEFORE COMMENCING WORK AND ANY DISCREPANCIES SHALL BE REPORTED TO THE DESIGNER. FIGURED DIMENSIONS MUST BE TAKEN IN PREFERENCE TO SCALED DIMENSIONS.

Rev:-	Description:-	Date:-	Chkd by:-
A	Reduced size of extension	25/03/21	



The Barn, Calcot Mount Business Park, Calcot Lane,
Curdridge, Southampton, Hampshire, SO32 2BN
Tel: 01489 786670
Email: info@vividdesignstudio.co.uk
Website: www.vividdesignstudio.co.uk

Project:-

Proposed Residential Development
16 Lovedean Lane
Waterlooville
Hampshire

Title:-

Proposed Floor Plans & Elevations

Client:-

Mr Tony Pilcher

Scale:-

1:50, 1:100 (@A1)

Drawn By:-

PJD

Checked By:-

PJD

Date:-

11/01/21

Date:-

11/01/21

Job.No:-

190077

Drg.No:-

14

Rev:-

A