


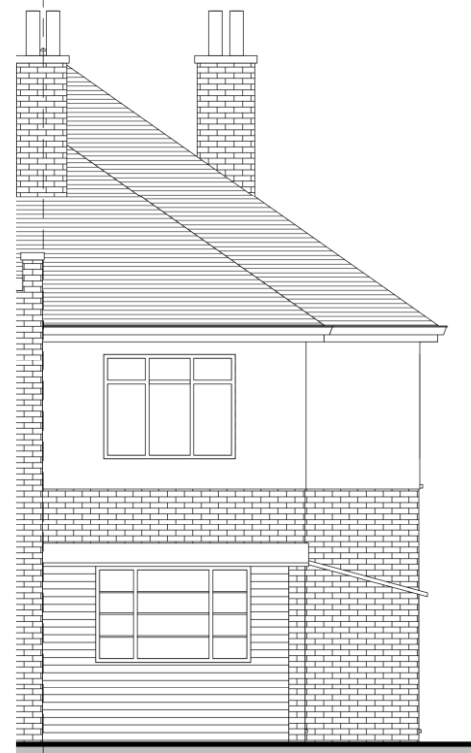

**Existing East Elevation**

1 : 100




**Existing West Elevation**

1 : 100



**Existing South Elevation**

1 : 100

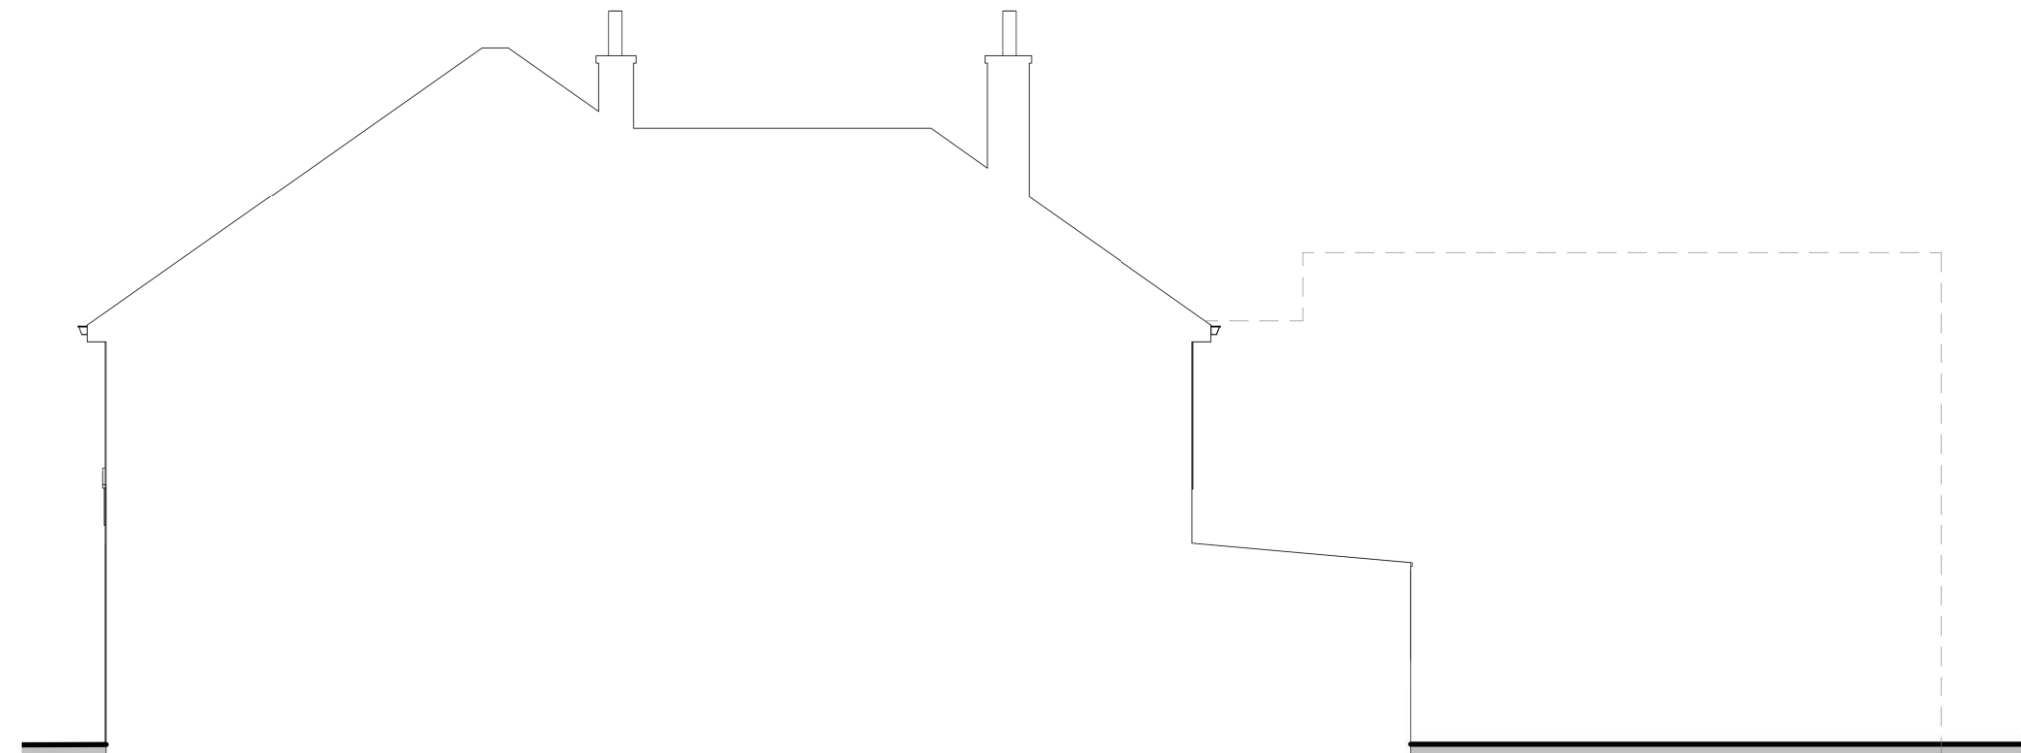


**Existing North Elevation**

1 : 100

1:100 Metres Feet 0 1 2 3 4 5 6 7 10 20

1:50 Metres Feet 0 1 2 3 4 5 6 7

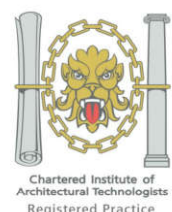

Tel: 0800 6127 664  
www.yourhomeplans.co.uk

Your Home Plans



These drawings are for approval purposes. Materials and products should not be ordered based on scaling from drawings as errors may occur along existing building lines. All measurements and supporting elements are to be checked on site. Refer to Your Home Plans if any discrepancies are found.

Mr Passingham  
85 & 85A London Road  
Cowplain  
Waterlooville  
Hampshire  
PO8 8XB

## Existing Elevations

|                |                 |         |
|----------------|-----------------|---------|
| Project number | 85LON-21        | A101    |
| Date           | 15th March 2021 |         |
| Drawn by       | JG              |         |
| Checked by     | Checker         | Scale   |
|                |                 | 1 : 100 |