


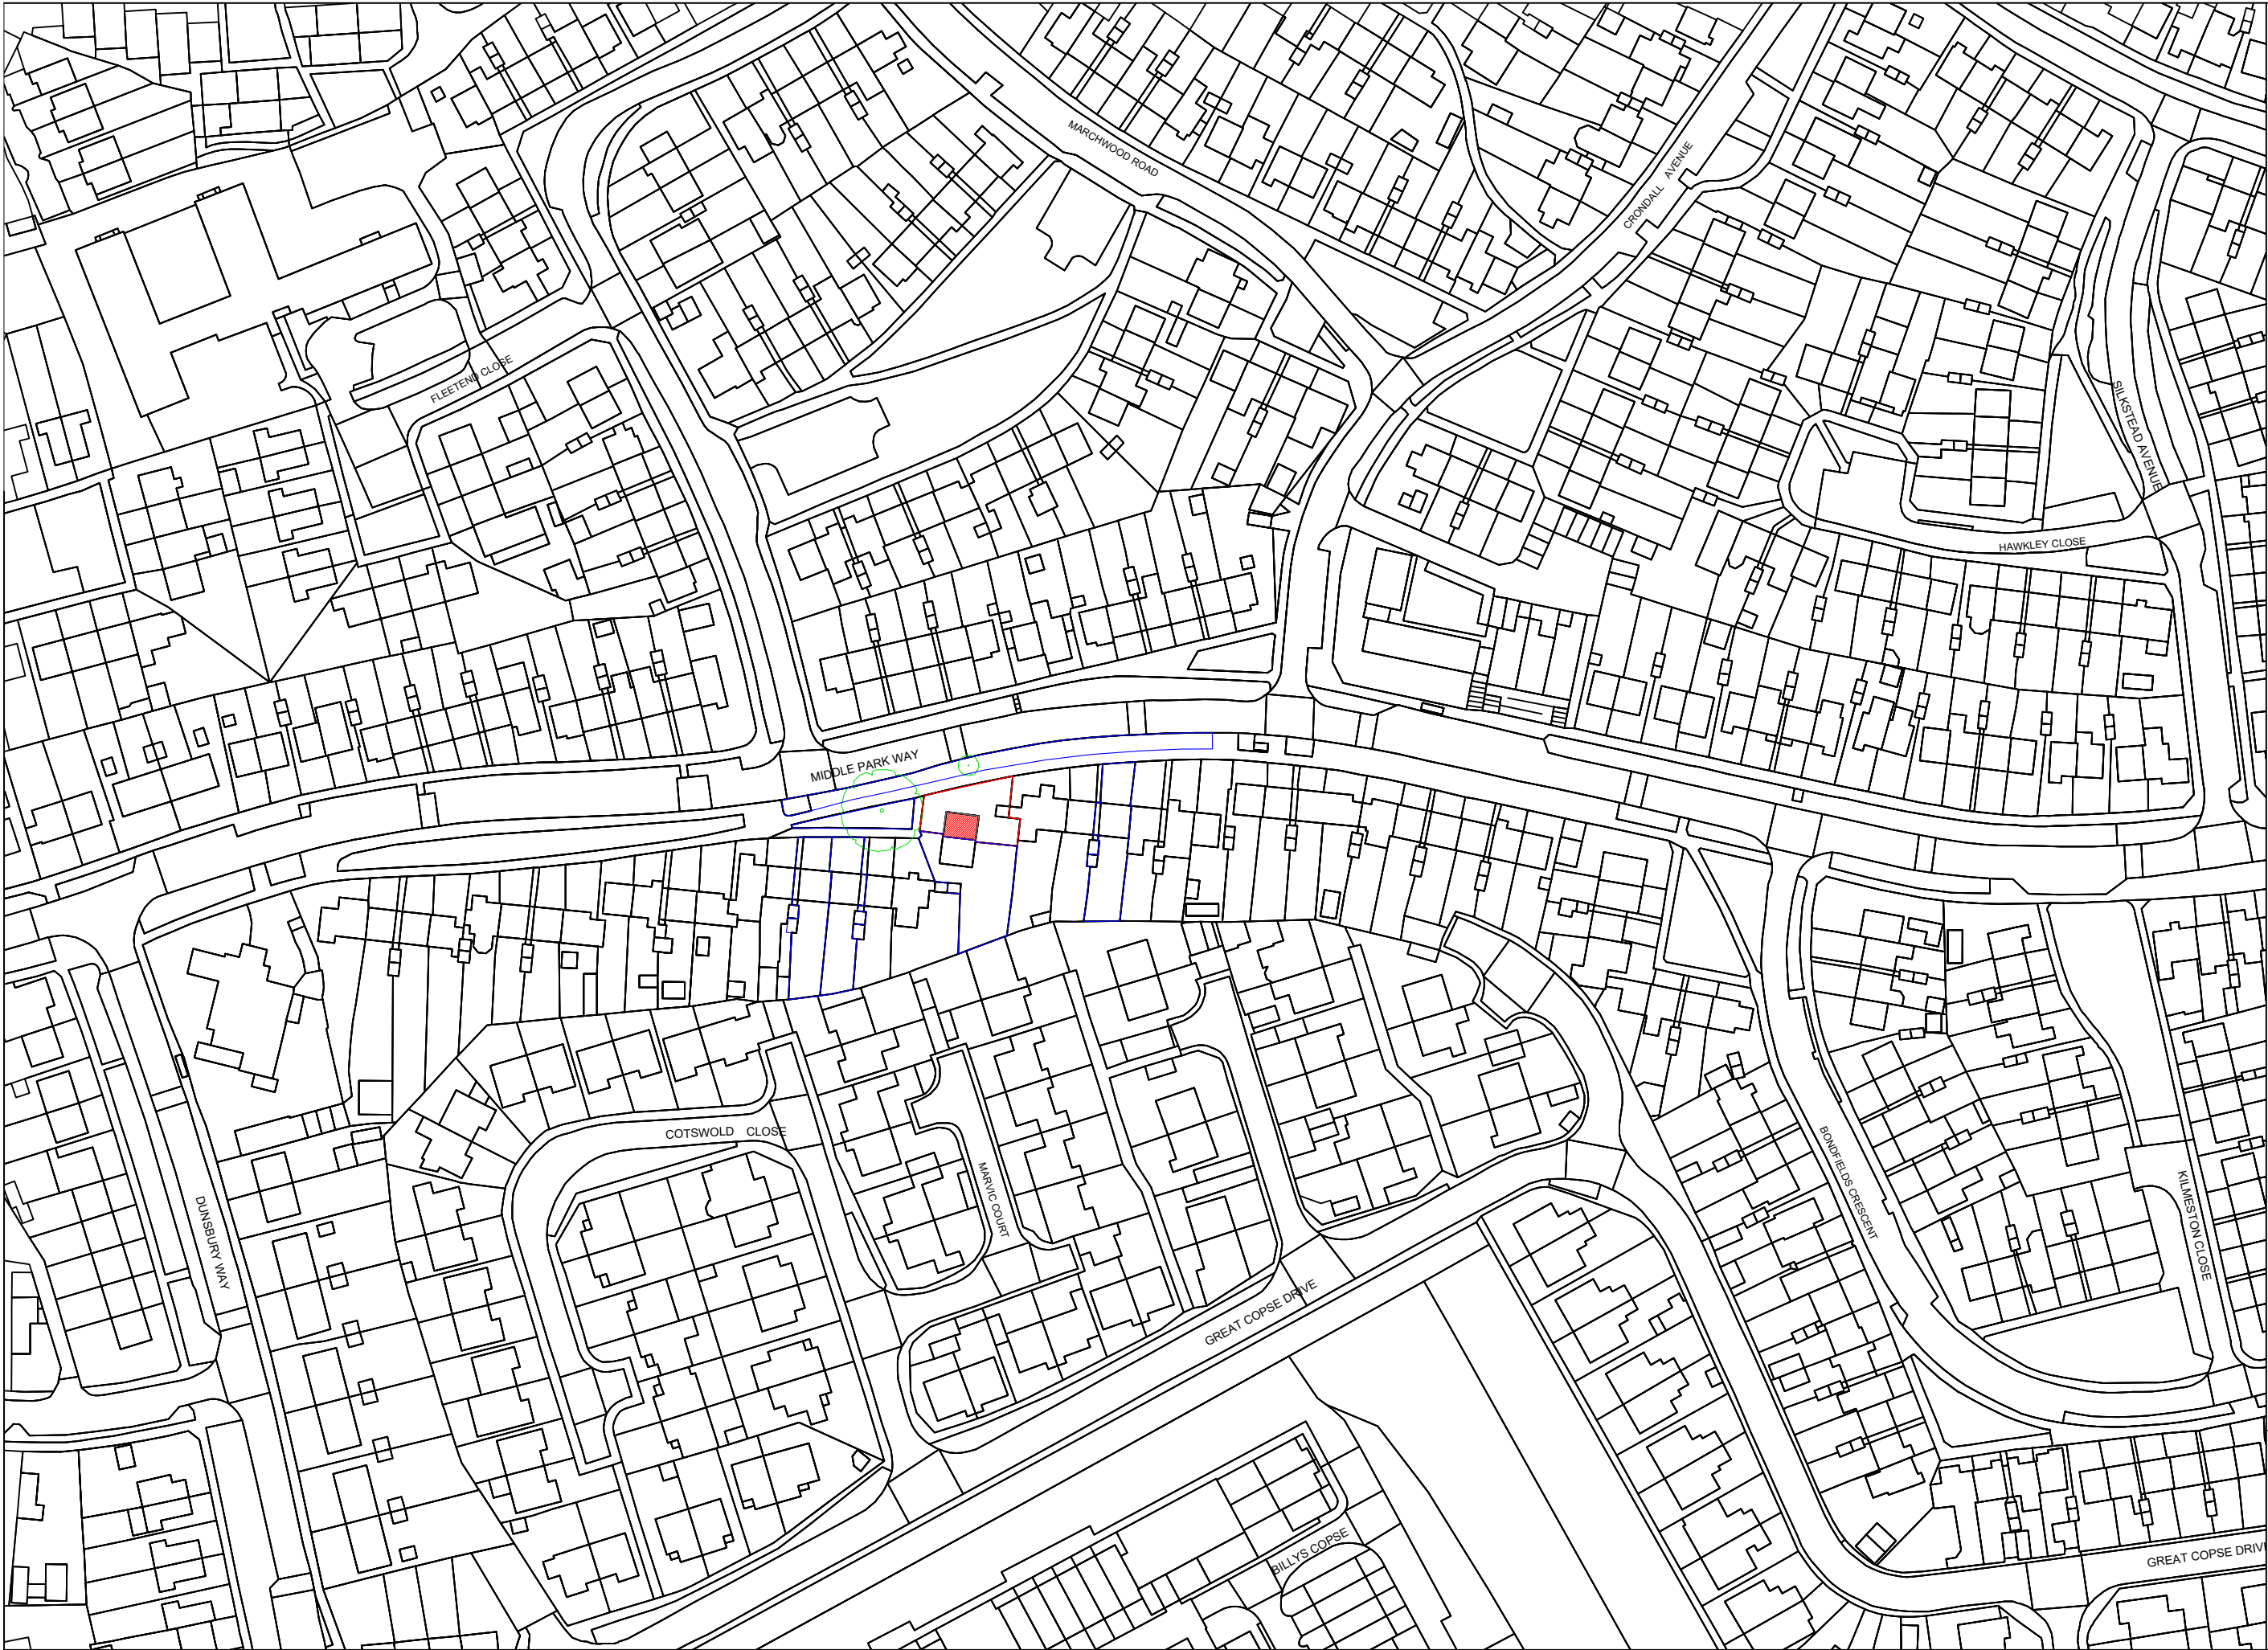

Key

- Site Boundary
- PCC Owned Land/Property
- Trees

Scale: 1:1250

N

Portsmouth
CITY COUNCIL

PROJECT TITLE:
DFG - 344 Middle Park Way

DRAWING TITLE:
Site Plan

JUN-2020
24/08/2020

Drawn by: SR
DWG No: 0006
REV No:

A3 - Scale as Indicated

OS License No.: 100019671