



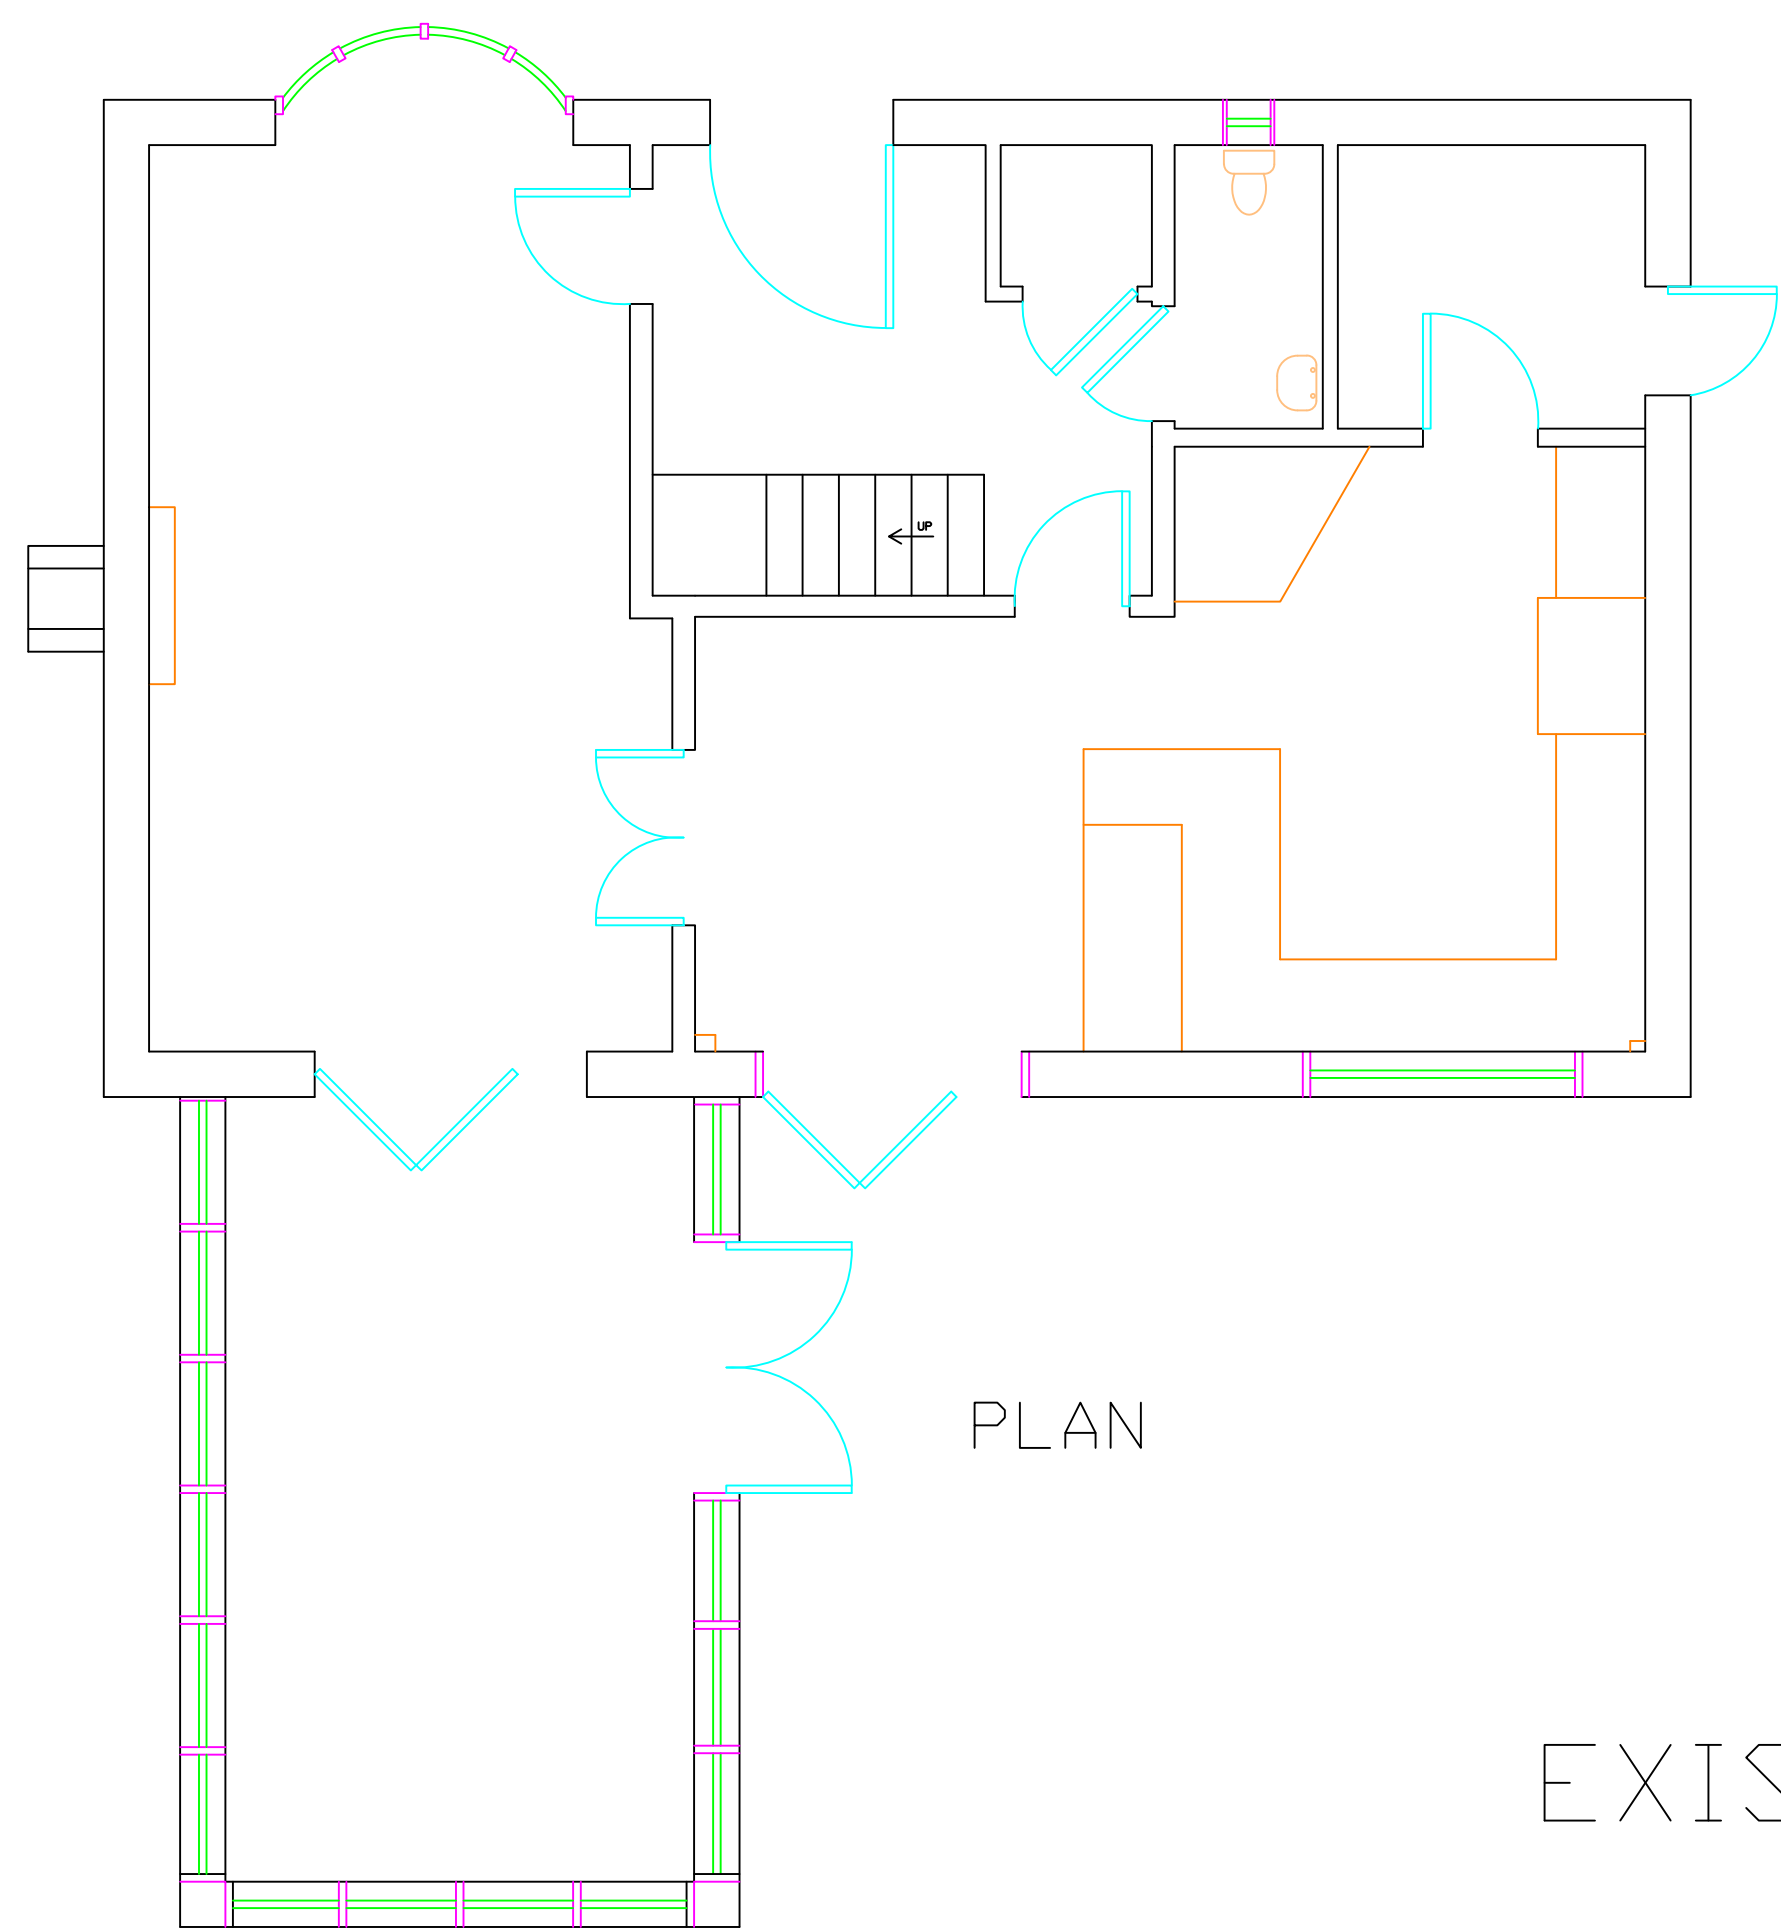


PLAN


EXISTING

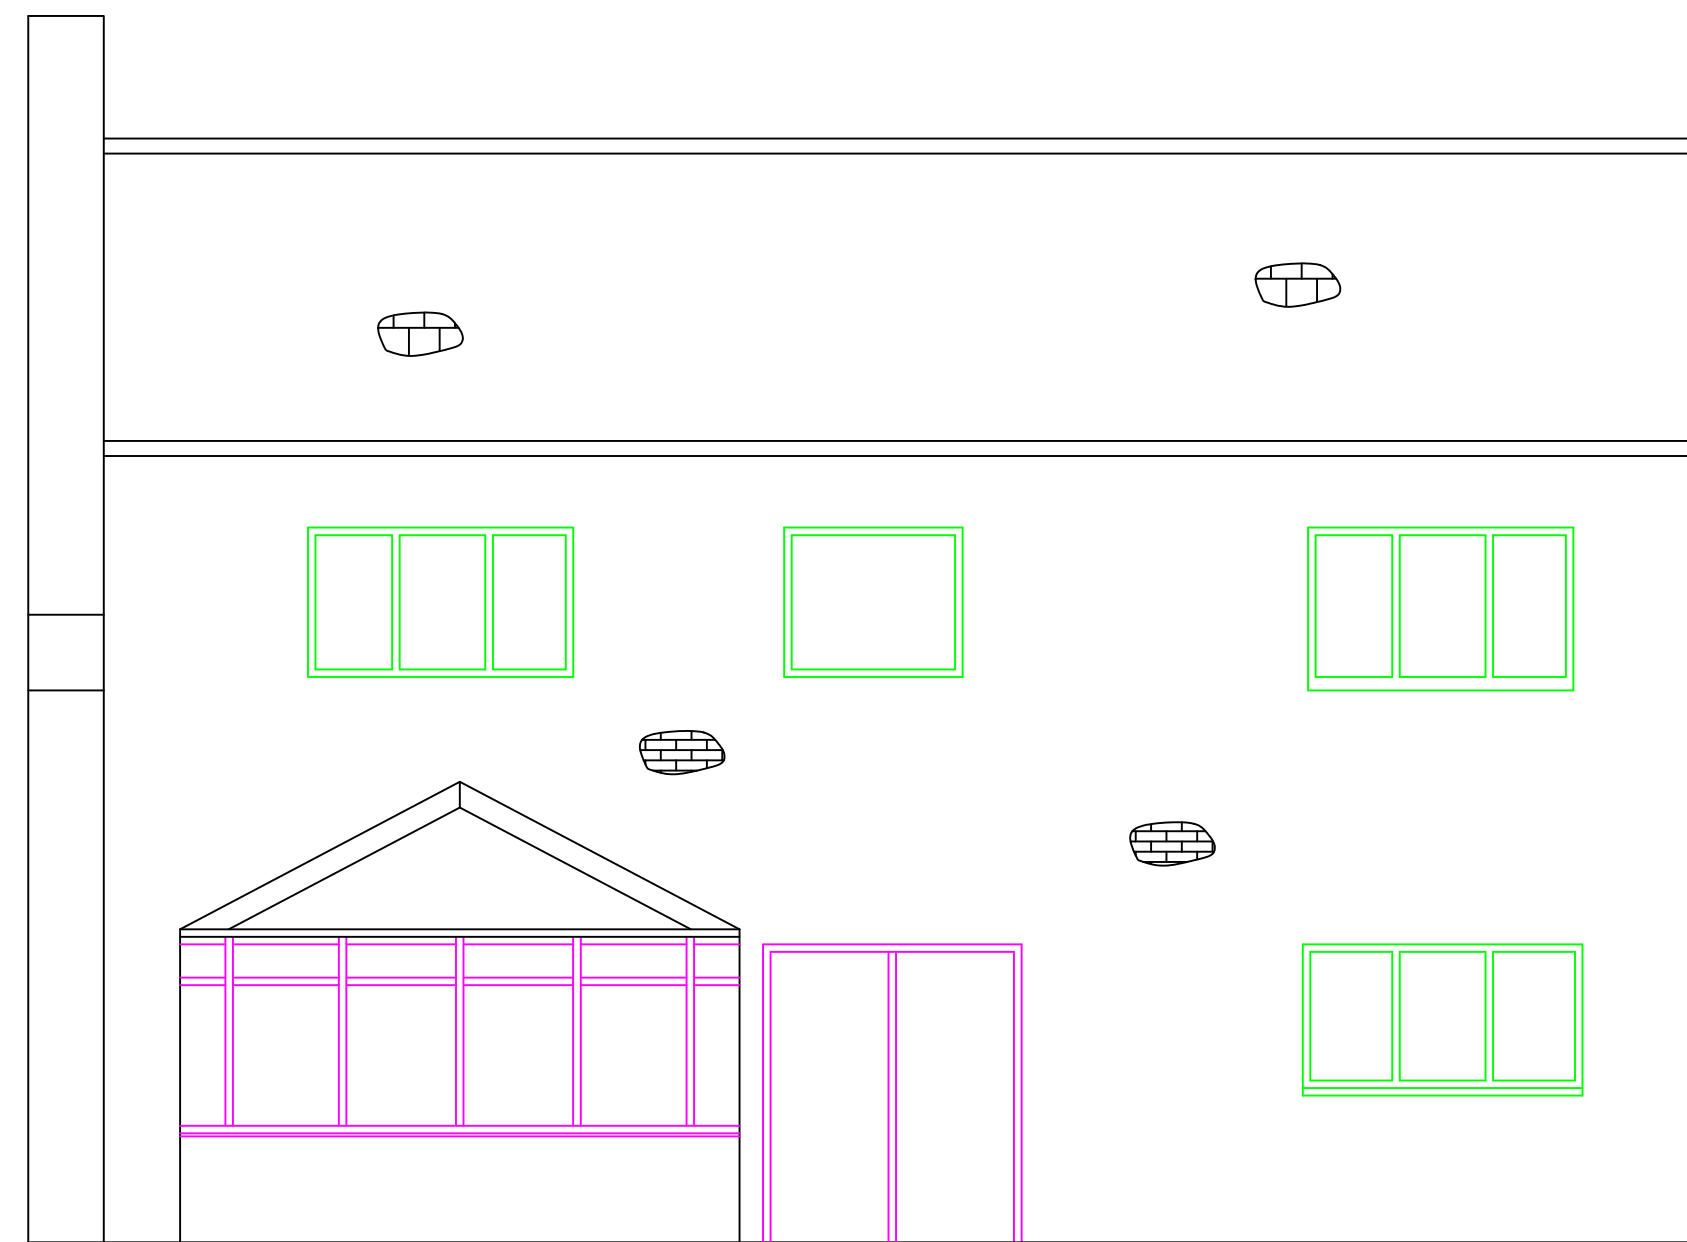


SOUTH ELEVATION

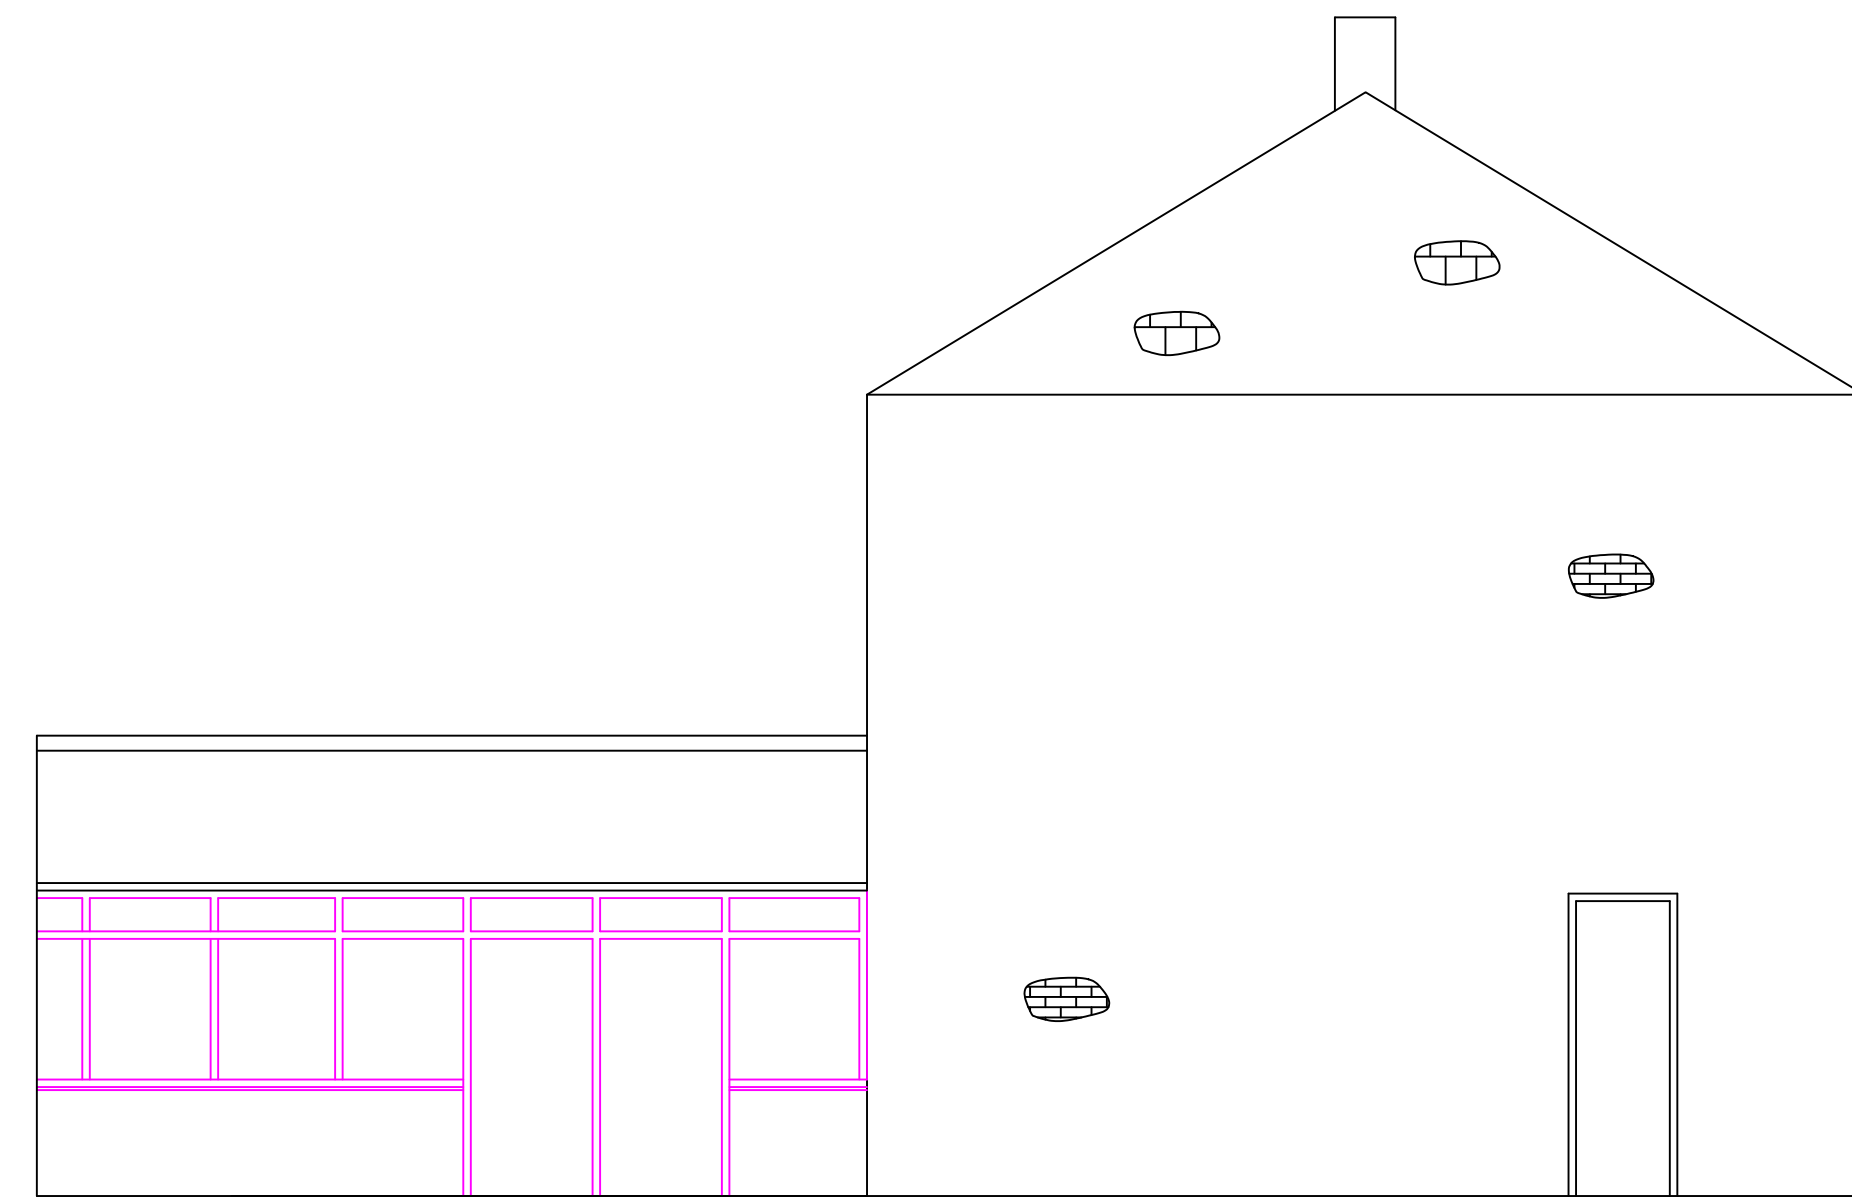

EAST ELEVATION

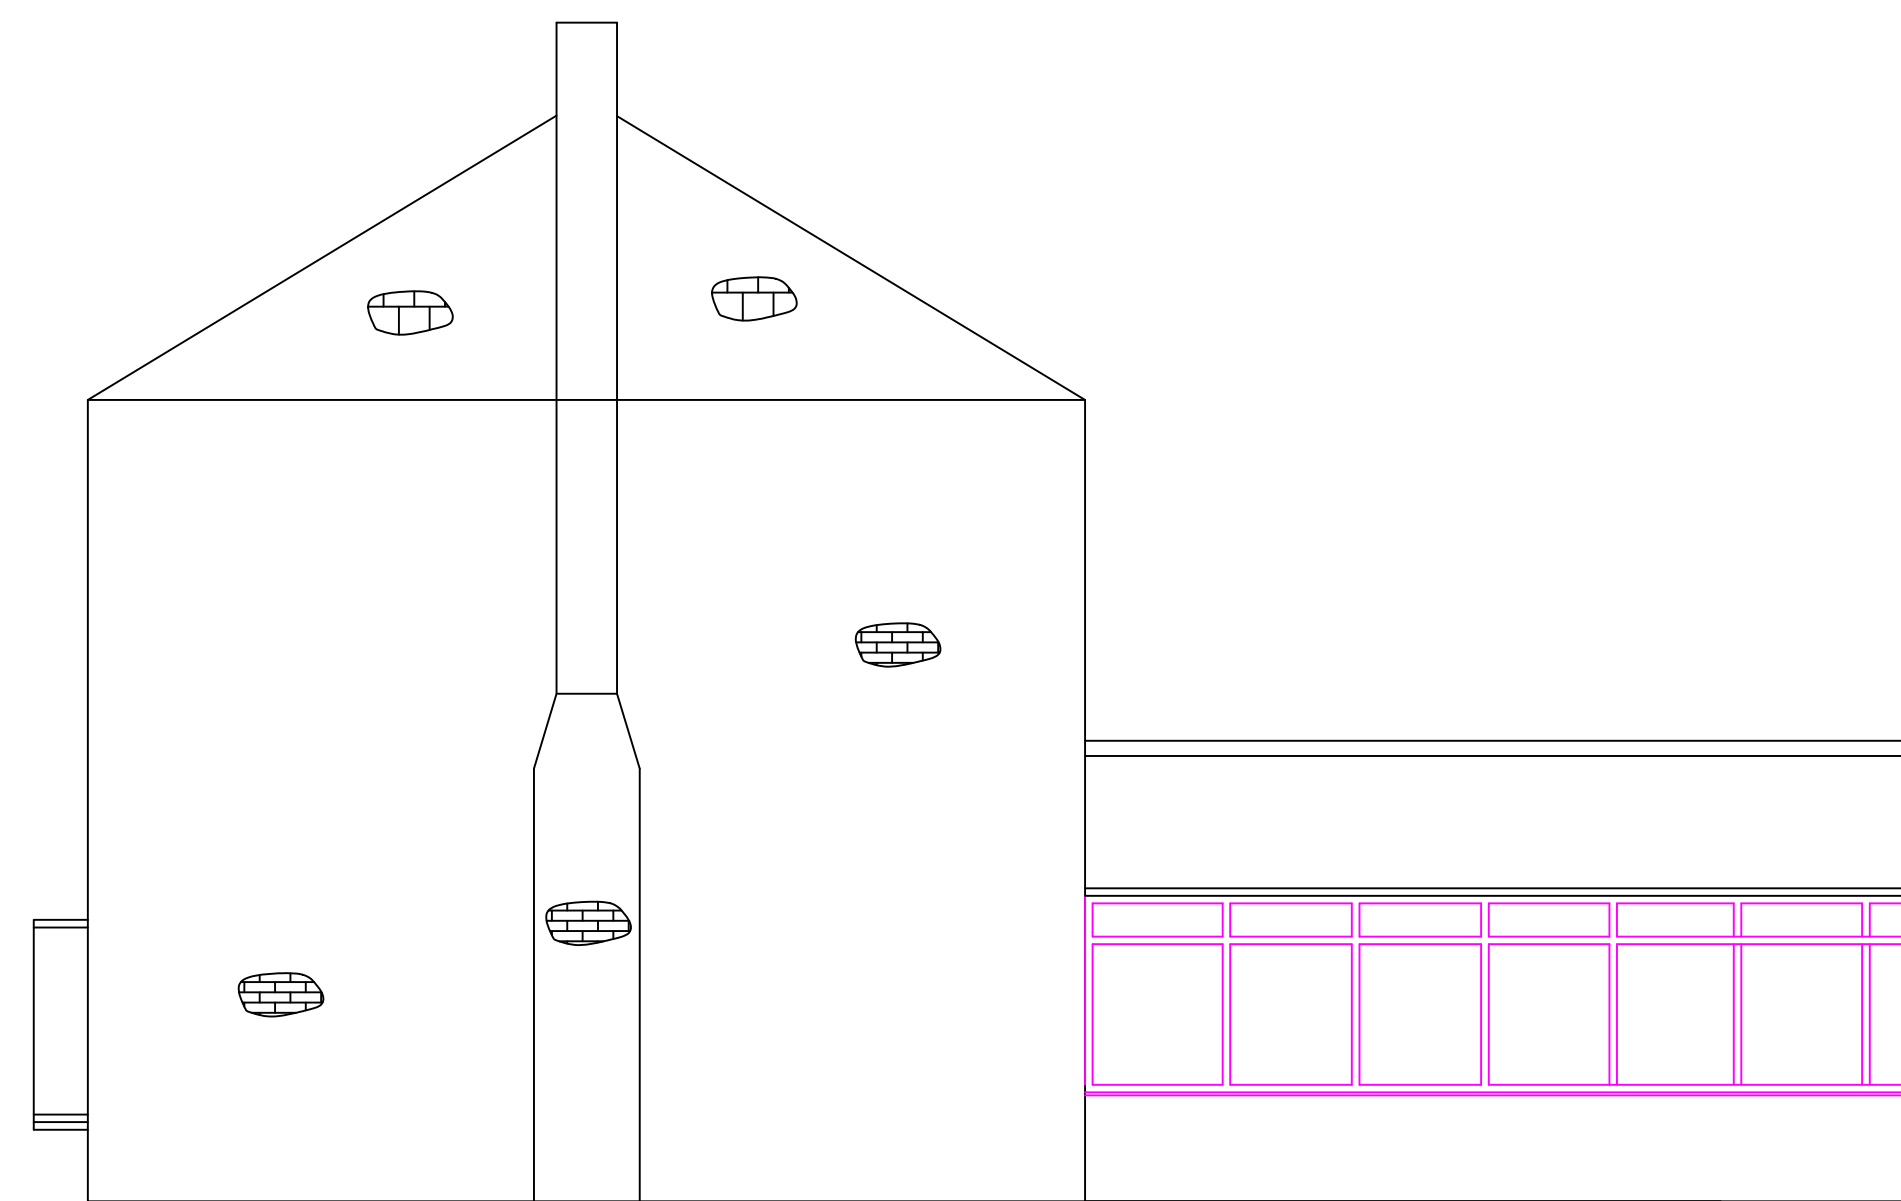

WEST ELEVATION

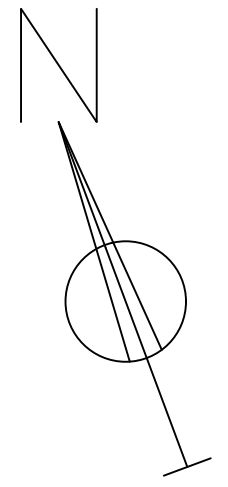

NOTES

DO NOT SCALE FROM THIS DRAWING.

ALL MEASUREMENTS MUST BE TAKEN ON SITE


ISSUED

PROPOSED EXTENSION
11 DEANSWOOD DRIVE
WATERLOOVILLE
HANTS
PO7 7RB
FOR MR & MRS NEAVE


SCALE 1:50

SHEET: 1 of 2


DWG NO: MCN-ISS-01

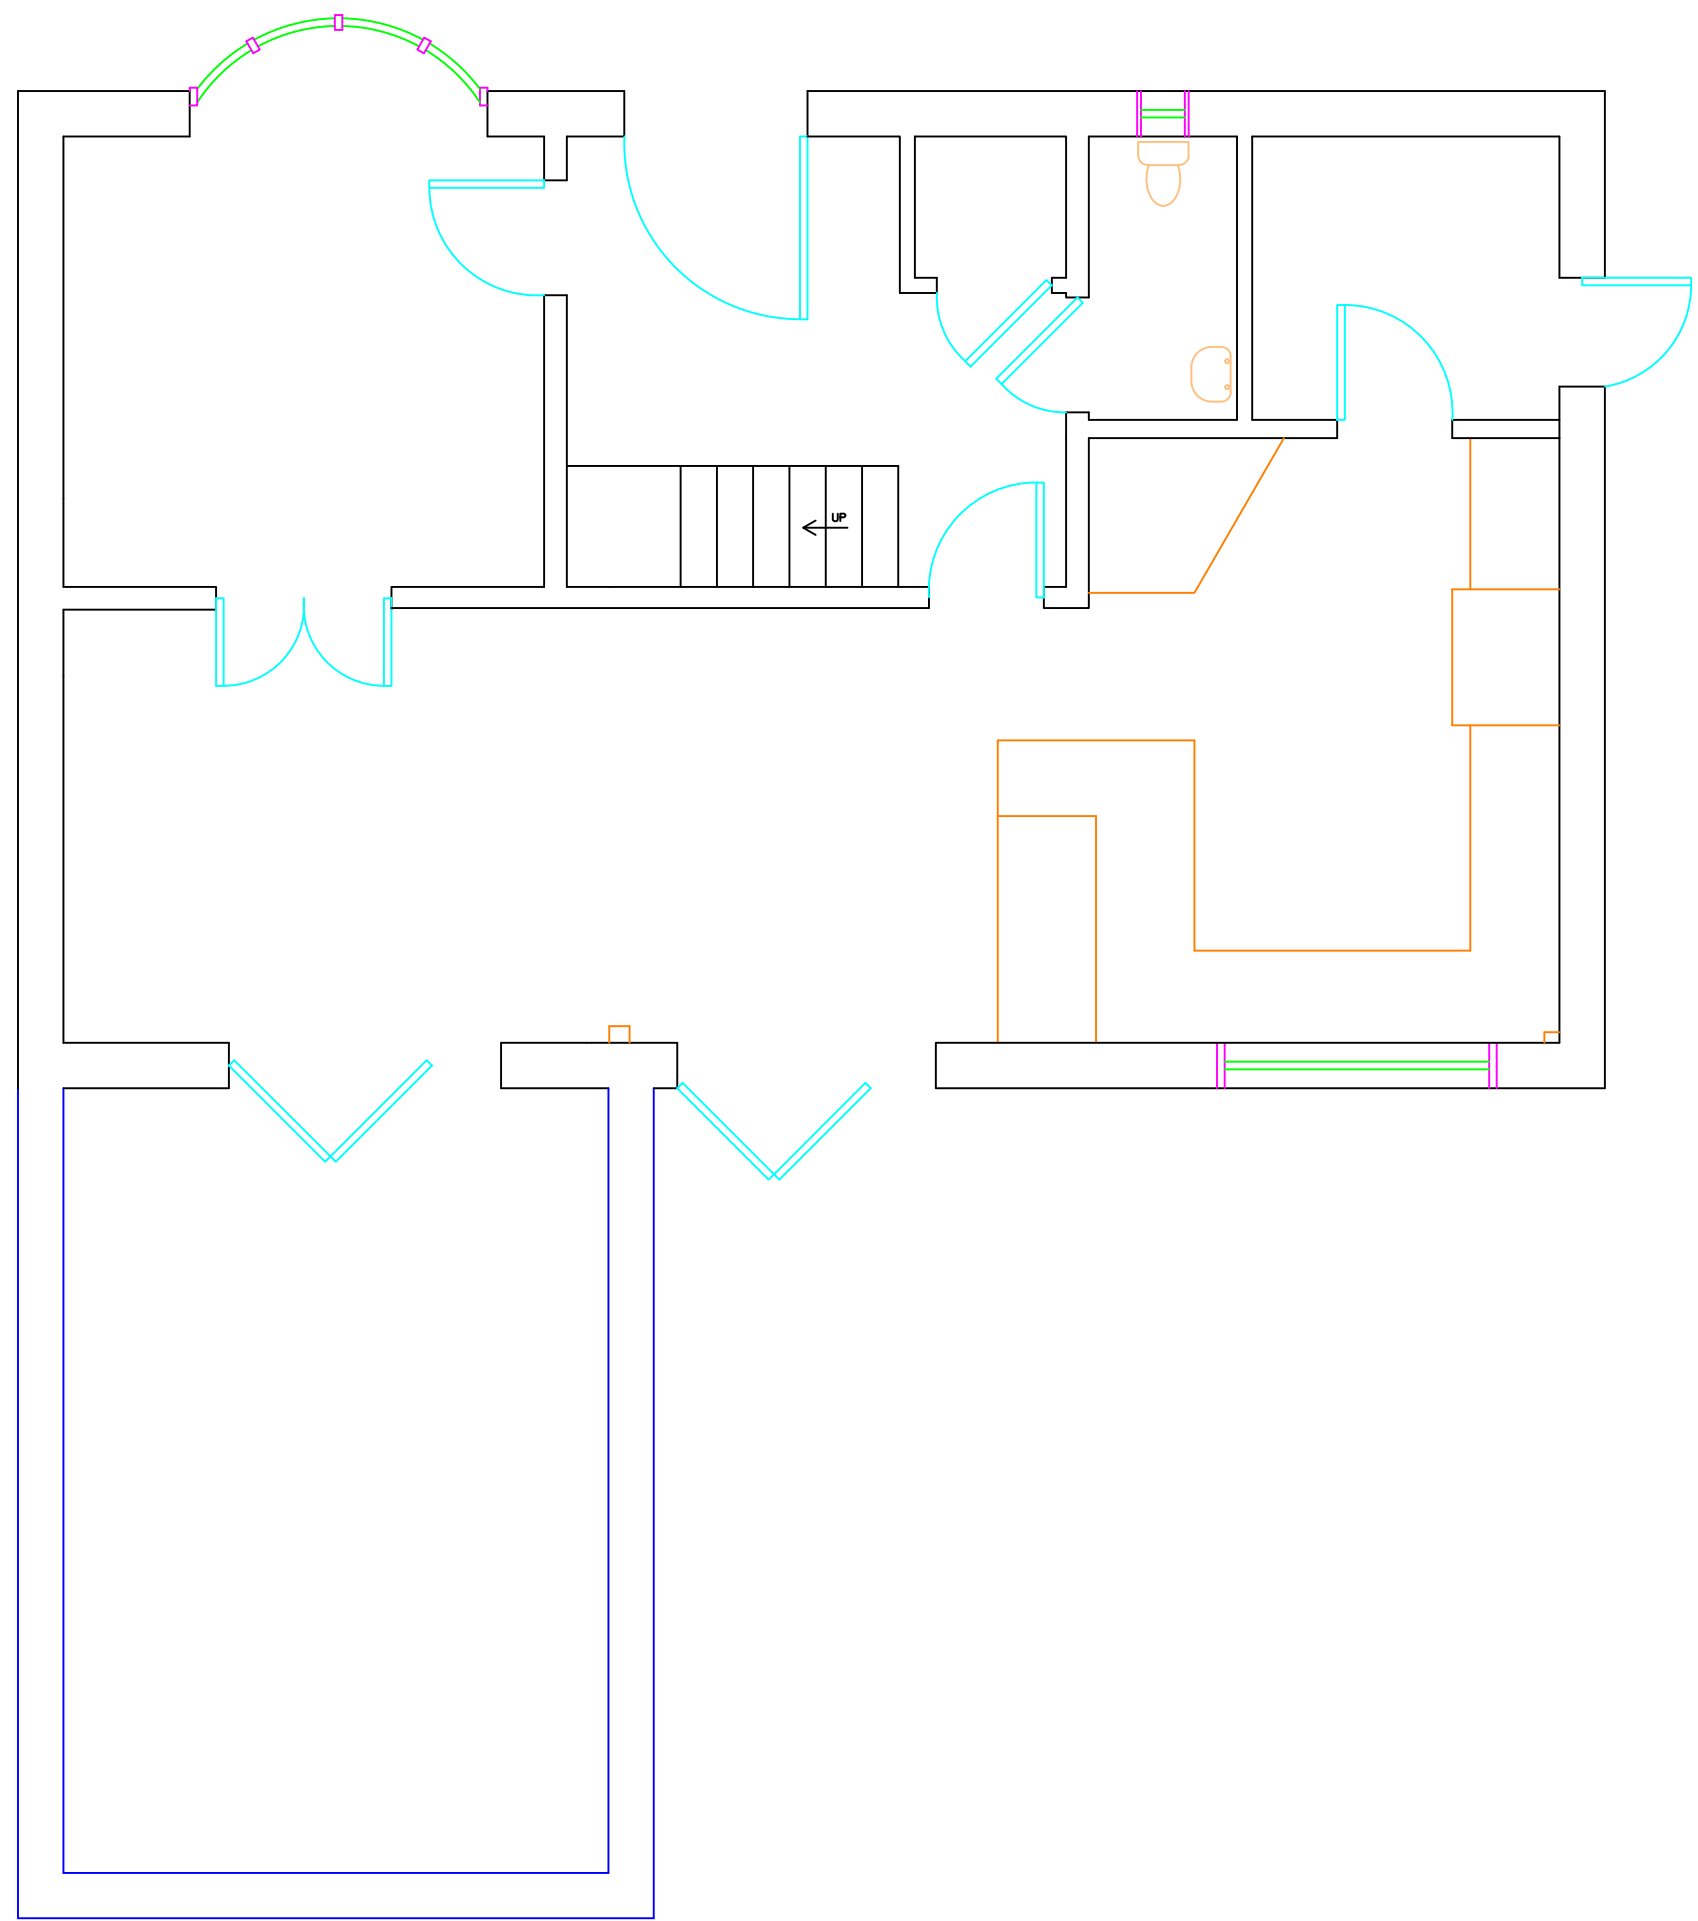


NE EXTENSION TO
MATCH EXISTING ROOF
AND BRICKWORK

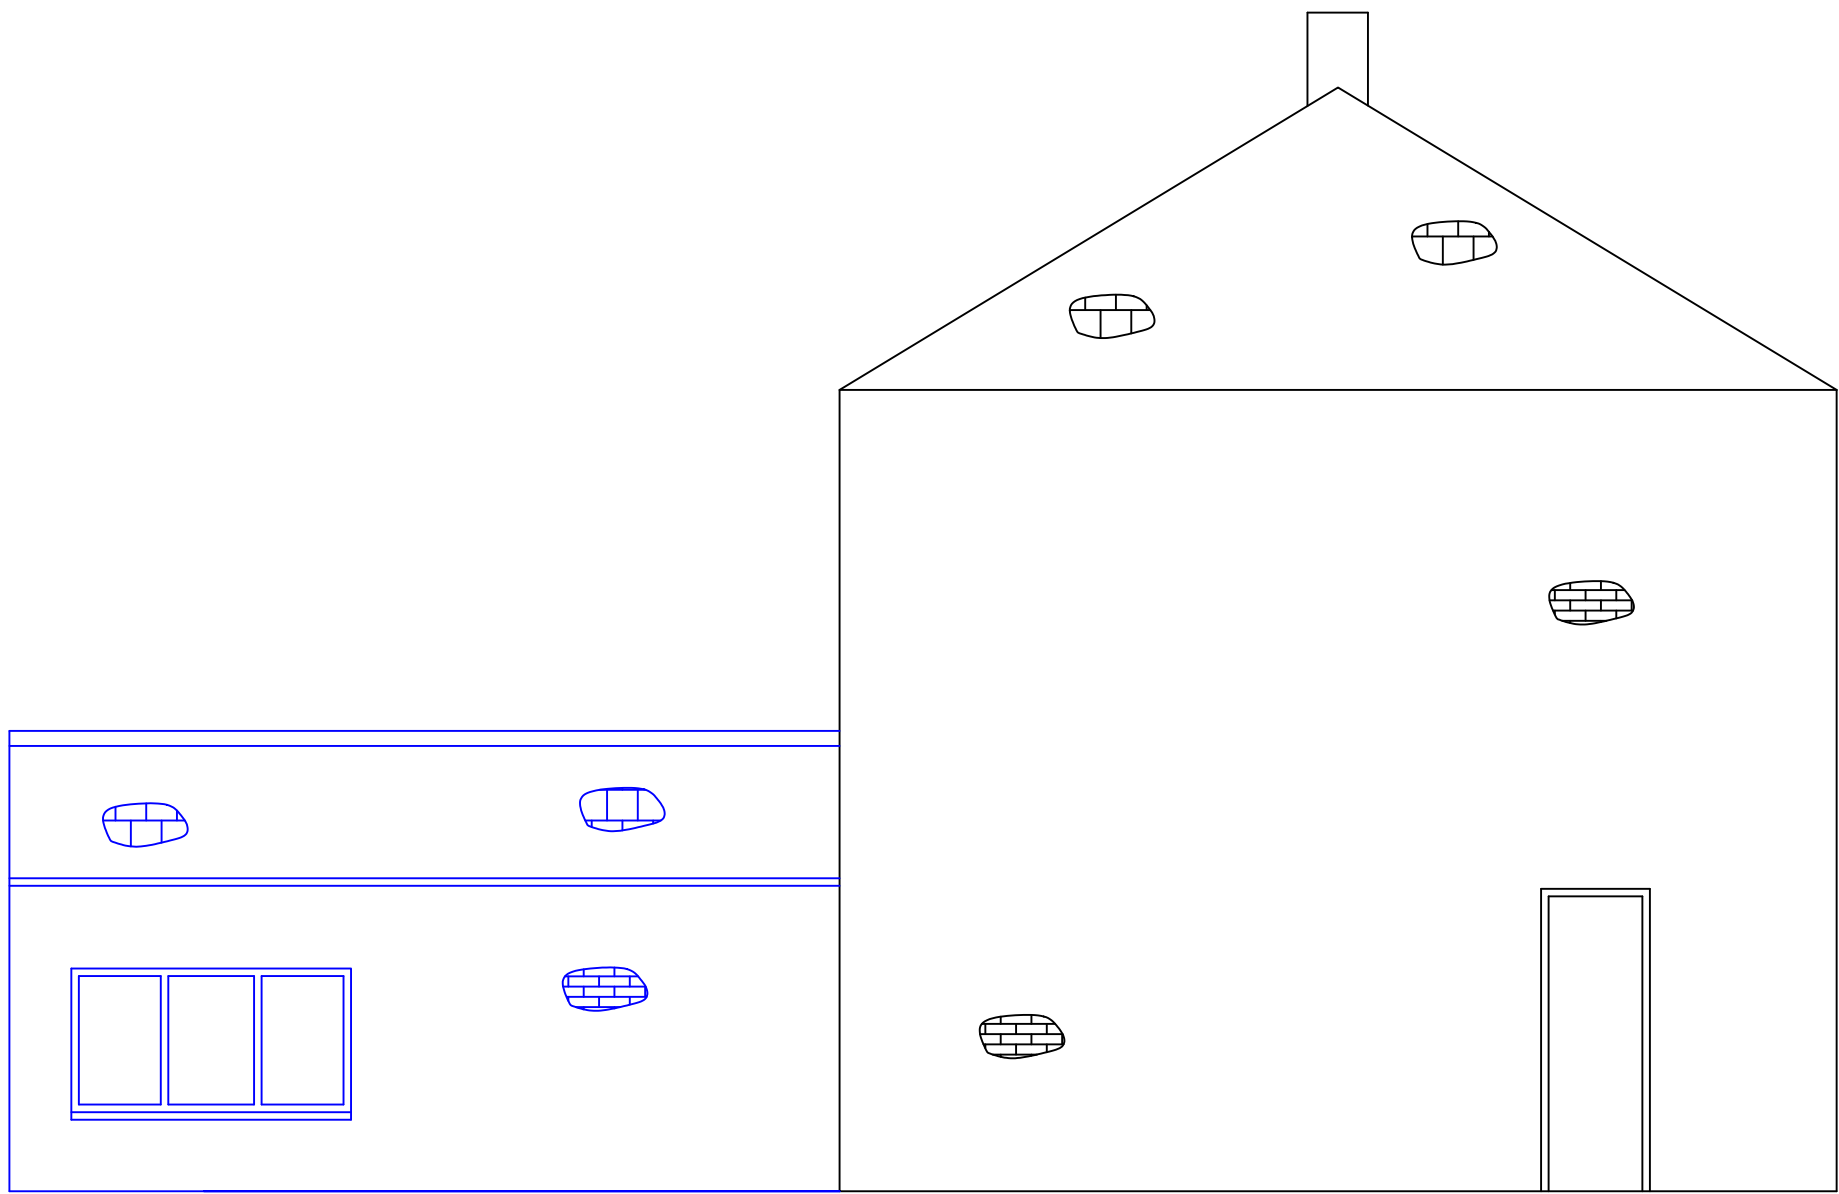

EAST ELEVATION

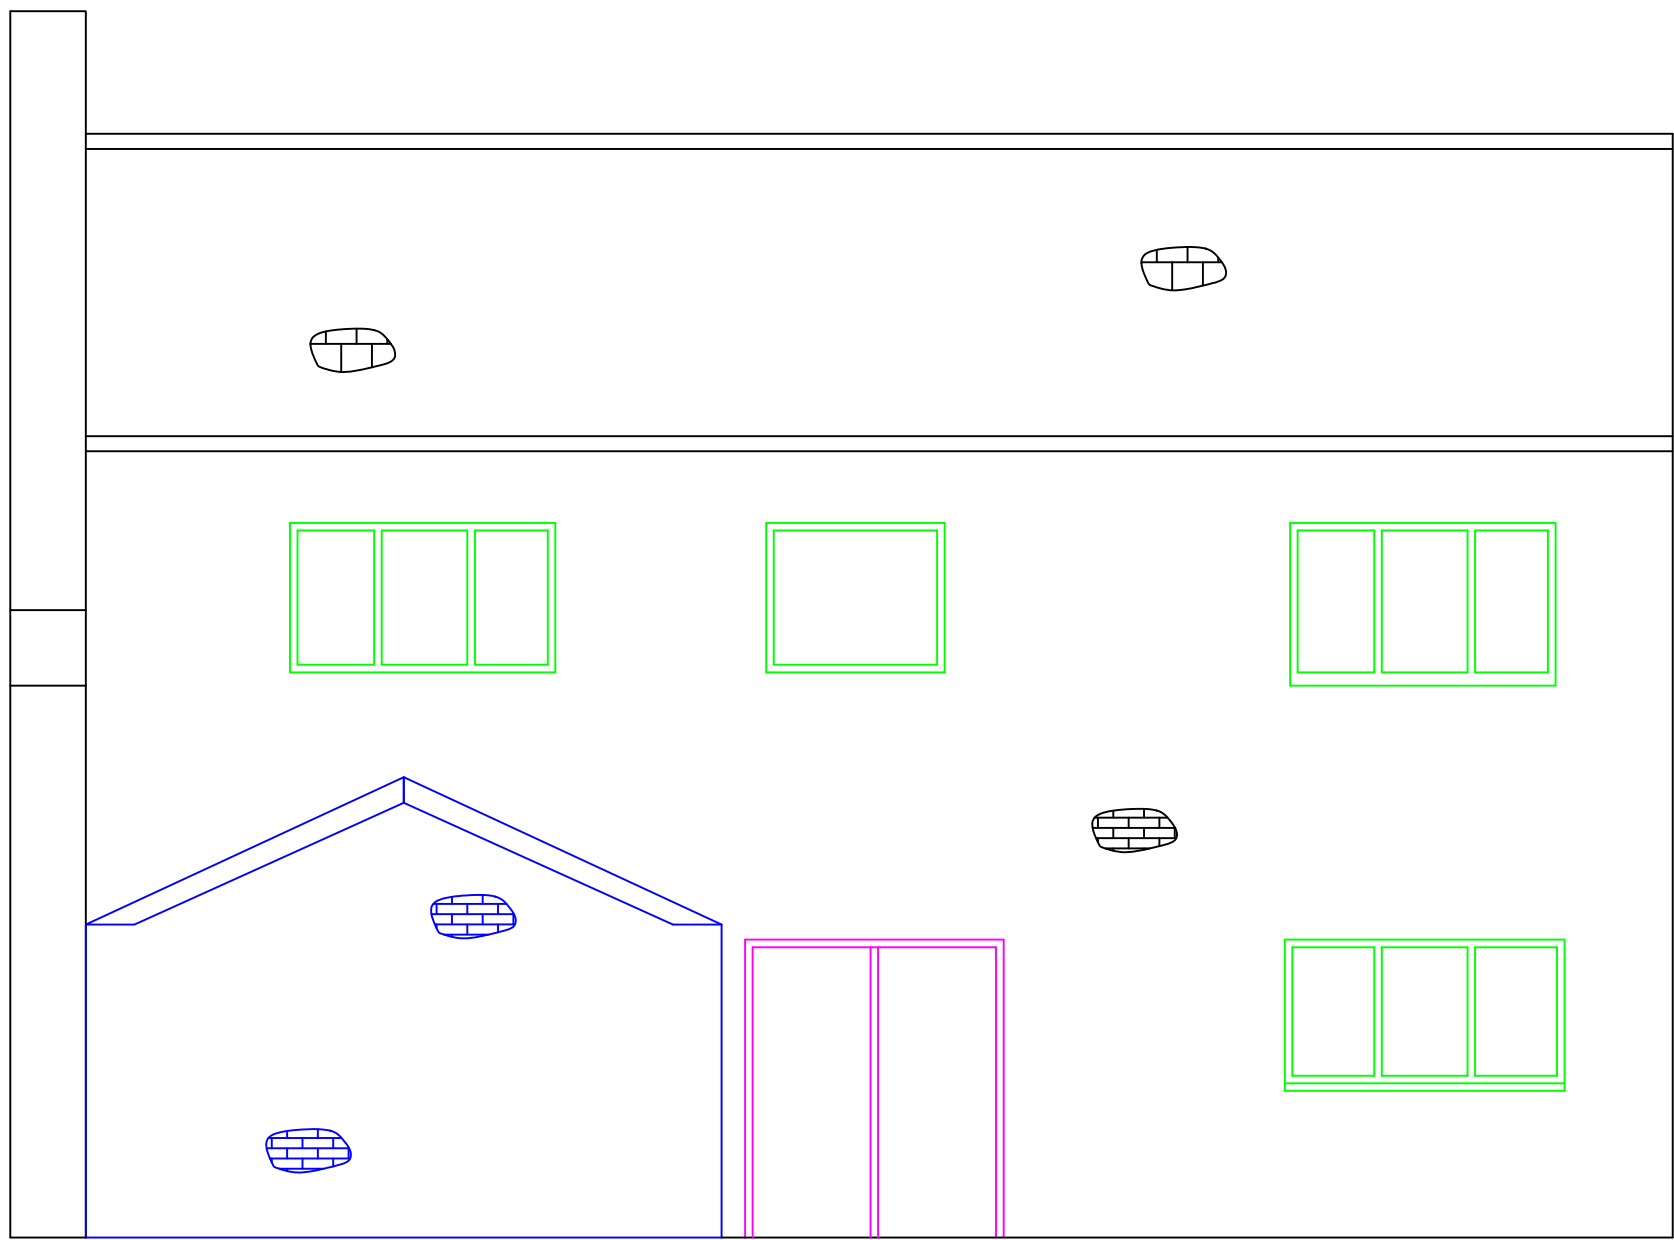


SOUTH ELEVATION

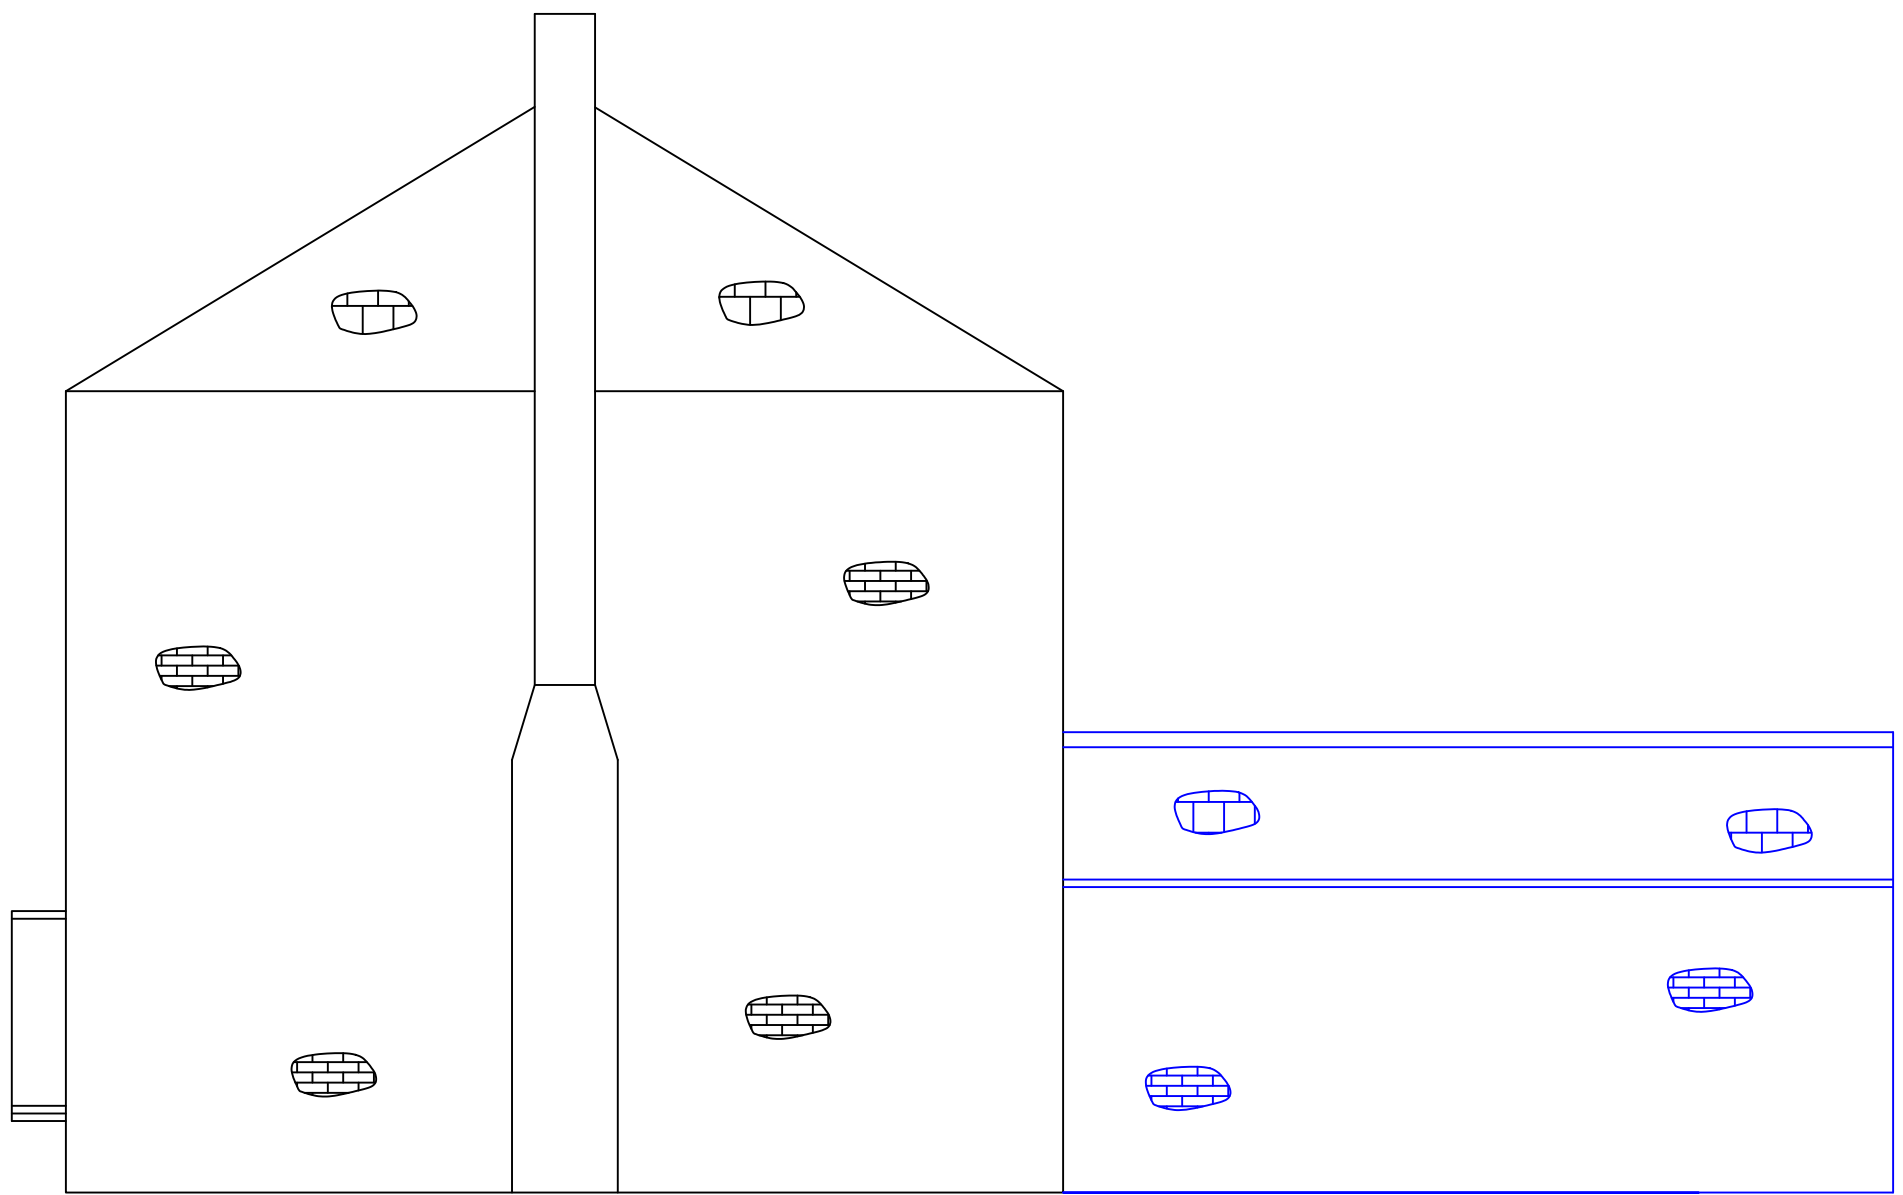

WEST ELEVATION

PROPOSED

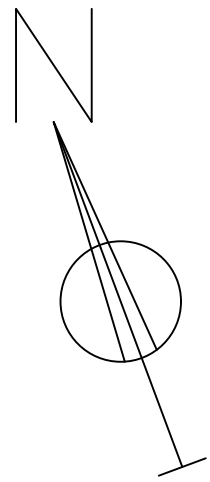

NOTES

DO NOT SCALE FROM THIS
DRAWING.
ALL MEASUREMENTS MUST
BE TAKEN ON SITE

ISSUED

PROPOSED EXTENSION
11 DEANSWOOD DRIVE
WATERLOOVILLE
HANTS
PO7 7RB
FOR MR & MRS NEAVE

SCALE 1:50

SHEET: 2 of 2

DWG NO: MCN-ISS-02