
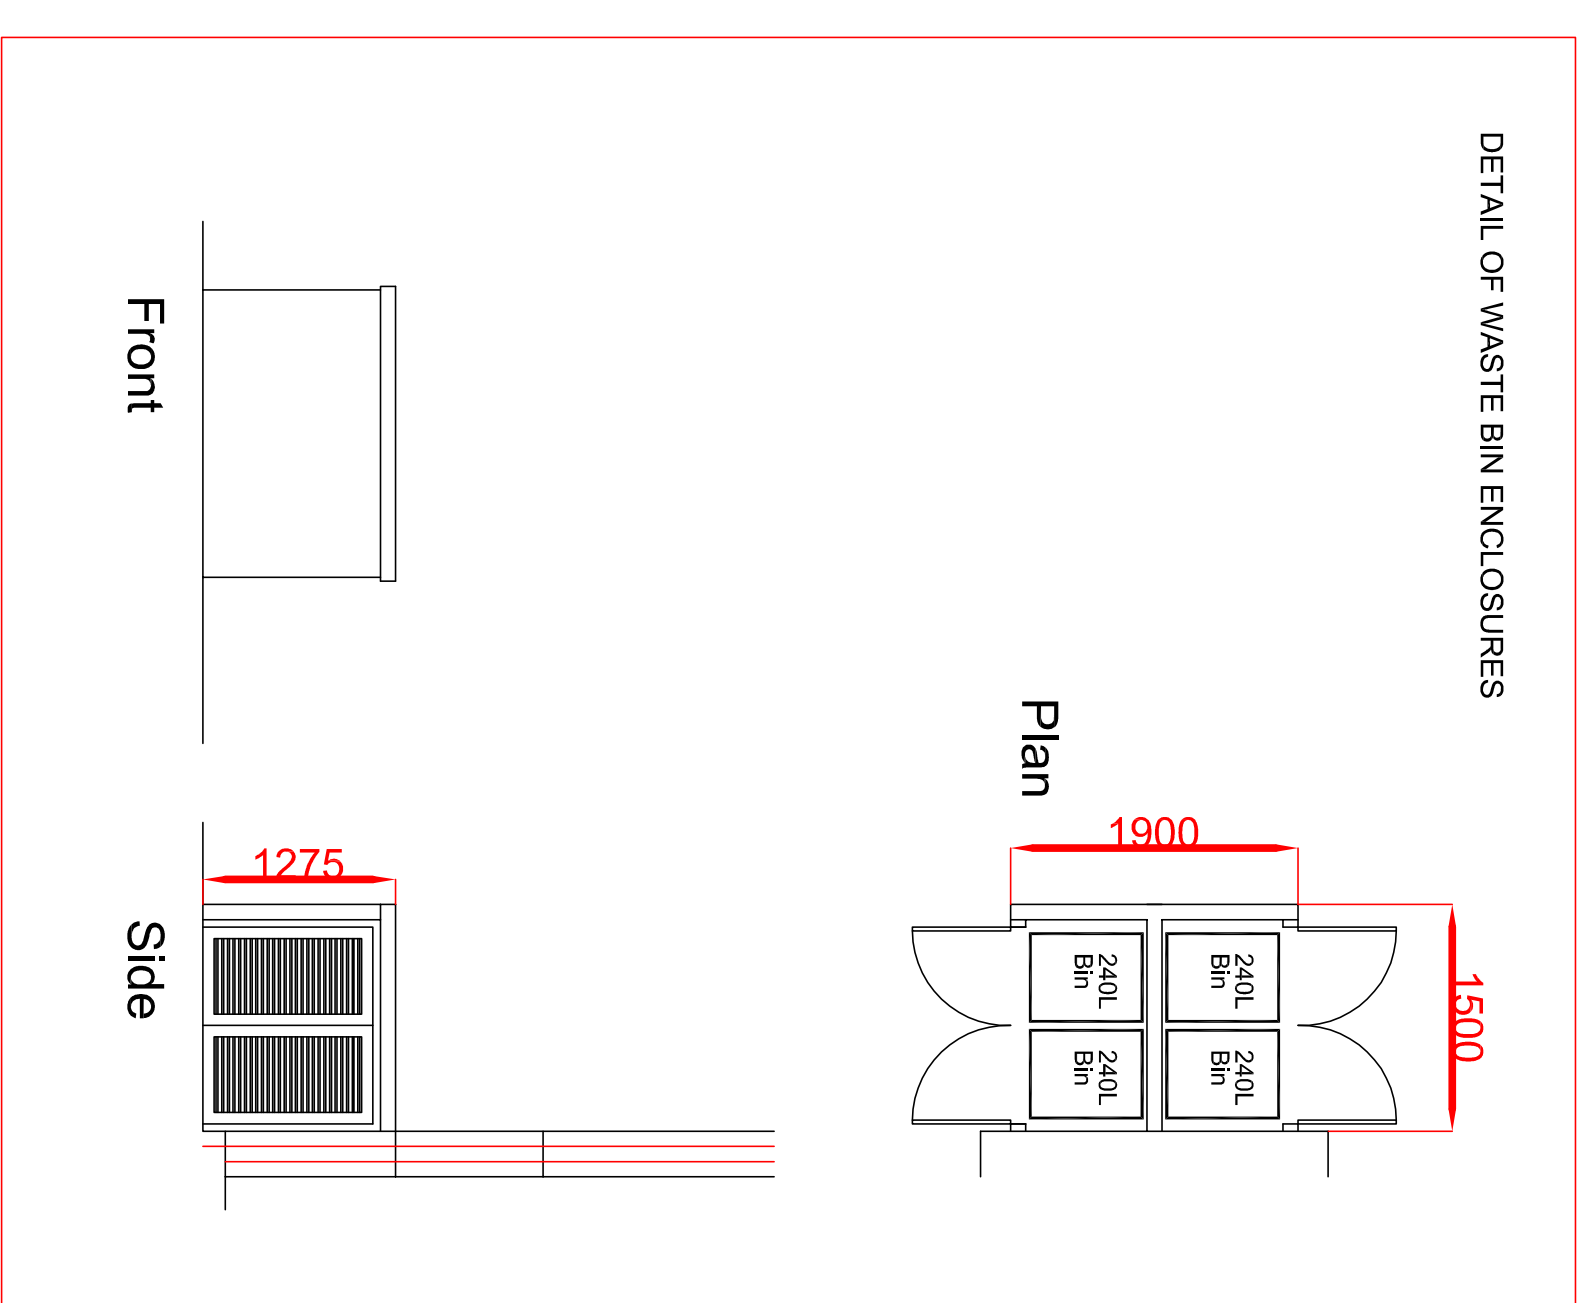
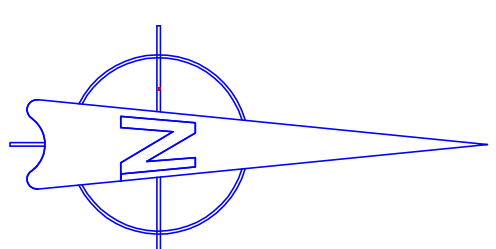


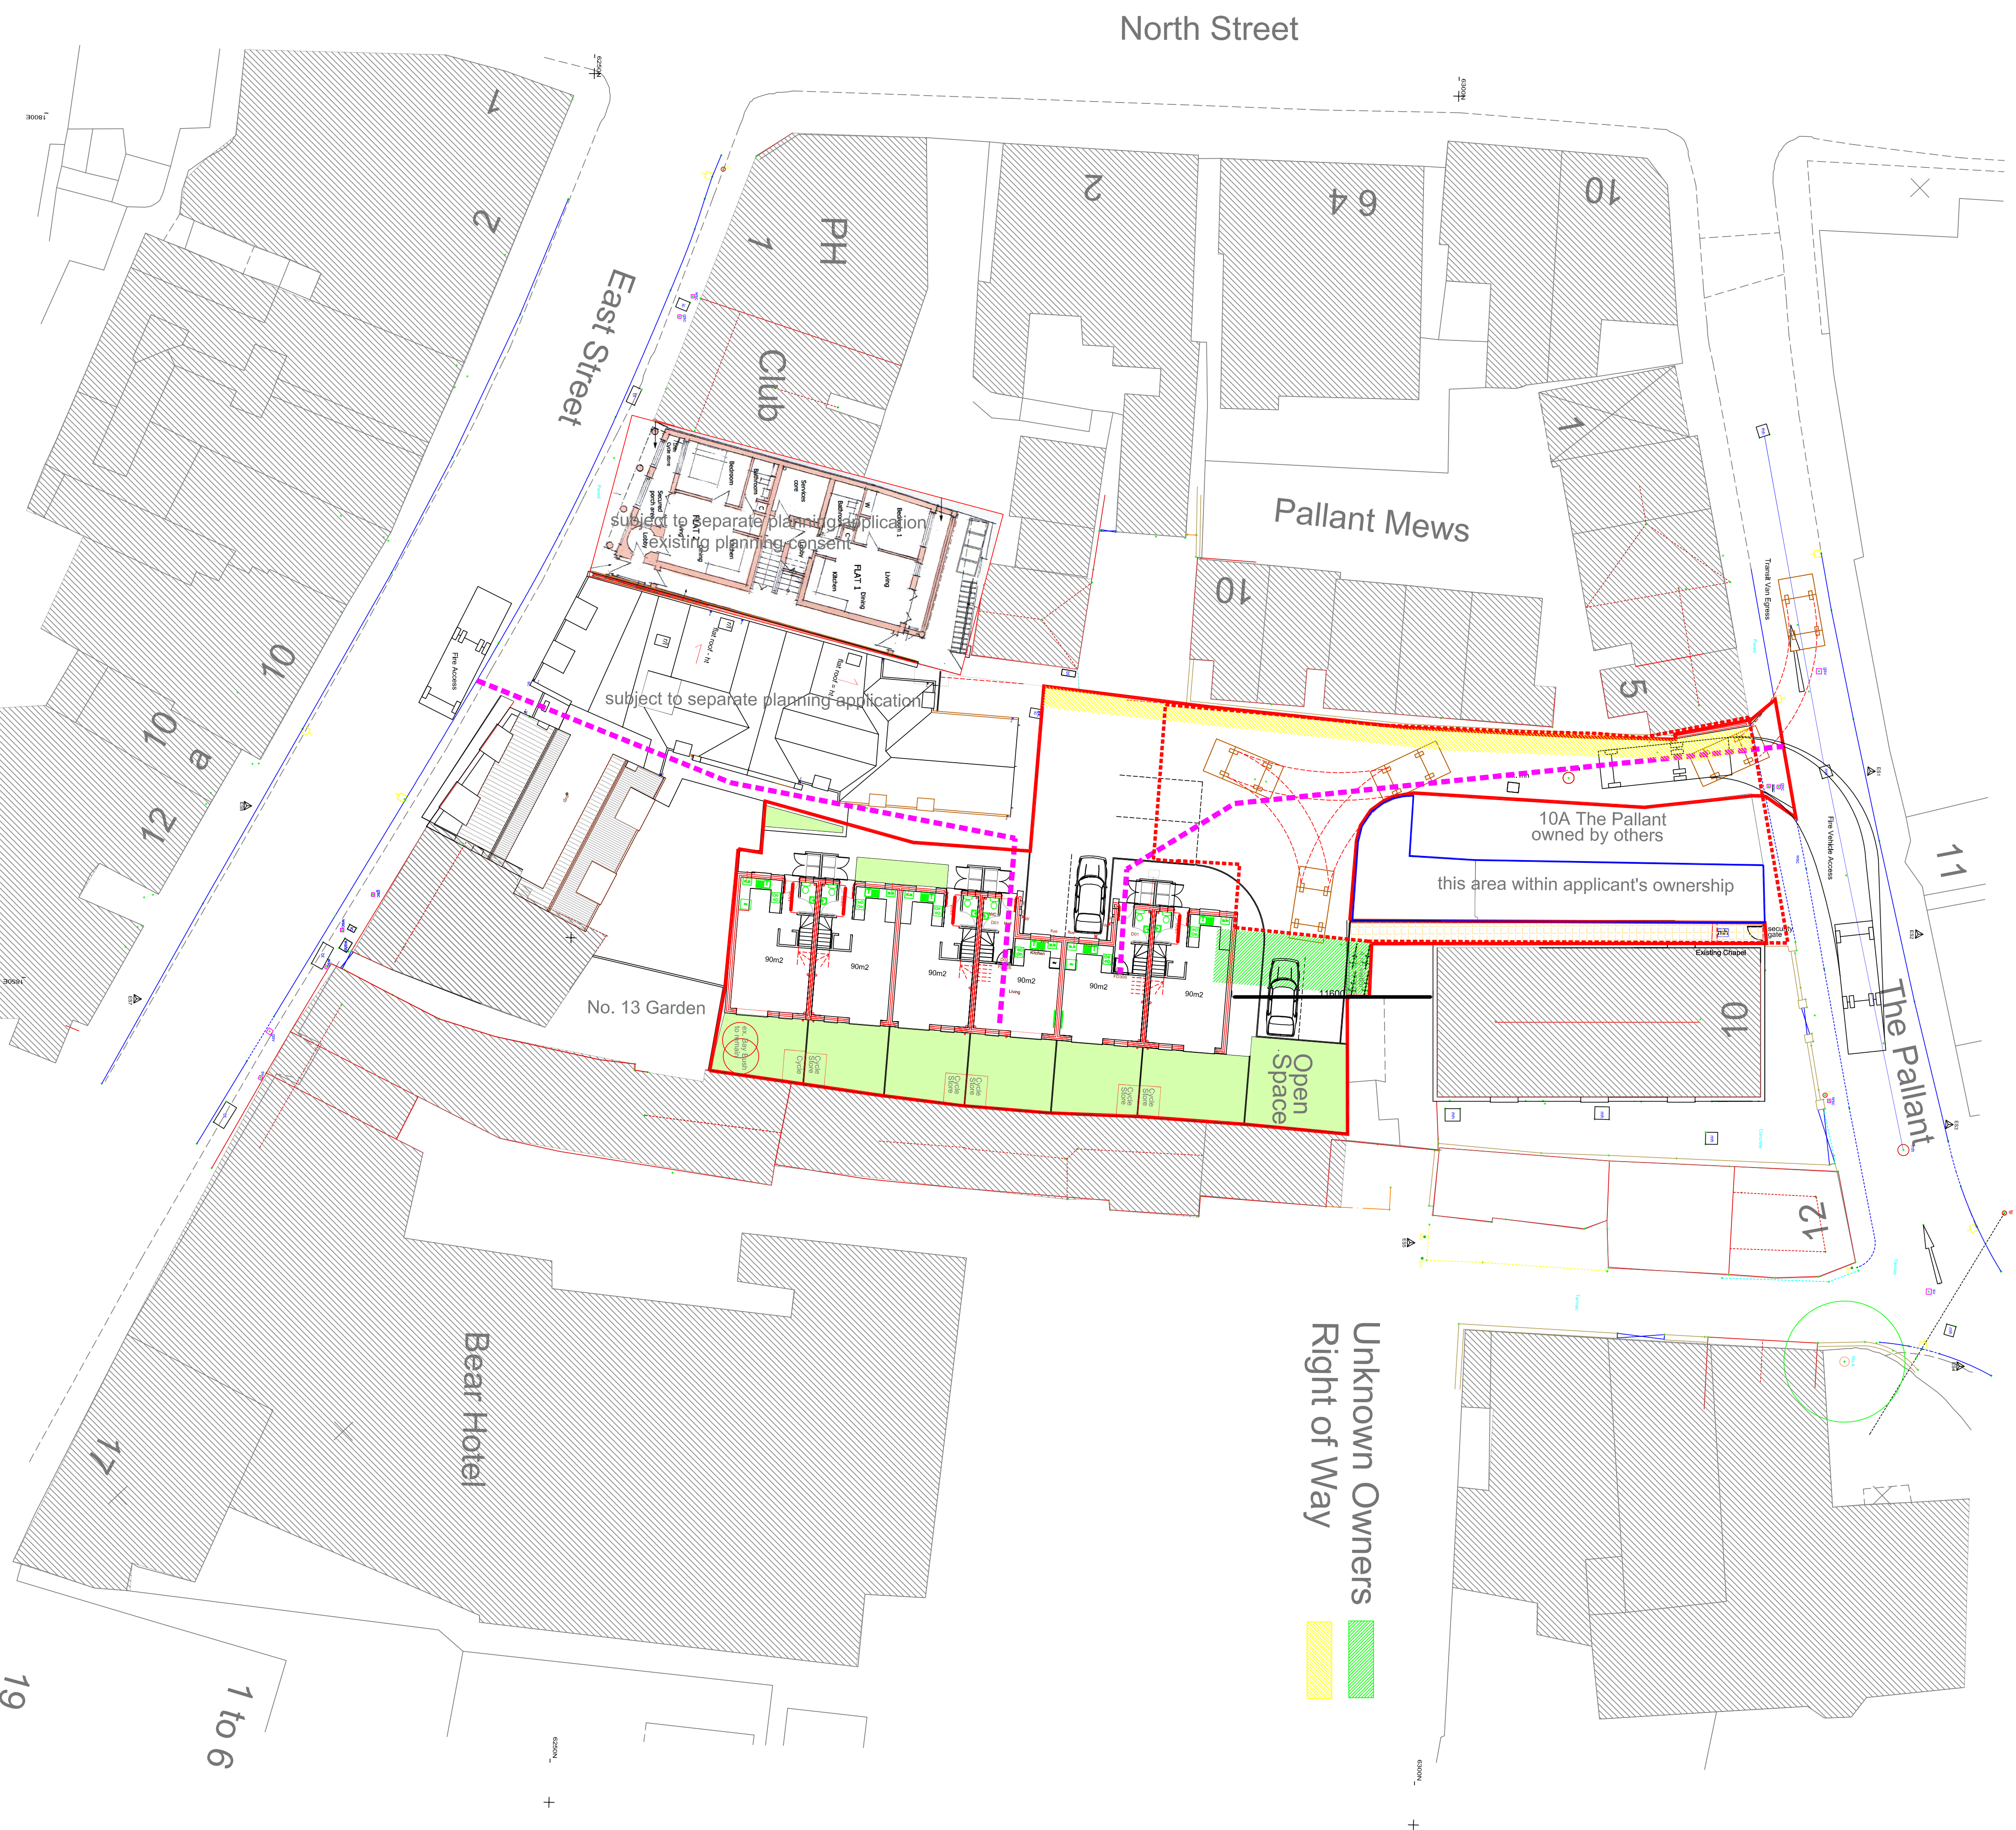

45M FIRE ACCESS

REVISION C	BIDDYWARE'S ADJUSTED - 12/03/21 - PG
REVISION B	BOUNDARY CORRECTED ADJACENT NO. 12 TO CONFRONT EXISTING BOUNDARY WALL IS UNAFFECTED - 09/03/21 - PG
REVISION A	MAYBE BIN REMOVED & TREE ACCESS COMPLIANCE 2/7/0/20 - PG
SCALE	TITLE
1/2000	6 no. Town Houses Land to the rear of: 11, East Street
DATE	
July 20	DE FAL
FOR THE ARCHITECTS: SIGNATURE OF ARCHITECT	Site Plan
AUTHOR	DRAWING No.
PG	20/04/P01