



- Existing walls 
- Proposed walls 
- Proposed structure 

 


Existing site photos

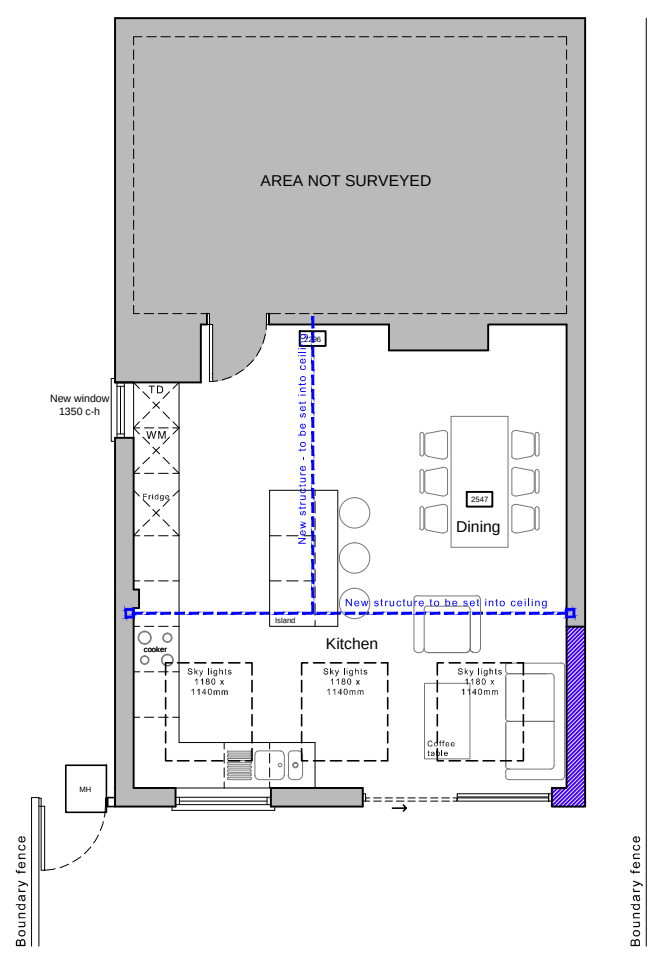


Ground floor plan scale 1:100


(first floor plan unchanged in new proposals)

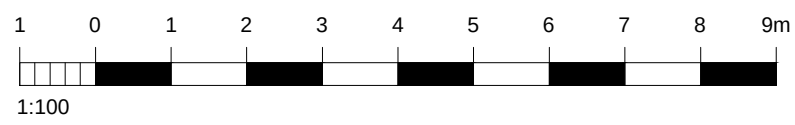

South (front) elevation
scale 1:100

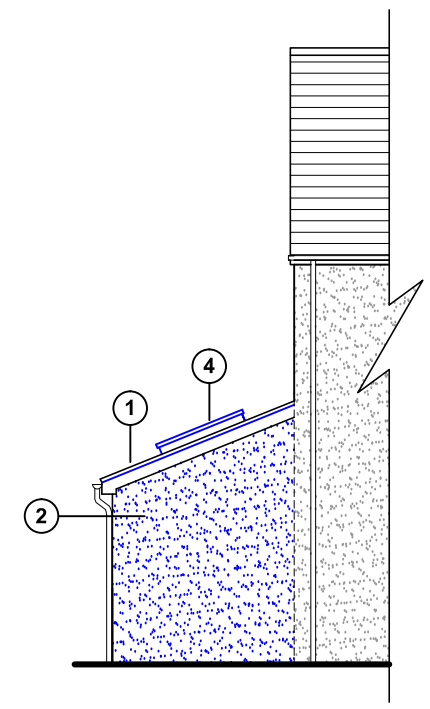

East
(side) elevation

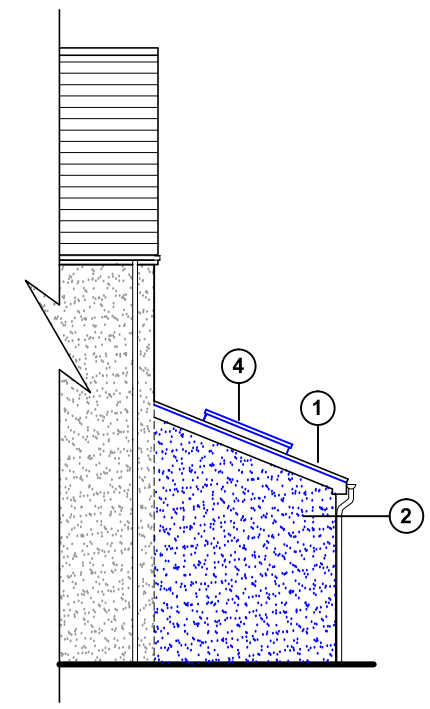

West
(rear) elevation

Proposed schedule of materials:

- ① Zinc roof ② Render ③ UpVC doors & windows ④ Skylight (Velux or similar)

For MR & MRS RICKETTS	Title PROPOSED FLOOR PLAN AND ELEVATIONS	Office Tel: 01243 933732
Project PROPOSED REAR EXTENSION AT 12 MILL ROAD, WATERLOOVILLE, PO7 7AR	Date NOV 2020	Email: admin@jb-architecturedesign.com
	Drawn JB	Scale 1:100 @ A3
	Job Number PL401.20	Checked -
	Drawing Number -02	Revision
		Web: www.jb-architecturedesign.com

