



Scale in Metres
0 1 2 3 4 5
for 1:100

Proposed Floor Plans




Typical Section


Proposed Elevations

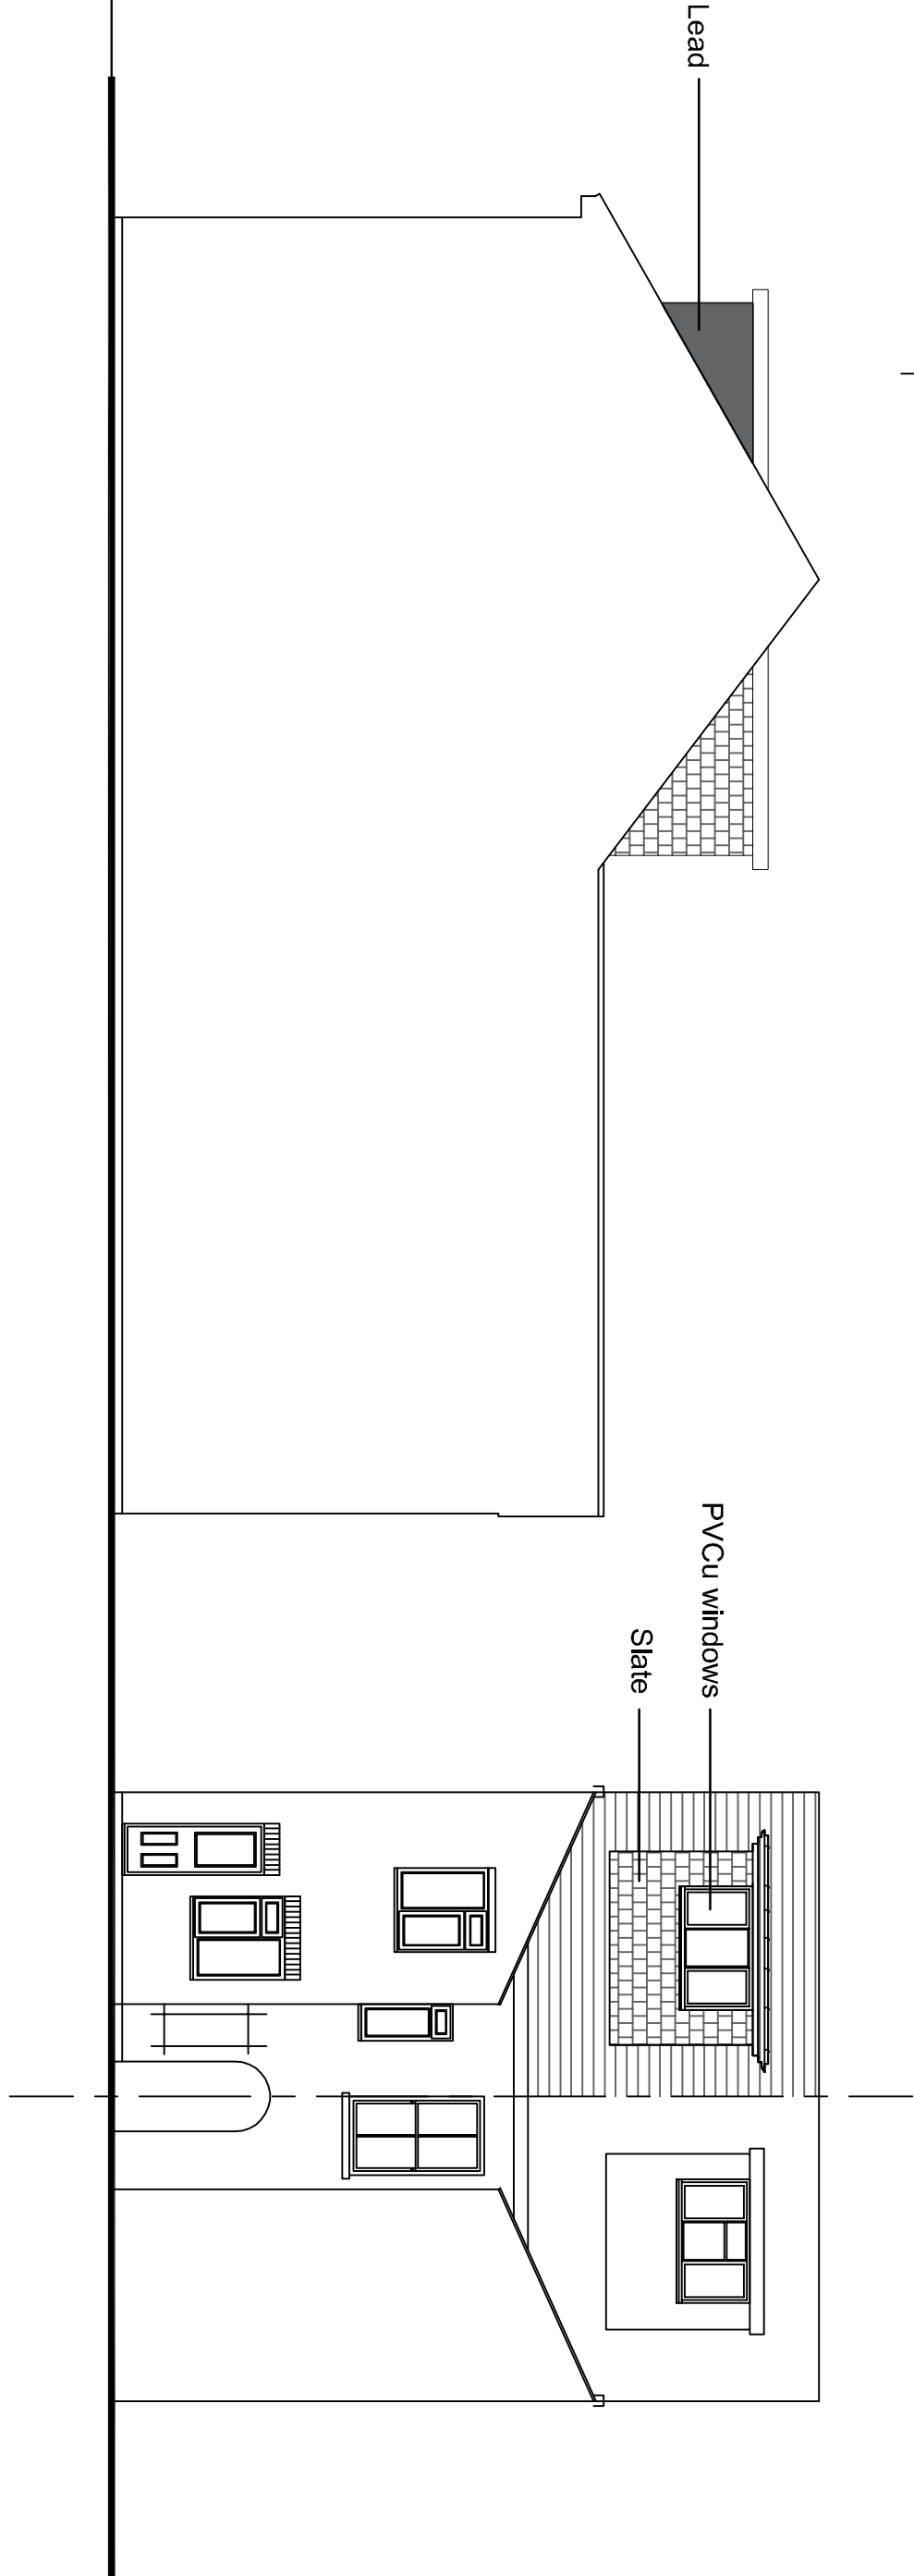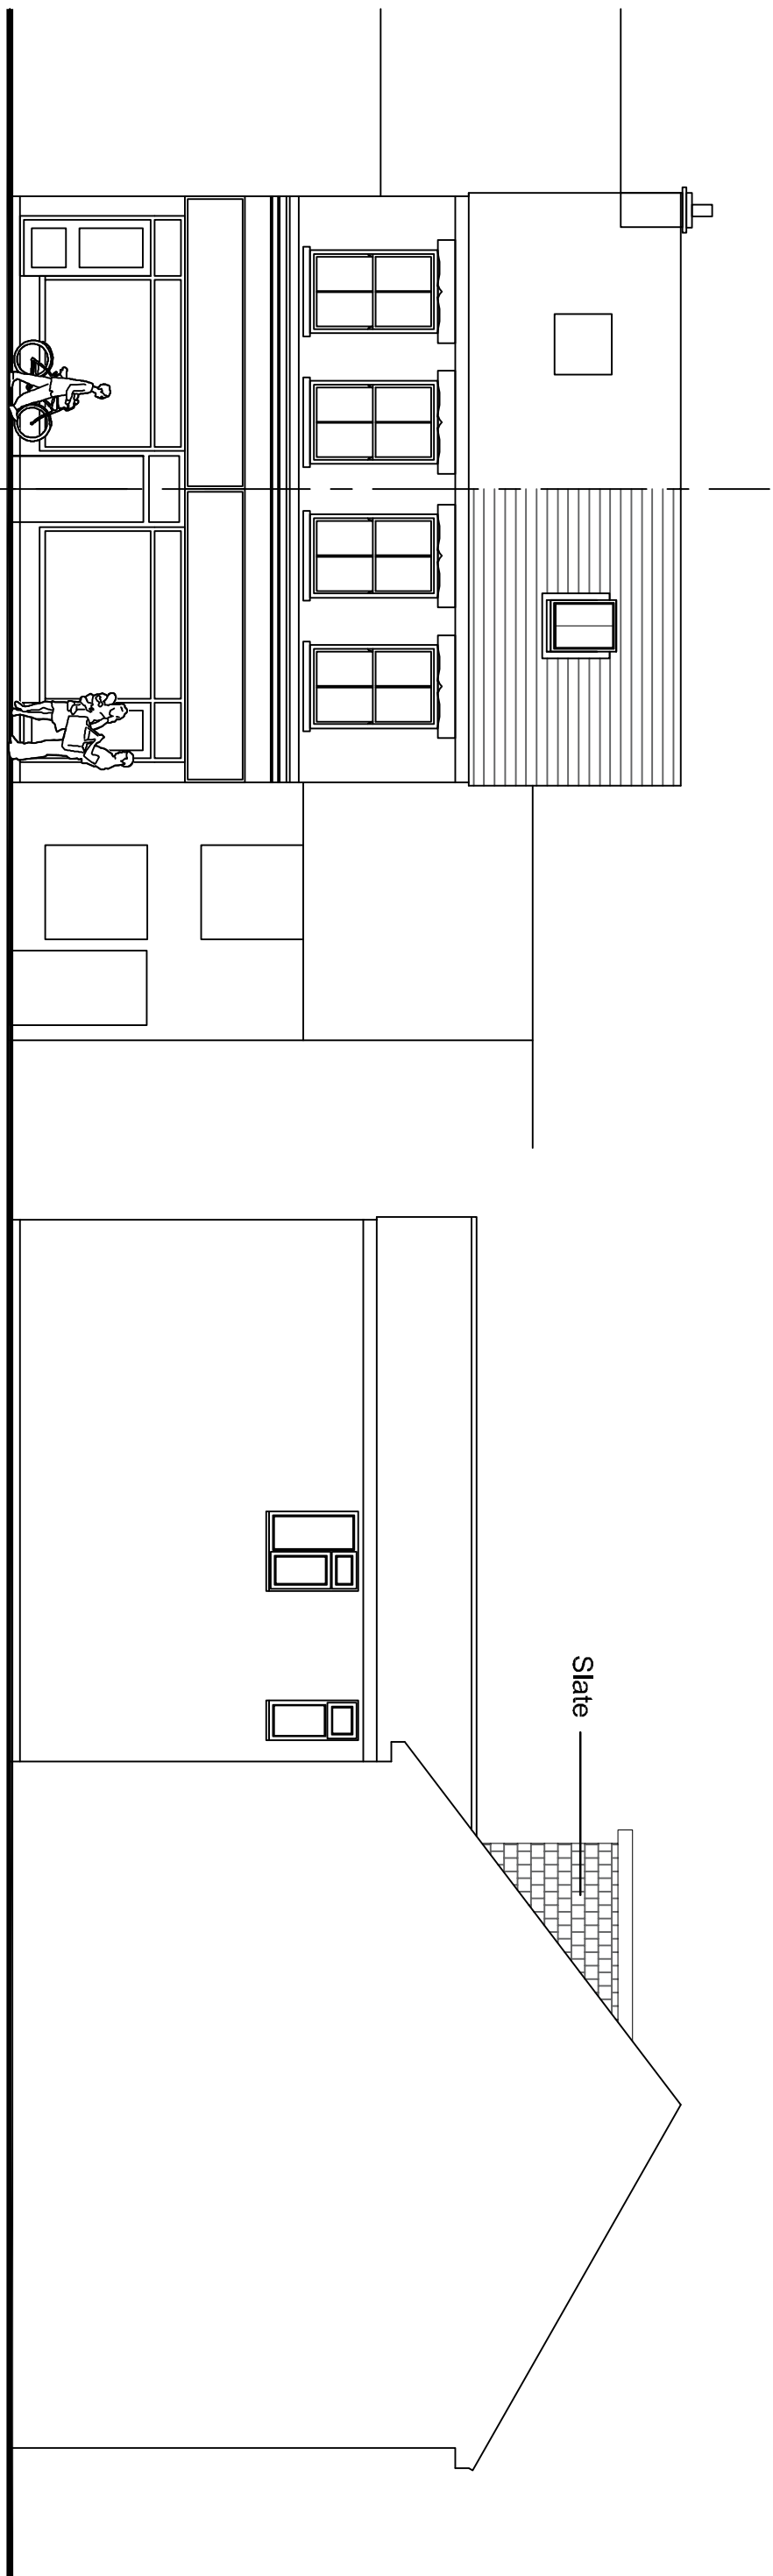

Existing Elevations


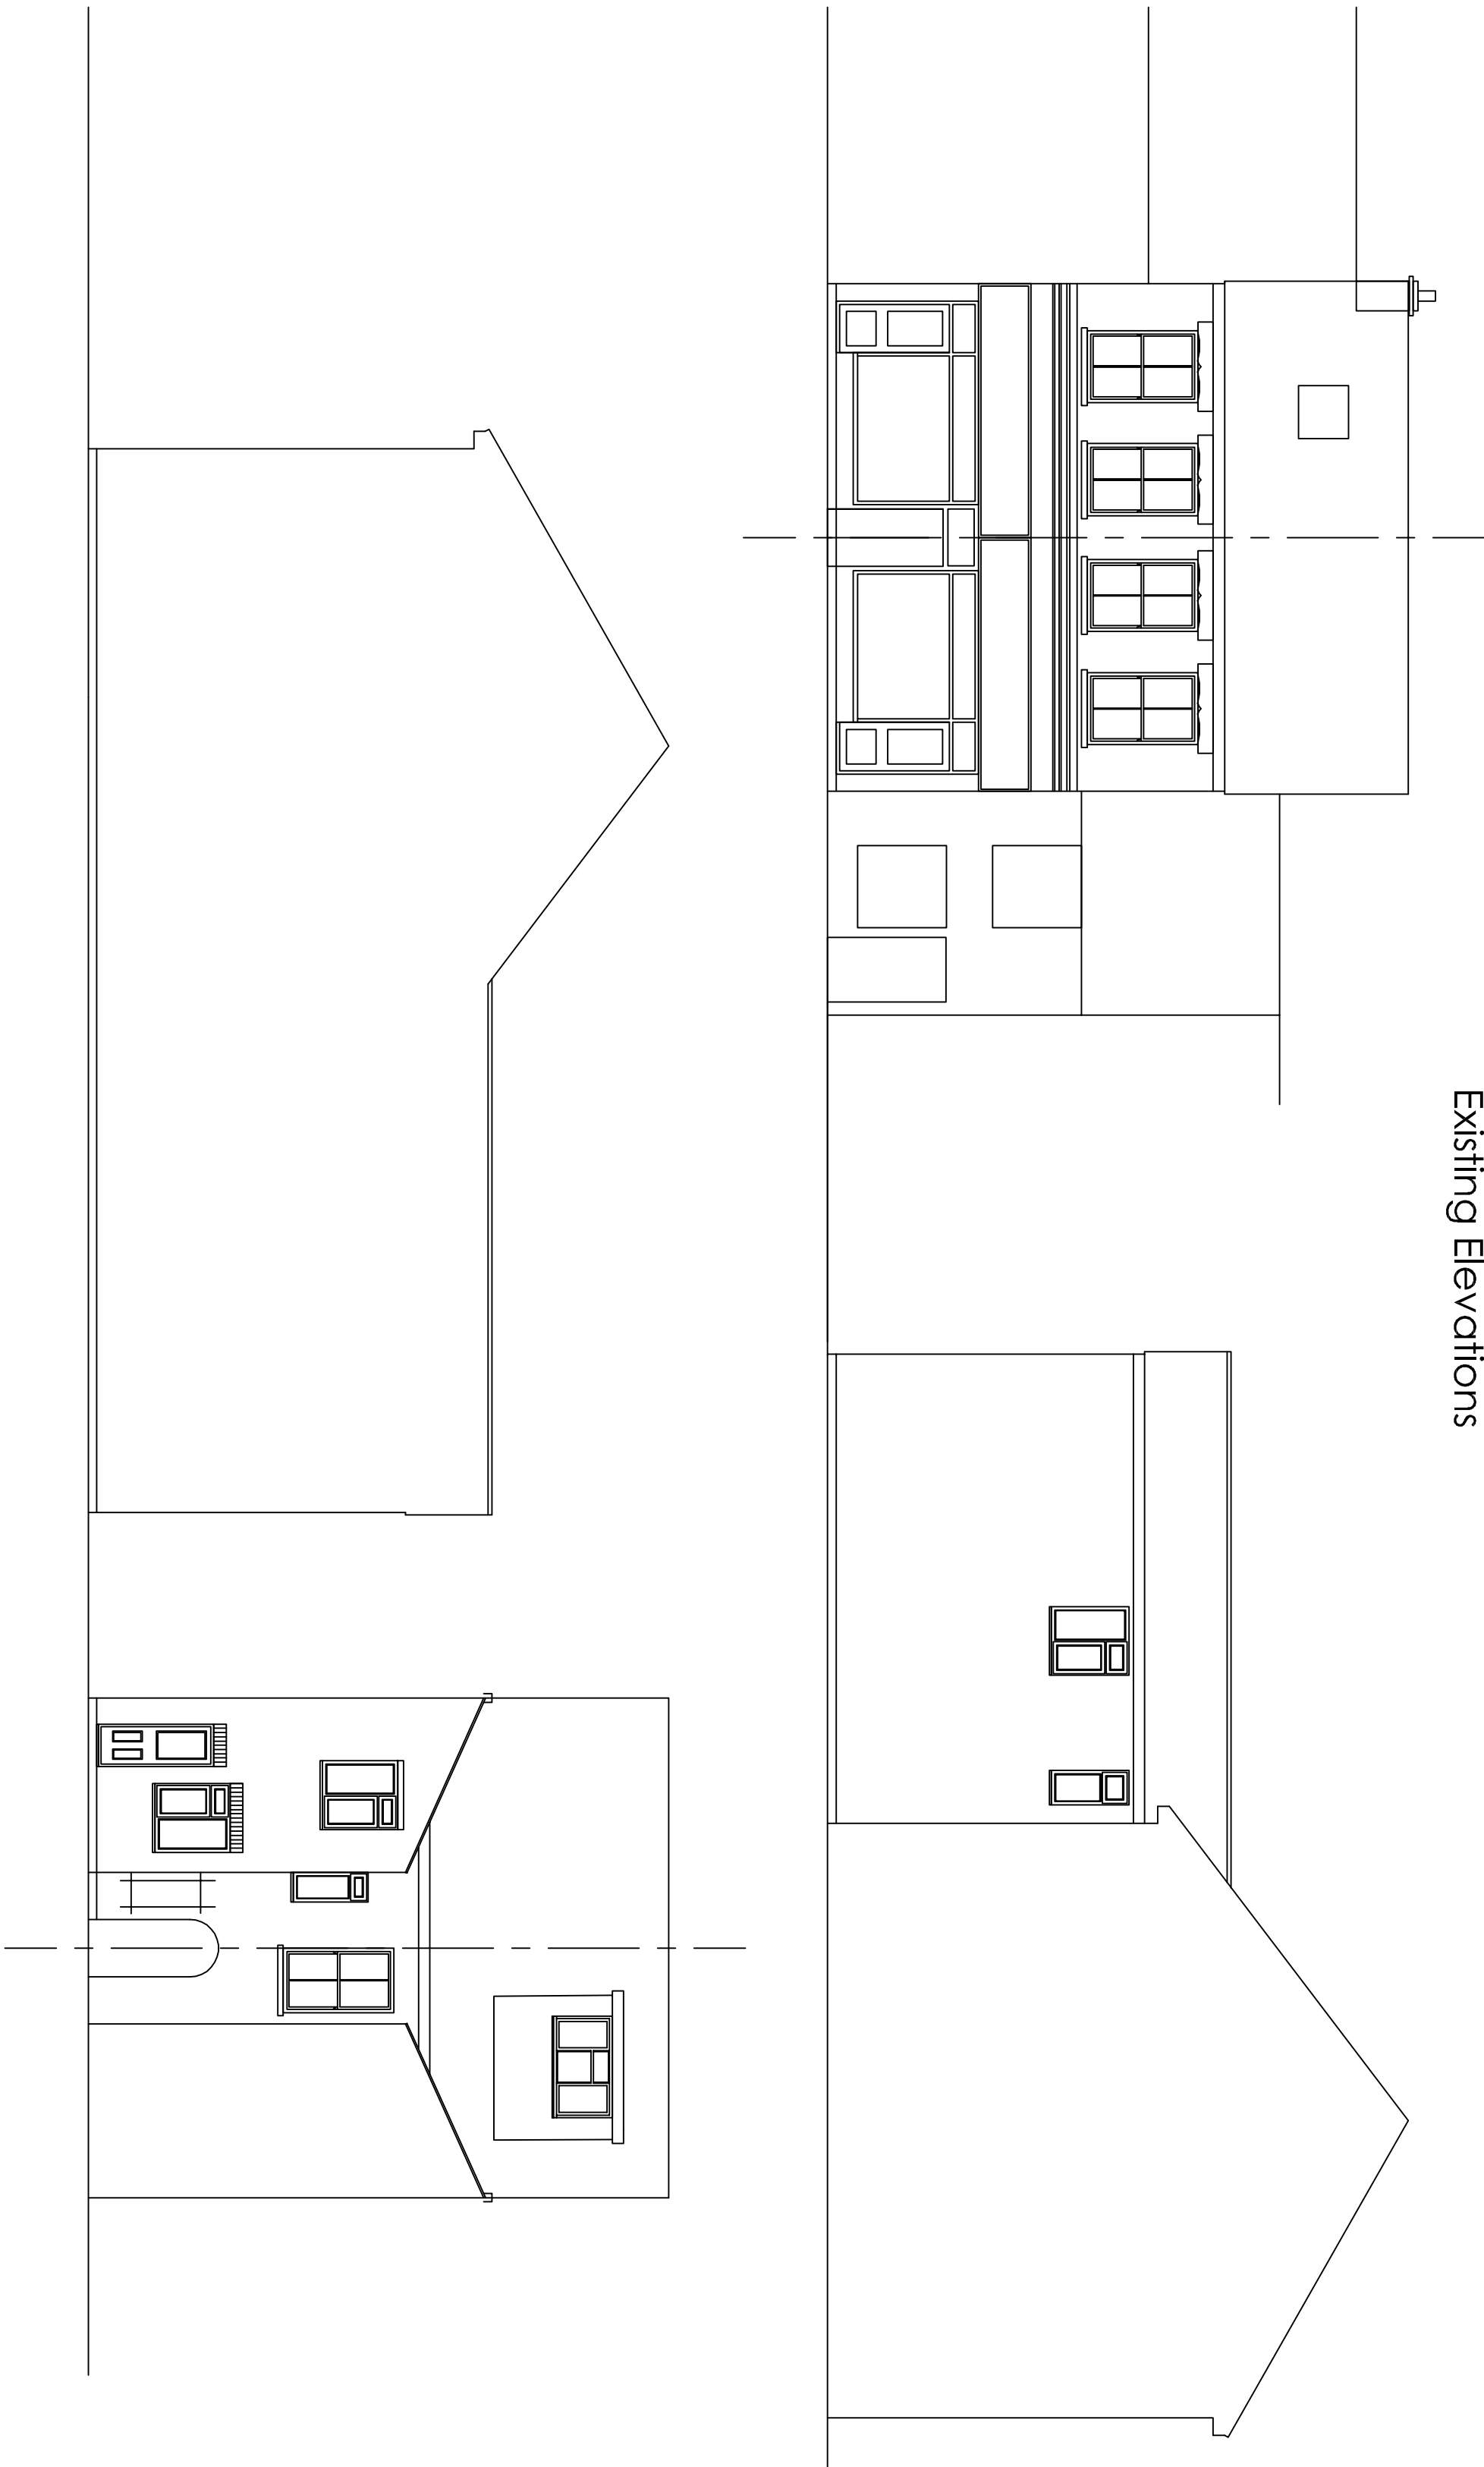


Existing Floor Plans

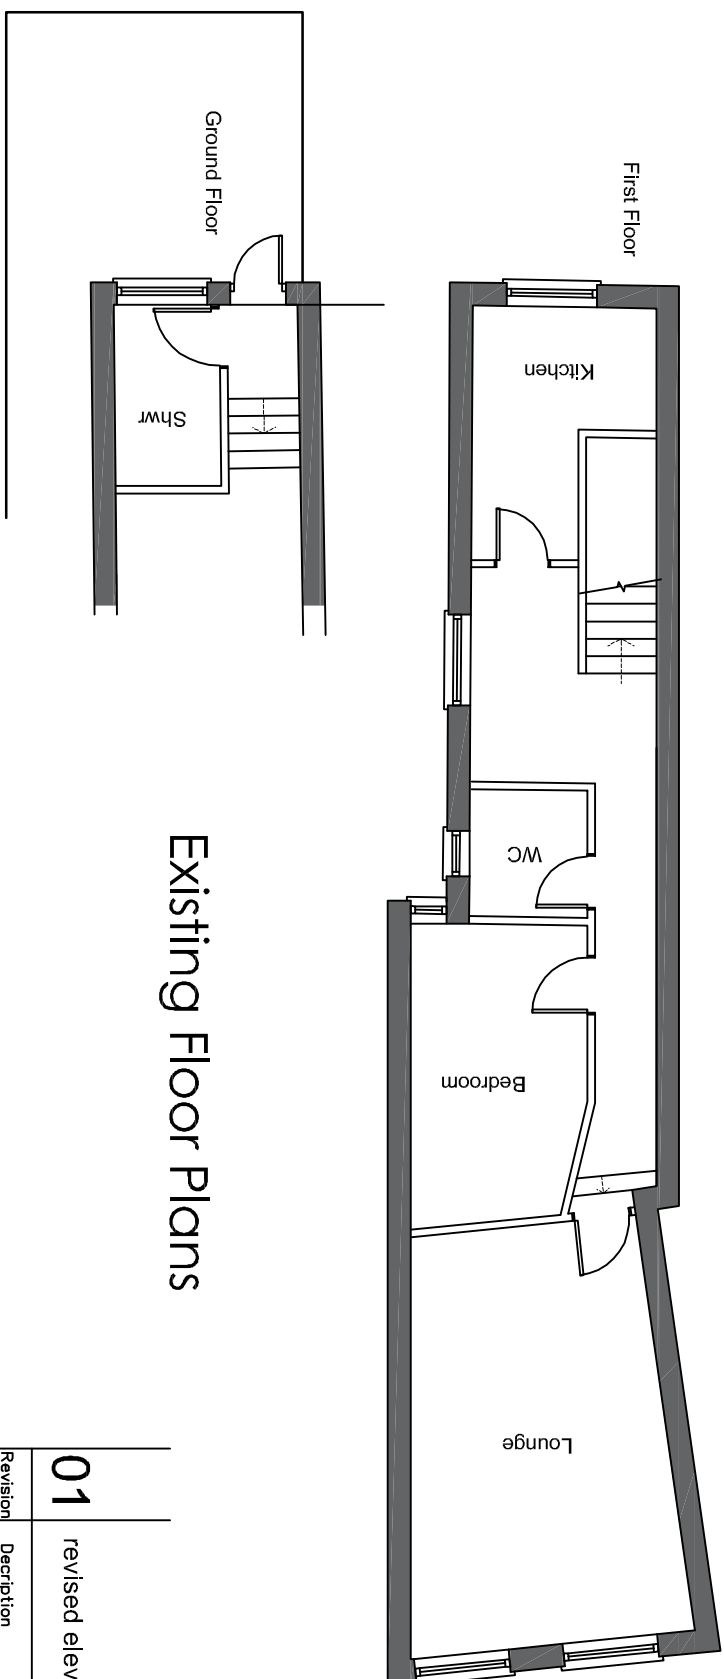

Scale in Metres
0 5 10 15 20 25
for 1:500

Scale in Metres
0 10 20 30 40 50 60
for 1:1250

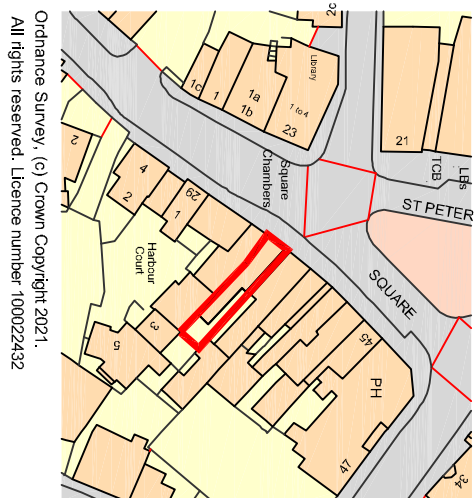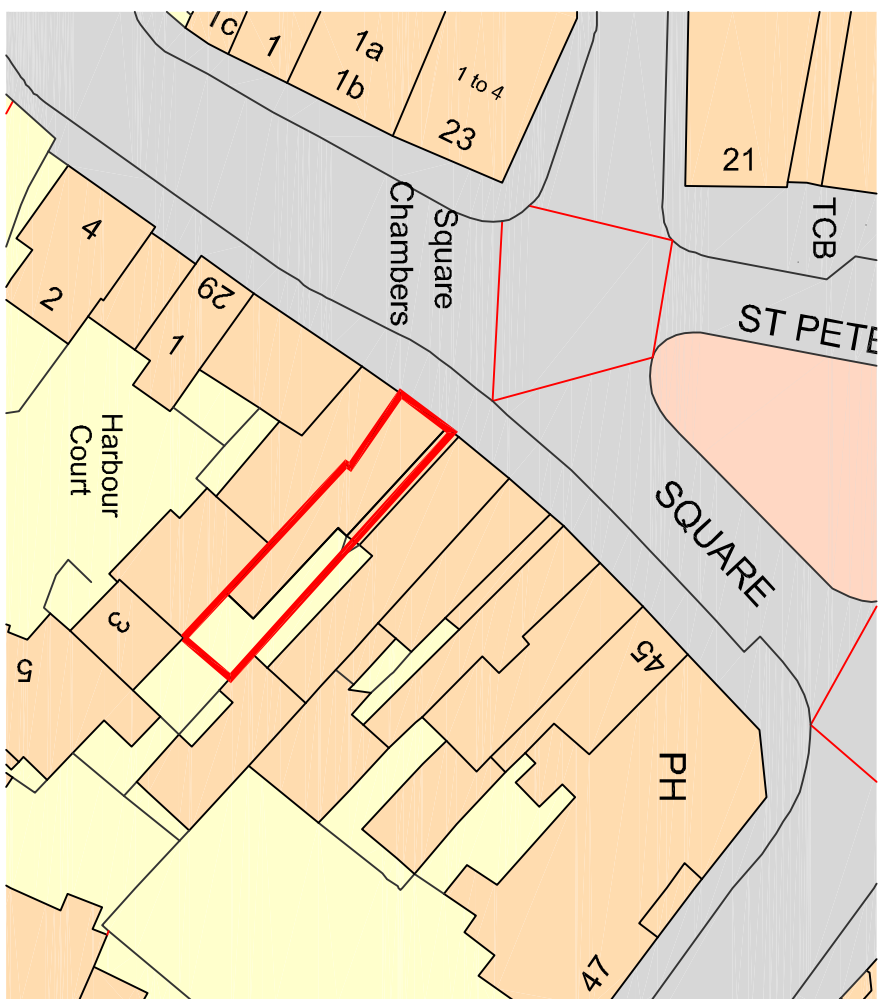

01 revised elevations		Mean 21/07
Revision	Description	Date
Project:		Drawn By
Mr T Strugnell		35 High St.
Emsworth		PO10 7AG
Proposed Loft Conversion		Drawn By
Chris Flint Associates Ltd		CHARTERED SURVEYORS - PROJECT MANAGERS
DEVELOPMENT CONSULTANTS		Drawn By
01 /02/21		A1
CFA FULL 01		1-100
PLANNING		2 Emerald Close Waterlooville, Hants PO7 8NZ
tel: 023 92 432484 fax: 023 92 358554		Email: info@flintassociates.co.uk