


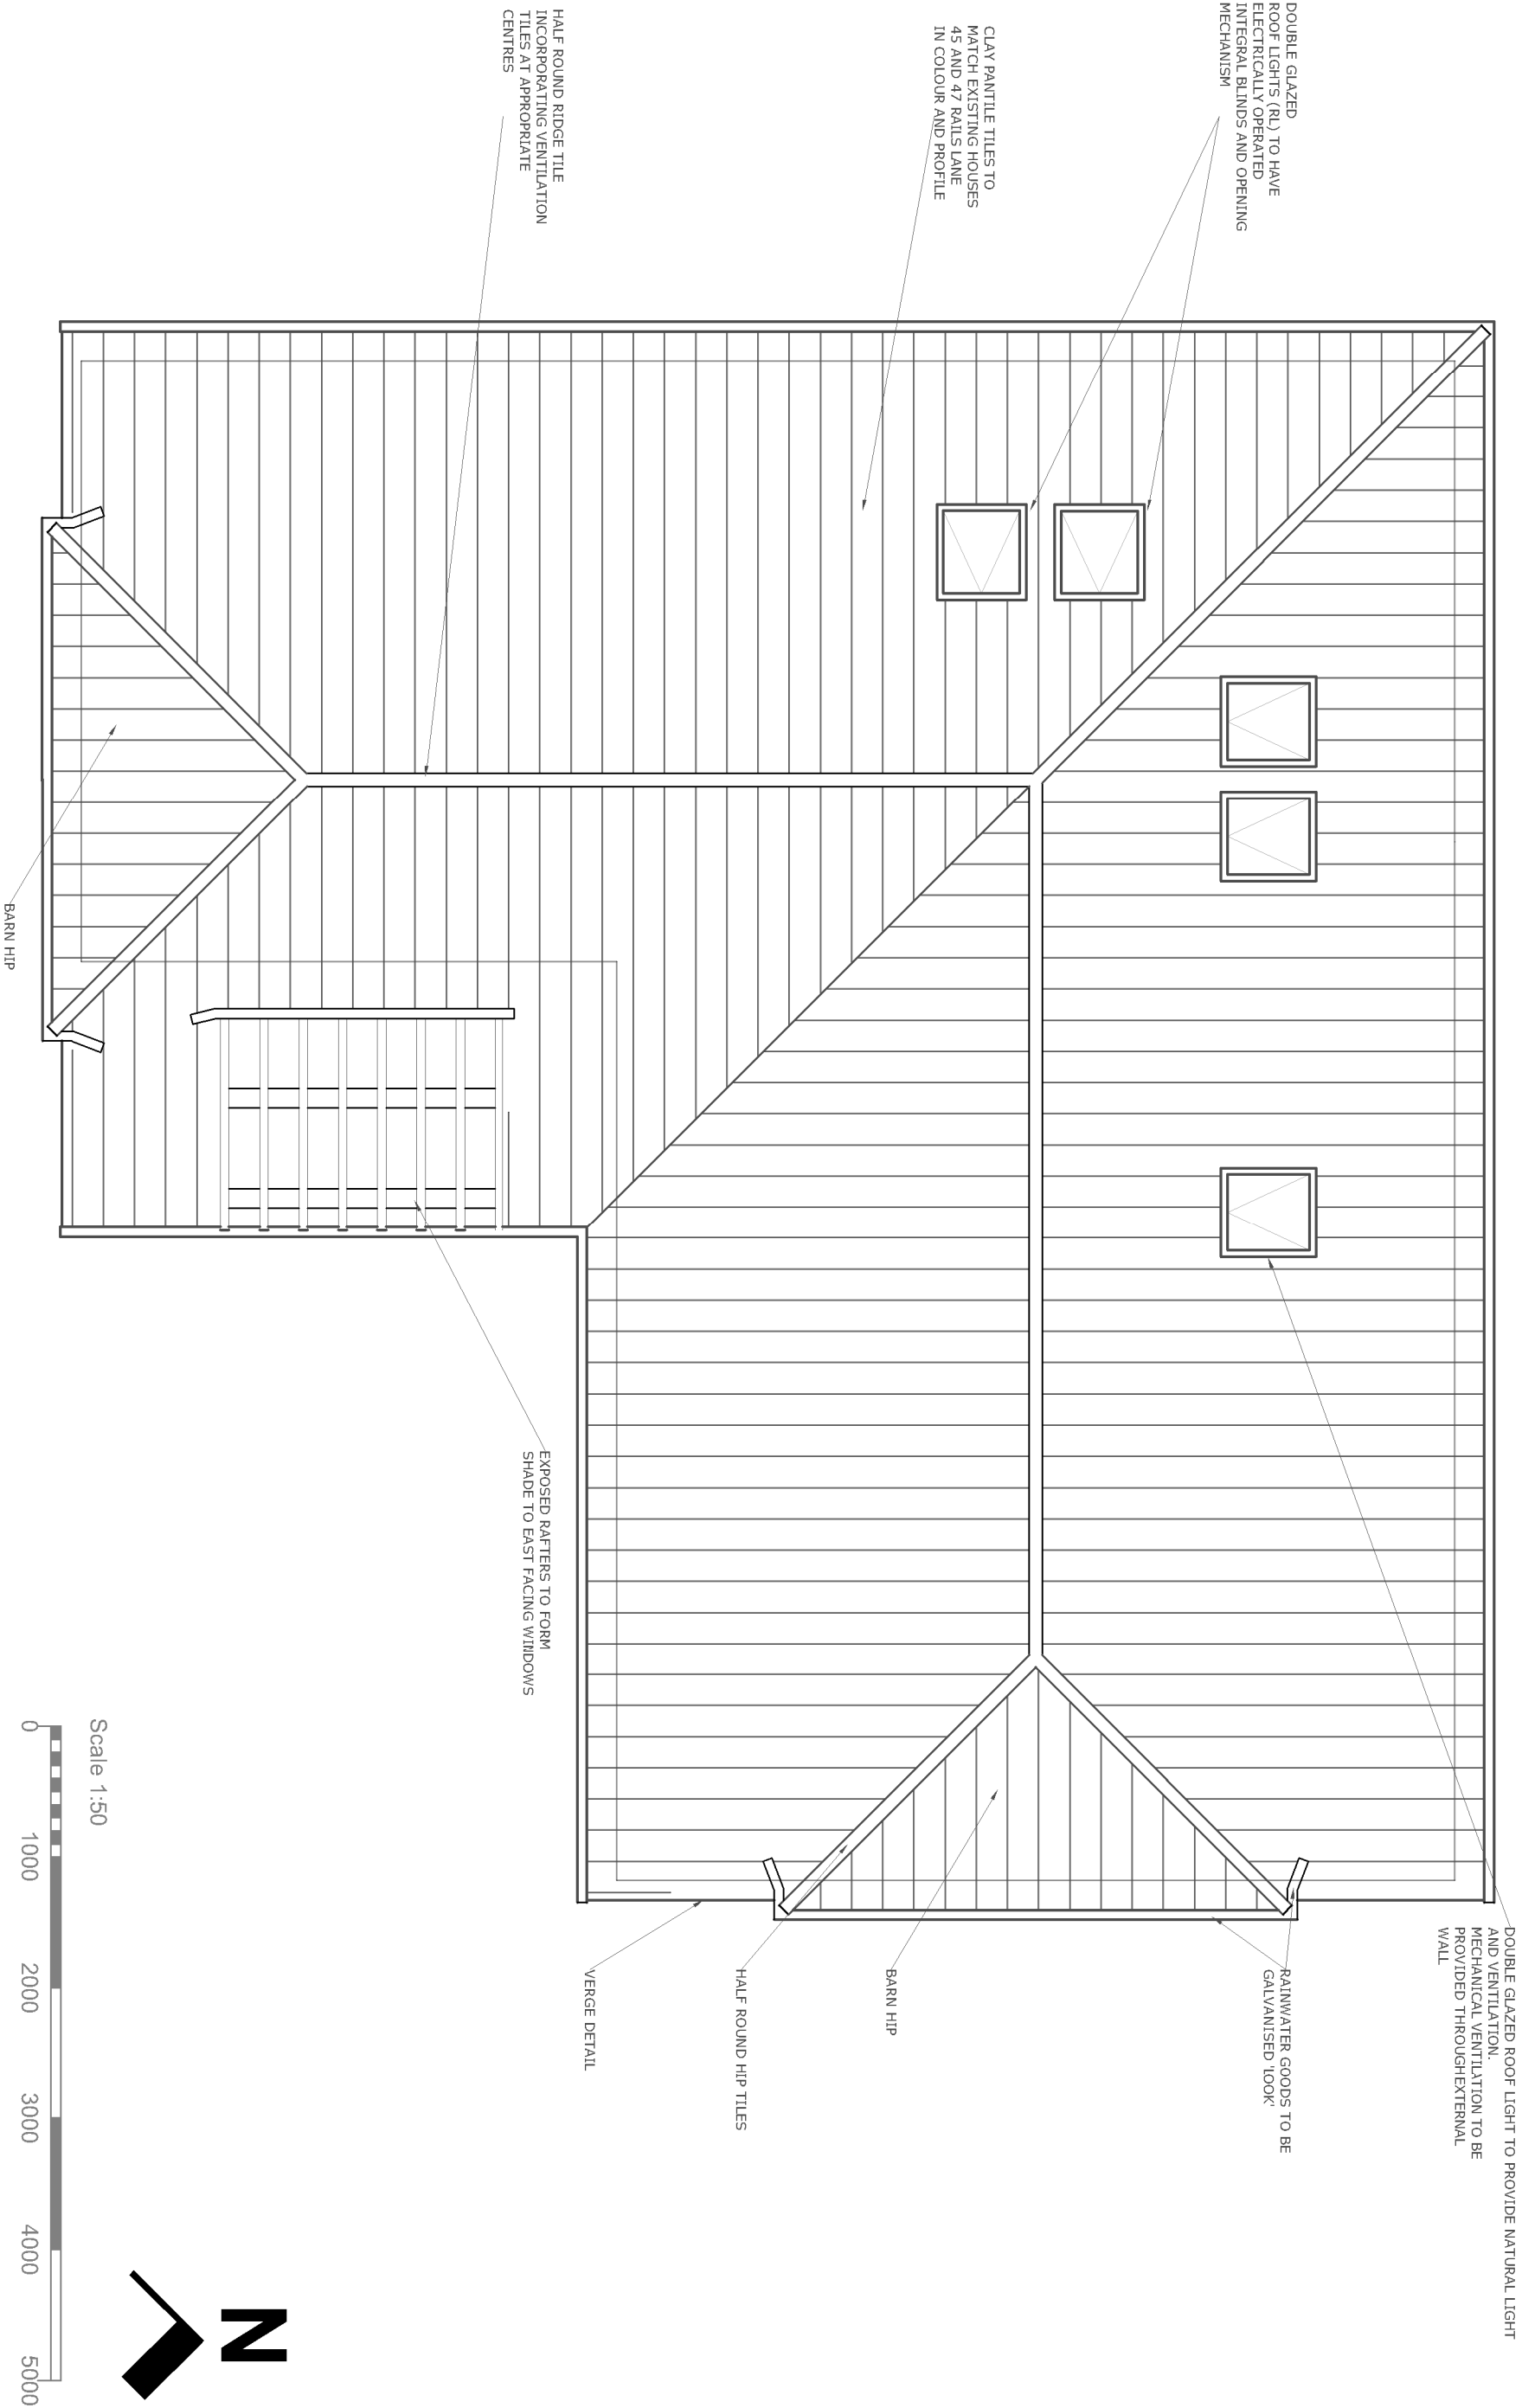

Ref.	Description	Date
-	-	-
-	-	-
-	-	-
-	-	-
-	-	-
-	-	-
-	-	-

CODE STATUS SUITABILITY DESCRIPTION PURPOSE OF ISSUE PLANNING APPLICATION Hazel Butler Architects 24 Nightingale Close Rowlands Castle T.023 924 13680 PROJECT 45 RALLS LAND, HAYLING ISLAND Erection of 1 no. 2 bedroom bungalow to the rear with access onto Ralls Lane CLIENT MR B SYMMONDS		
SHEET PROPOSED ROOF PLAN Date 09-02-2021 Drawn by hb Checked by HB Project number 09-20 Scale (@ A3) 1 : 50 DRAWING NUMBER 09-20-DR-A-103 REV -		