


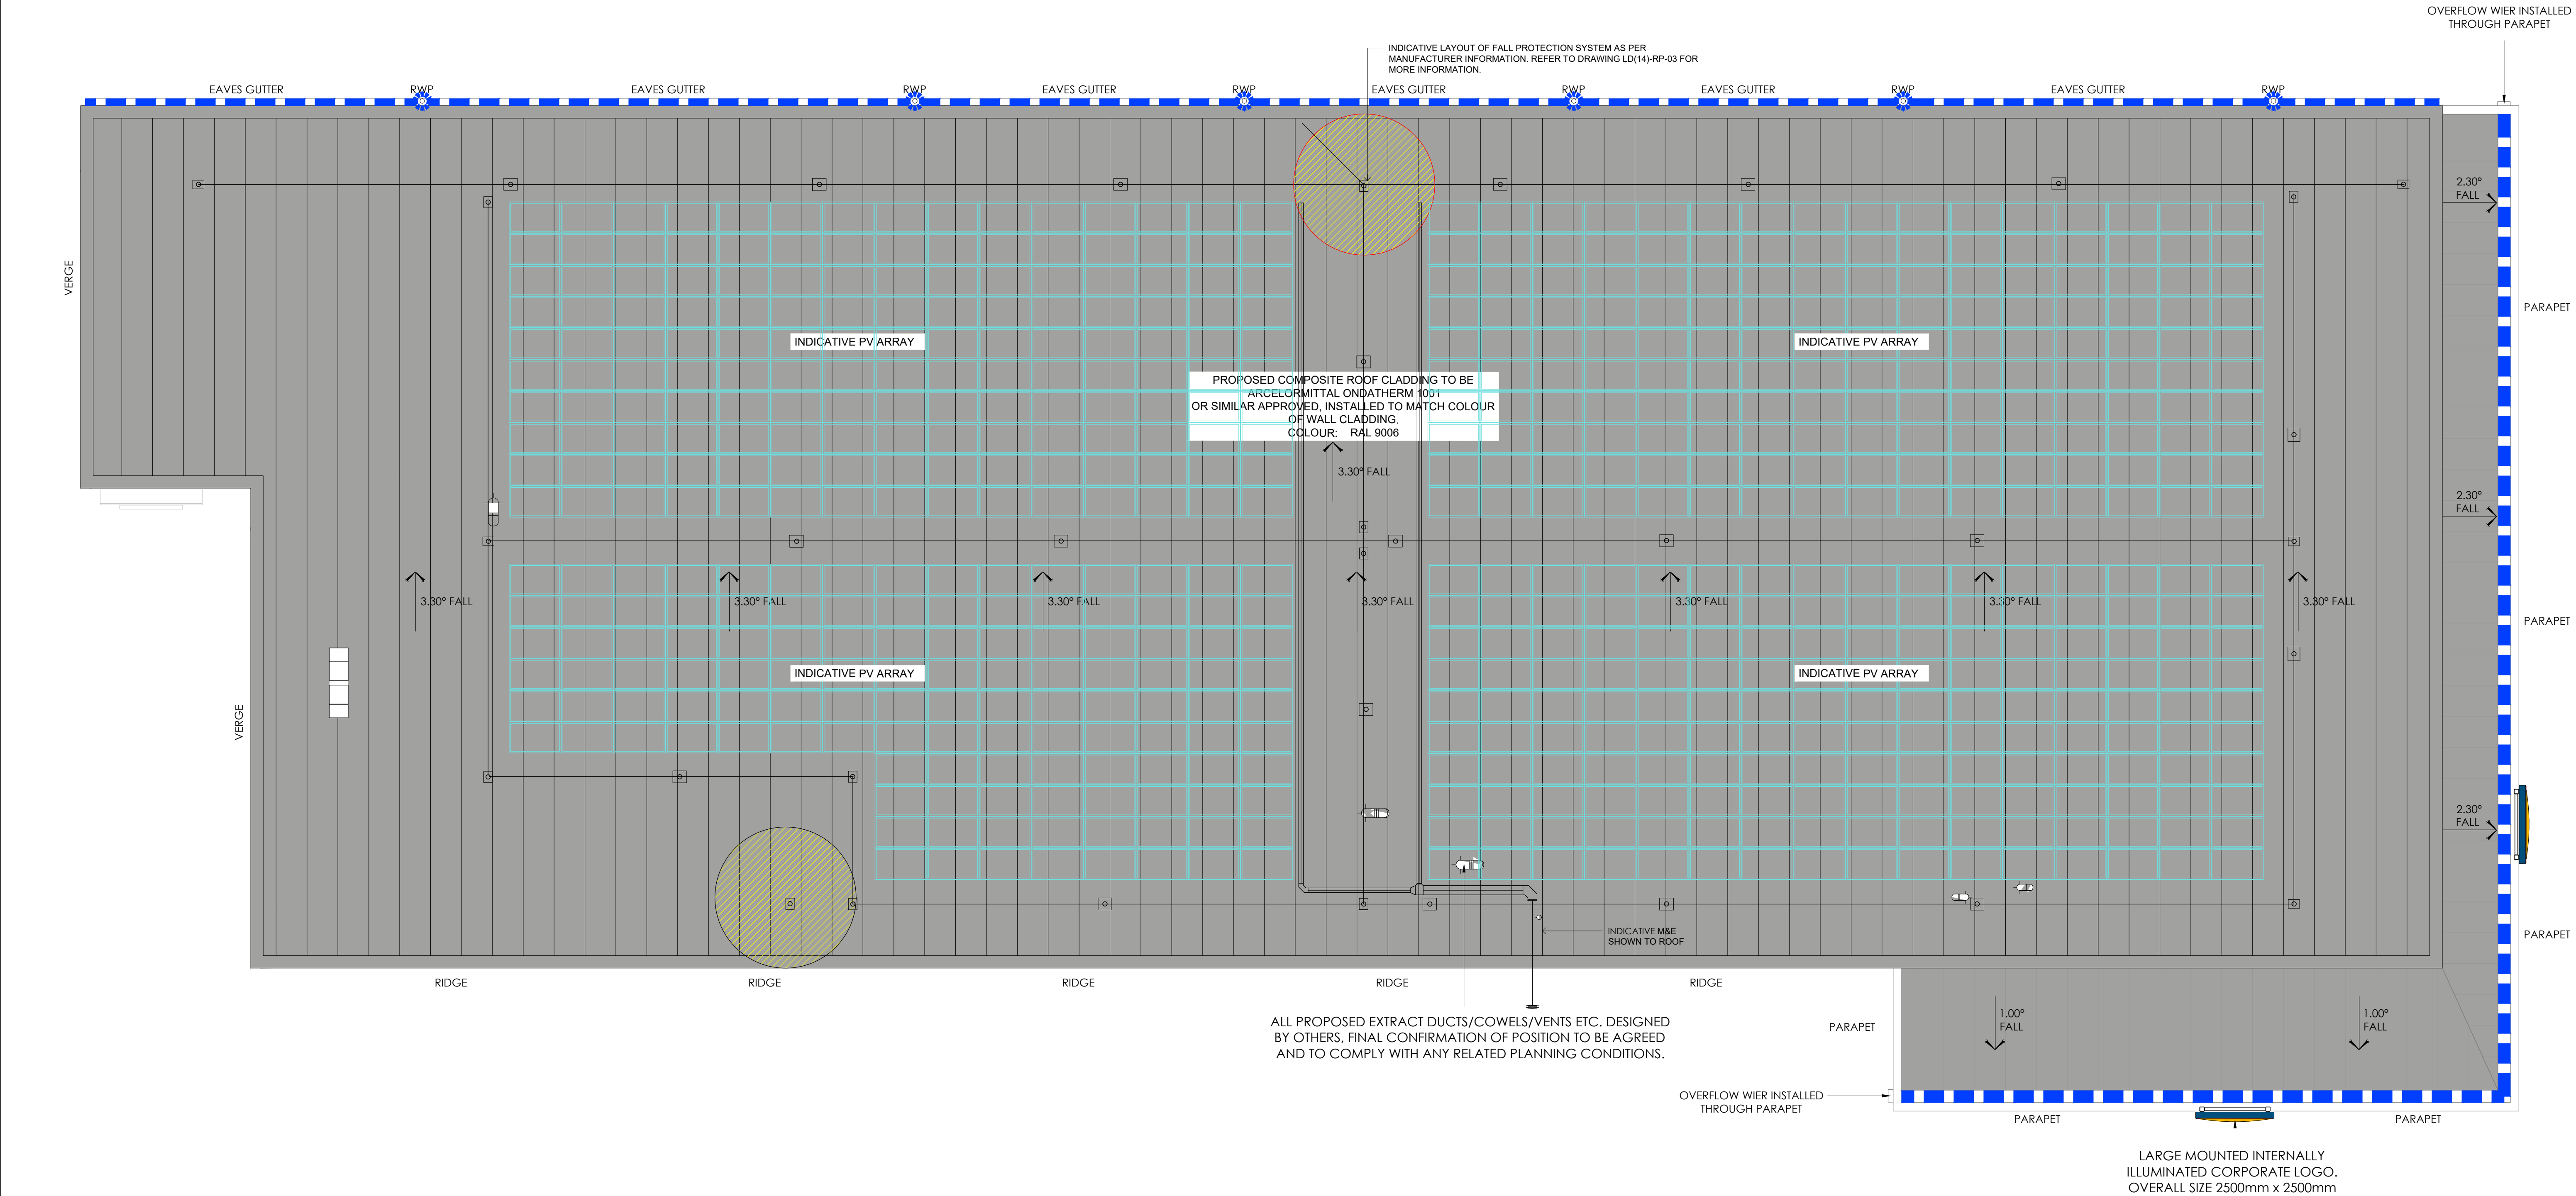

0 5m 10m
SCALE 1:100 @ A1

IMPORTANT INFORMATION Dimensions to be confirmed on site prior to start of works and ODAS to be informed of discrepancies immediately. No dimensions to be scaled from this drawing. All materials and works are to be carried out in accordance with current British Standards, Planning Approval, current Building Regulations and Codes of Practice. Party Wall Act - Notices under the Party Wall Act are to be served by the property owner or appointed third party by property owner. Health and Safety - CDM 2015 Regulations apply to all construction works to be carried out and apply to designers, contractors and the client. As such all parties have duties under these regulations.	Notes BOARD PACK	RevDateDescriptionRevised ByChecked By	Client: LIDL GREAT BRITAIN LTD. FOXES PARK, BROWN HILL WAY, SOUTHAMPTON, SO16 0AW Project Name: HAVANT Drawing Title: PROPOSED ROOF PLAN Drawing Status: PLANNING	Project No: 19139 Drawing No: AD 112 Drawn By: EH Checked By: LMC Date: JULY 2020 Scale @ A1: 1:100	ARCHITECTURE One Design Architectural Services Ltd Unit 1 Merchants Quay, Phase II, Ashley Lane, Shipley, West Yorkshire, BD17 7DB Tel: 01274 591188 www.onedesignarchs.com mail@onedesignarchs.com Registered in England & Wales No: 8355643
--	--	---	---	---	--