

ANDREW & ANDREW SOLICITORS - 2A Tower Street
LISTED BUILDING APPLICATION

NOTES:


Dimensions to be checked on site before commencing work.
Any discrepancies shall be reported to the architect immediately.

Do not scale from these drawings except for planning purposes.


Use figured dimensions only.

Where applicable this drawing is to be read in conjunction with other consultants' drawings.

All drawings to be read in conjunction with specification and all other drawings including structural engineer and mechanical and electrical drawings / specification

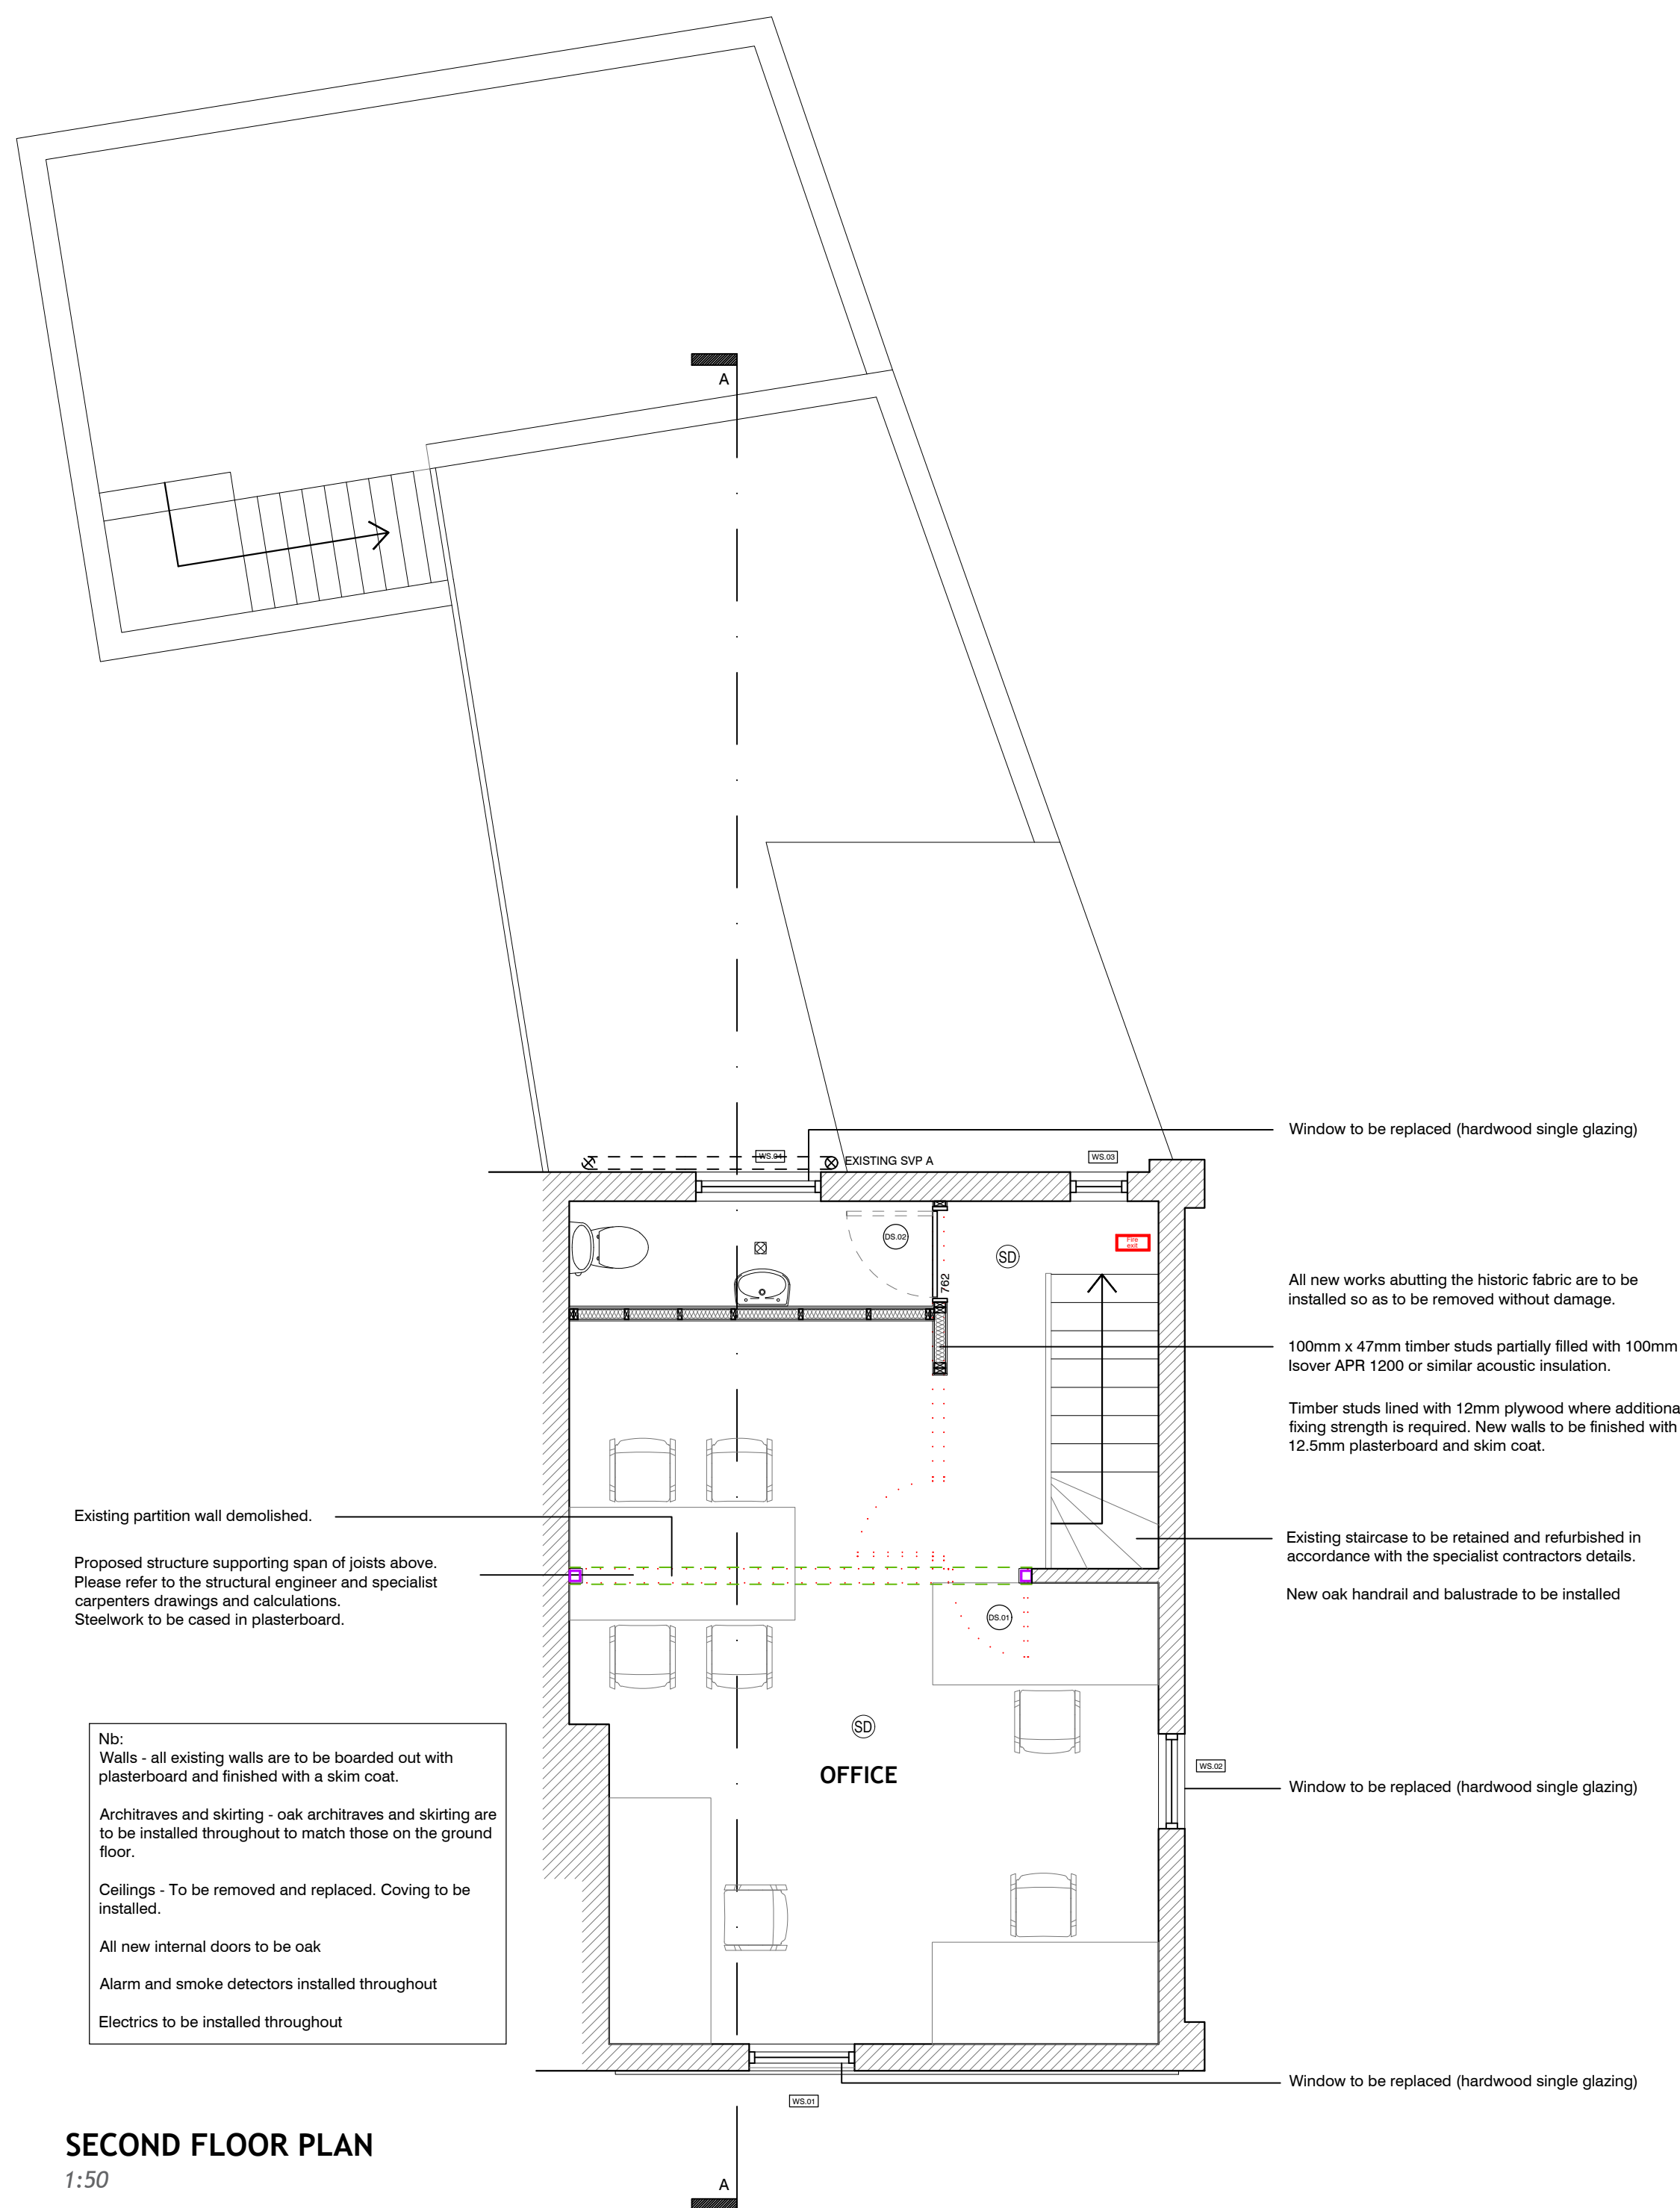

SECOND FLOOR PLAN
1:50

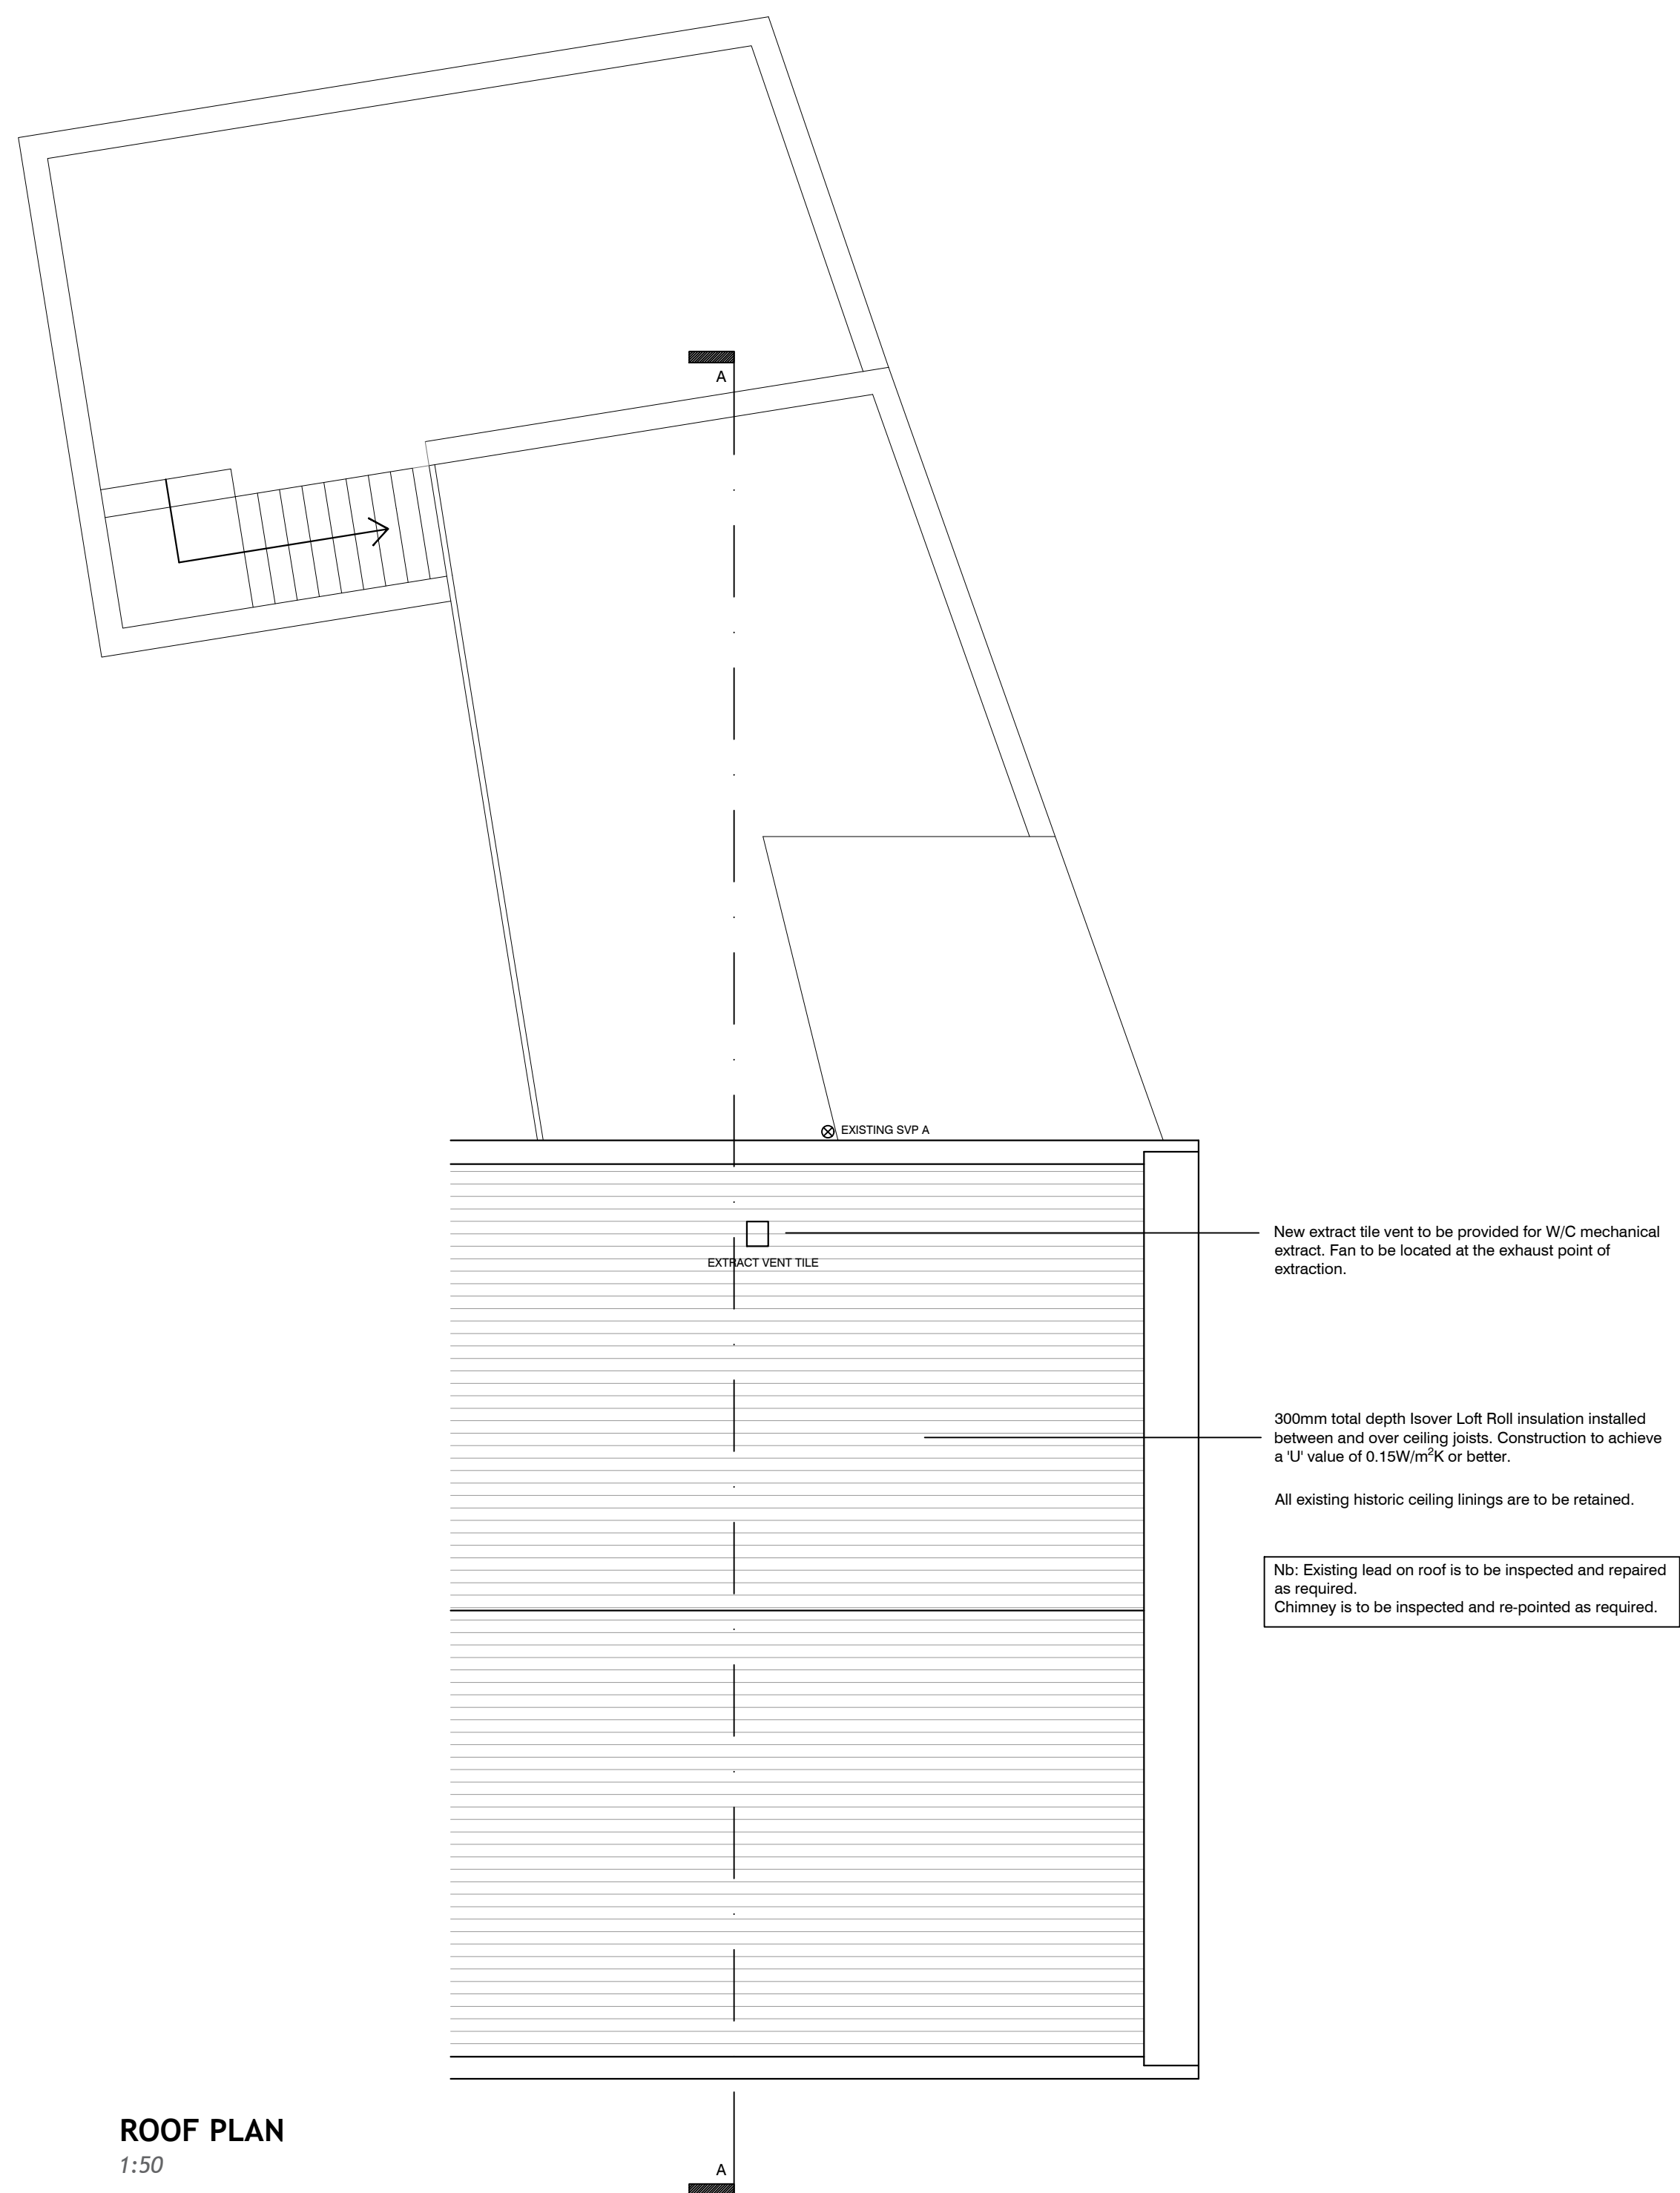

ROOF PLAN
1:50

B	11/11	Updating notes & revised w/c layout following meeting with client	NW
REV	DATE	AMENDMENT	DRAWN

hd
architects

Helyer Davies Architects Ltd
1 The Old Flour Mill,
Emsworth, PO10 7BT
01243 370 715

www.hdarchitects.co.uk mail@hdarchitects.co.uk

PROJECT
Andrew & Andrew Solicitors
2A Tower Street
Emsworth
Hampshire
PO10 7AN

DRAWING	SCALE
Plans	1:50 @A1

DATE	NOV 2020	DRAWN	LL/NW
DRAWING NUMBER		REVISION	
20061_101		B	