



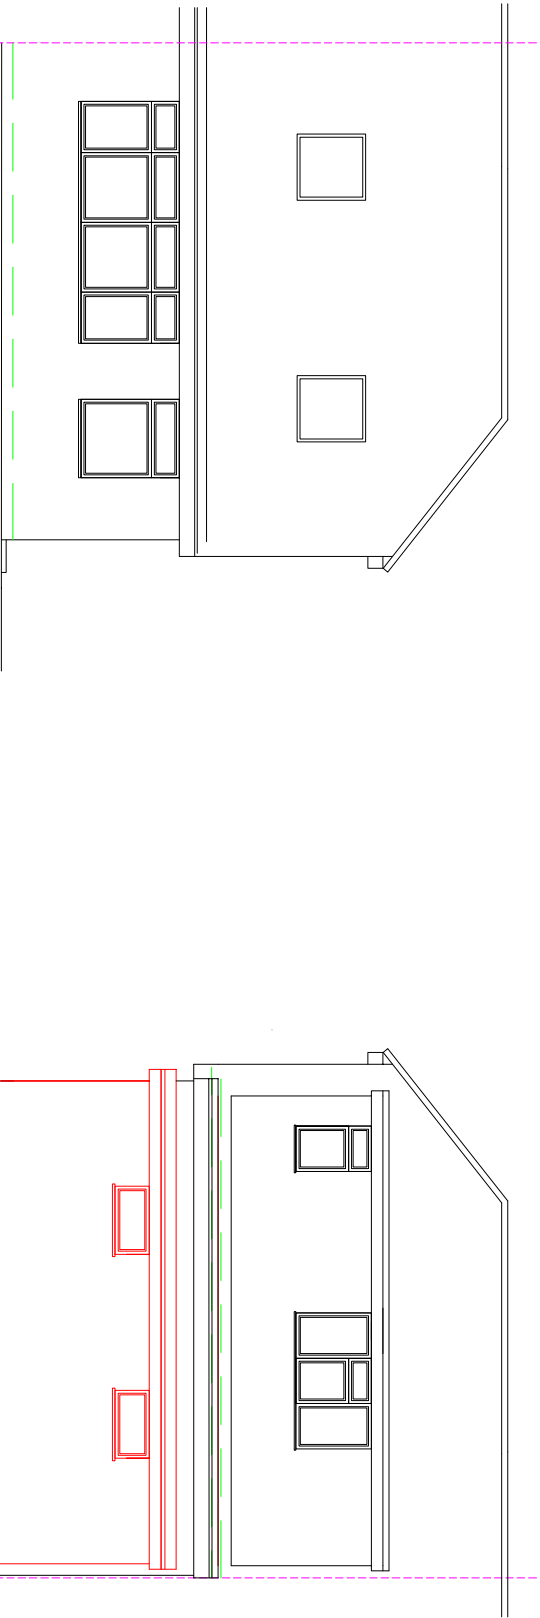


**PROPOSED
FRONT ELEVATION**

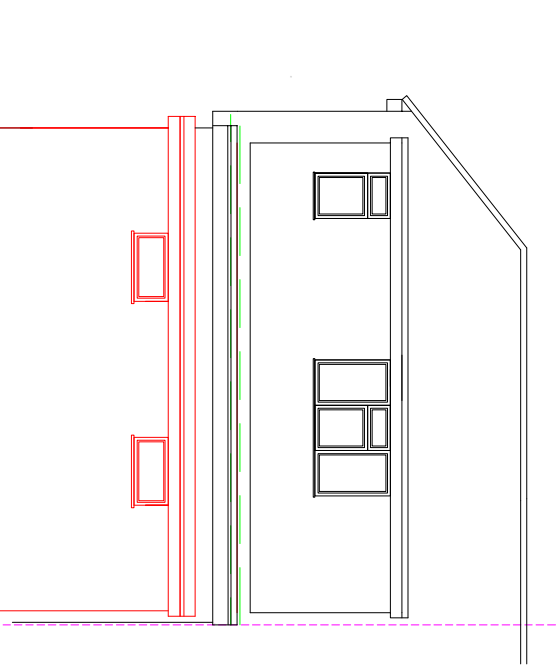


**PROPOSED
REAR ELEVATION**

scale 1:100

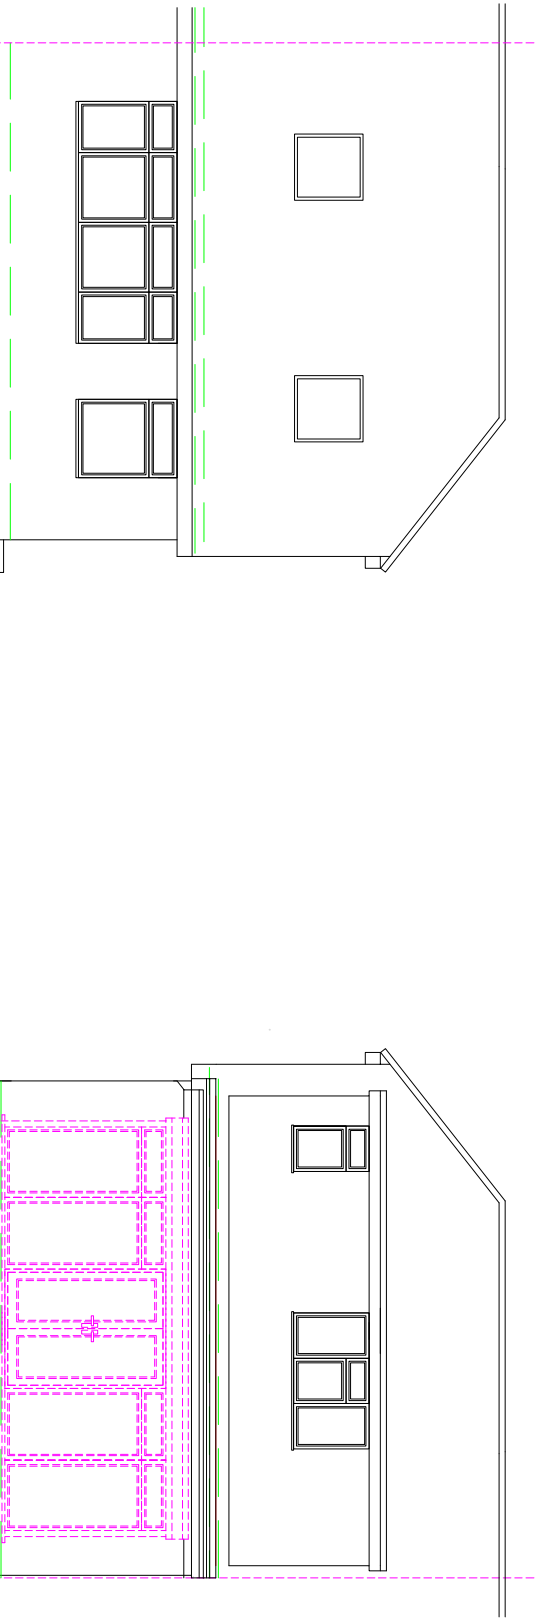

FRONT ELEVATION

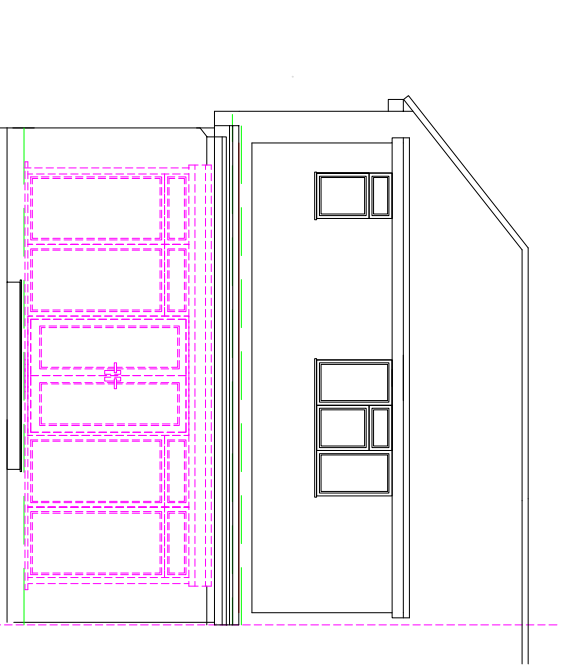

REAR ELEVATION

