



Drawing
Technical

info@drawingtechnical.co.uk
07845656848

Site Address: 27 Alten Road
Waterlooville
PO7 6DS

Drawing Title: Existing
Floor Plans &
Elevations

Client Name: Mr Dale Trump

Job No.	Scale	Date
DT210	A1	20/12/2022

Revision	Drawing No.	Drawn By
A	1	LA

Drawing Notes

The contents of this drawing are copyright to Drawing Technical and may not be altered, copied or reproduced without written consent.

Contractor must verify all dimensions and report any discrepancies before putting work in hand.

Drawings for PLANNING purpose only and hence do not scale from this drawing.

Rev	Description	Date




Existing Principal Elevation
1:100



Existing Side Elevation
1:100

Existing Rear Elevation
1:100


Existing Side Elevation
1:100

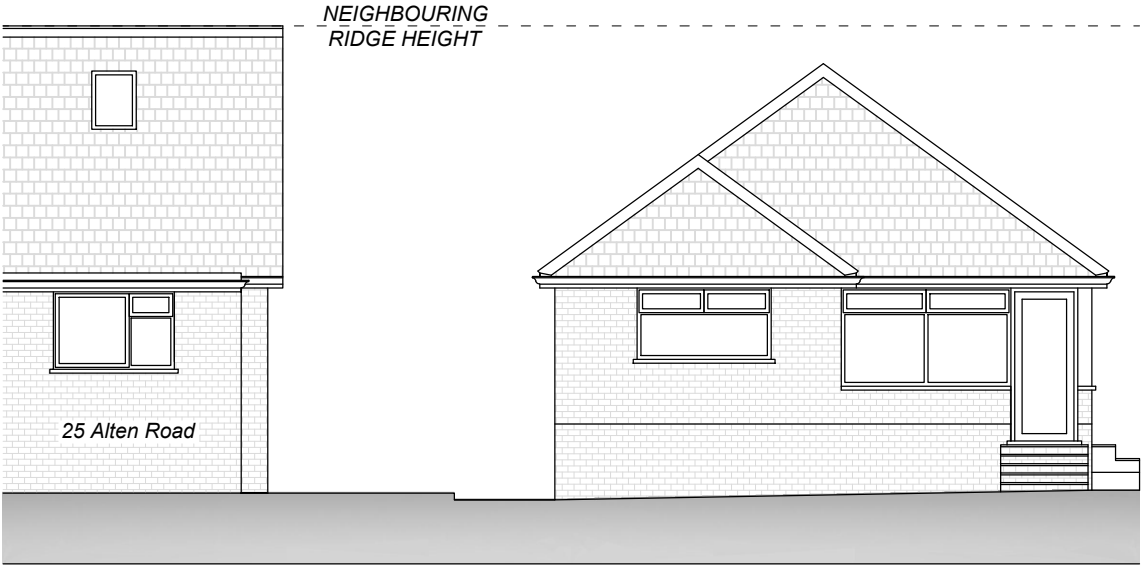


Existing Street View
1:100

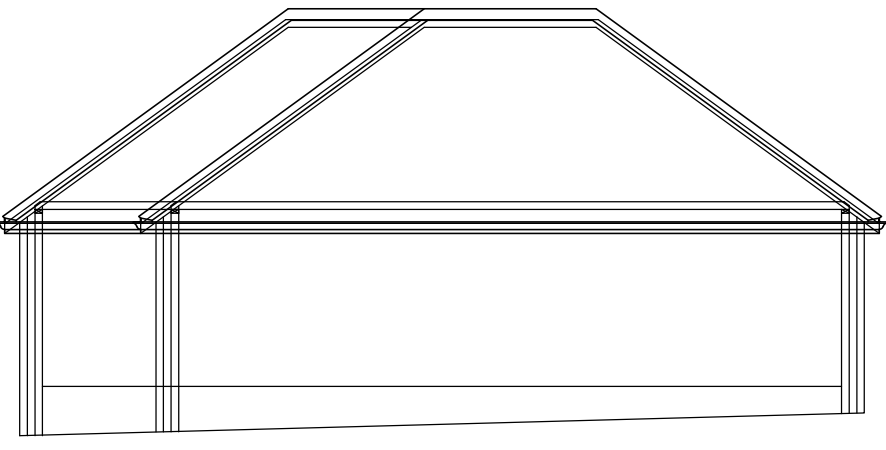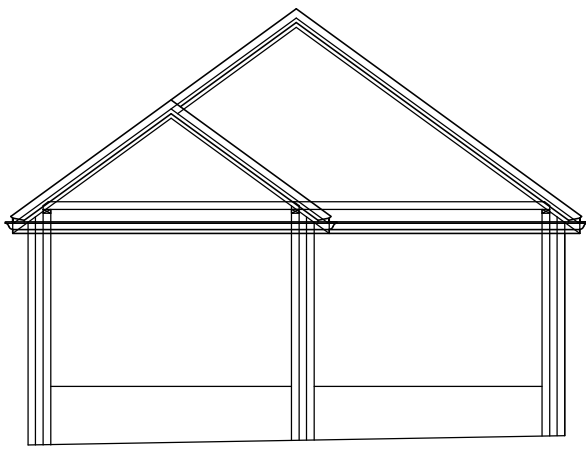

Existing Sections
1:100

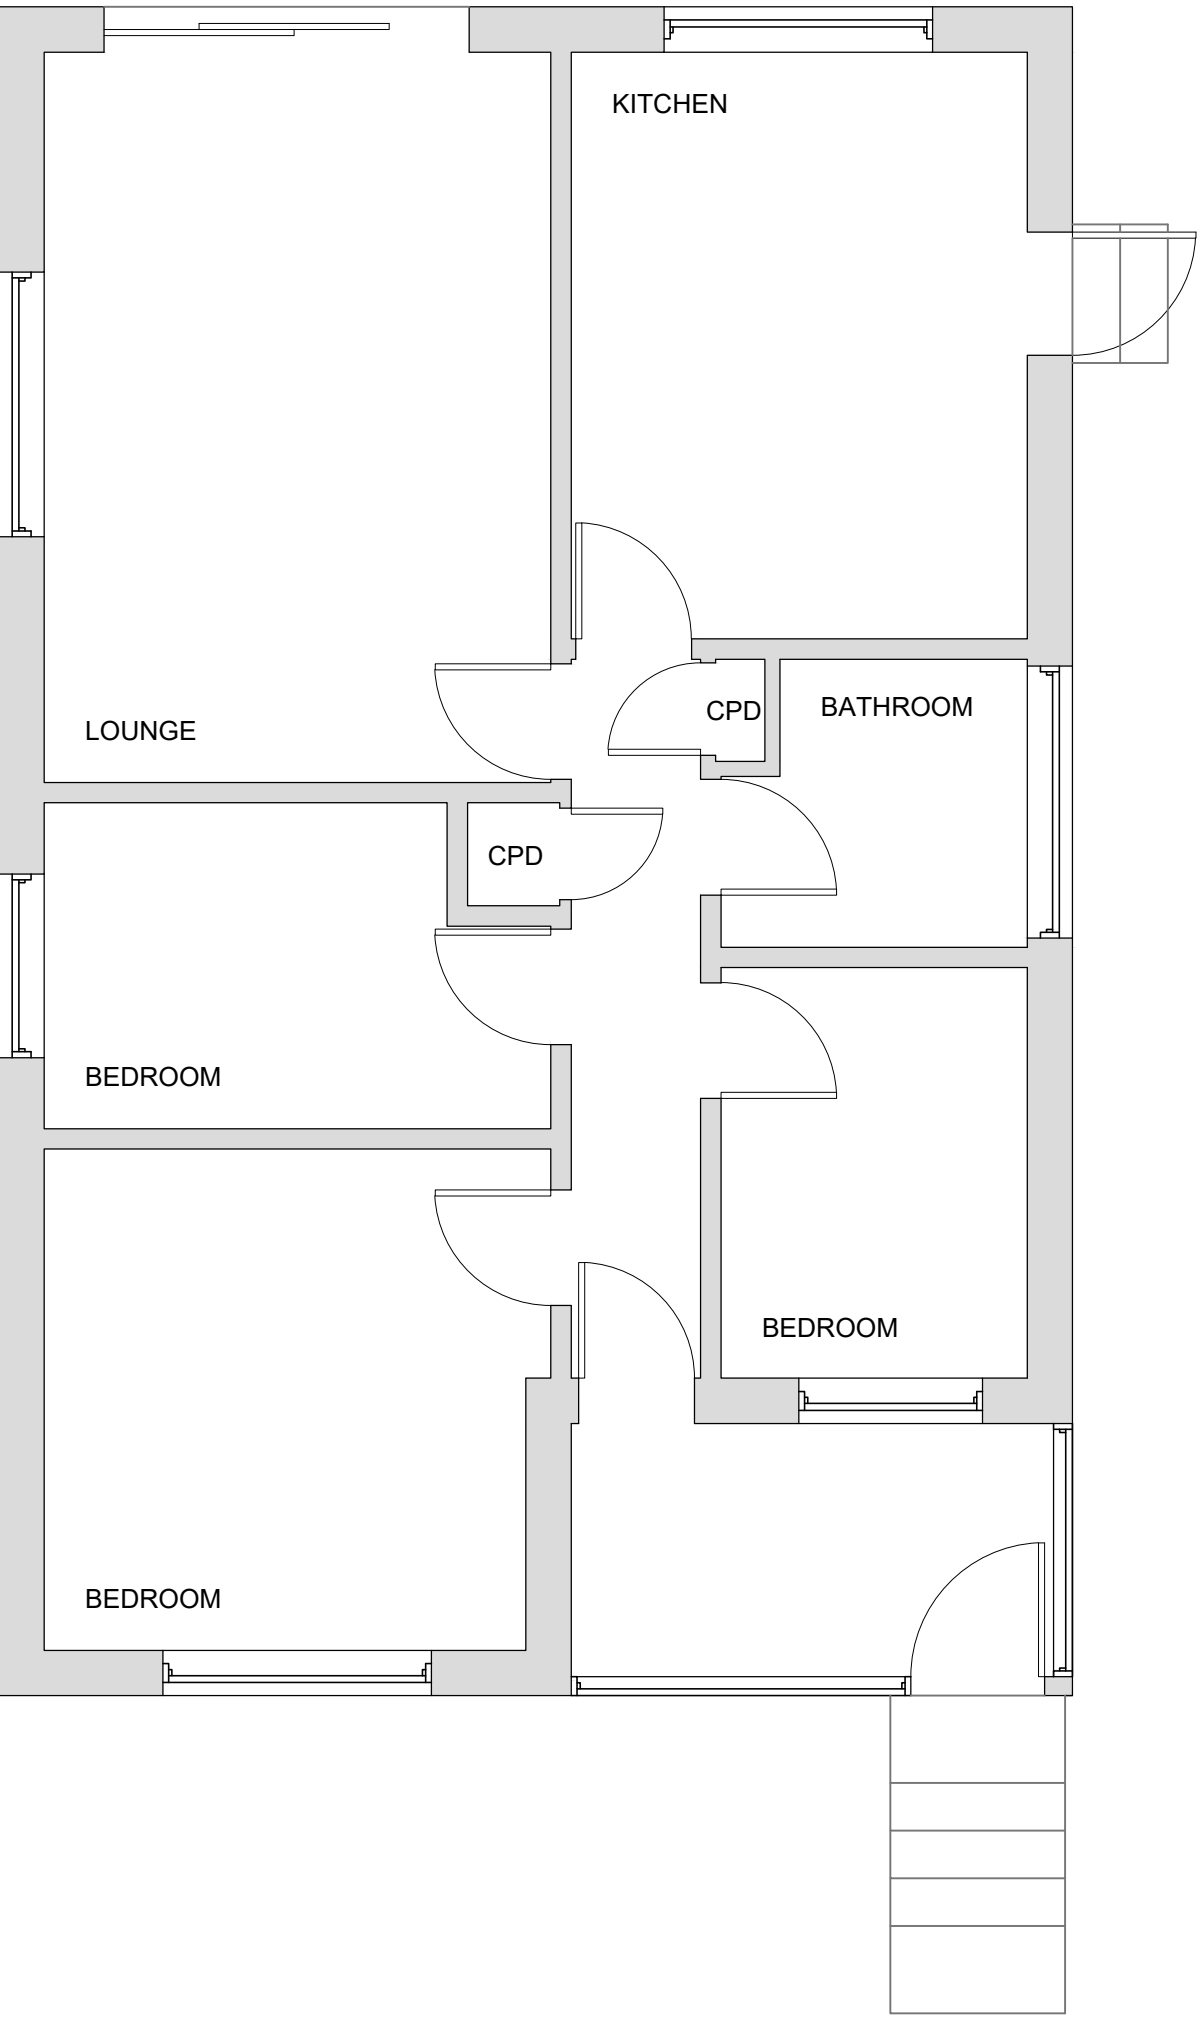


Existing Ground Floor Plan
1:50


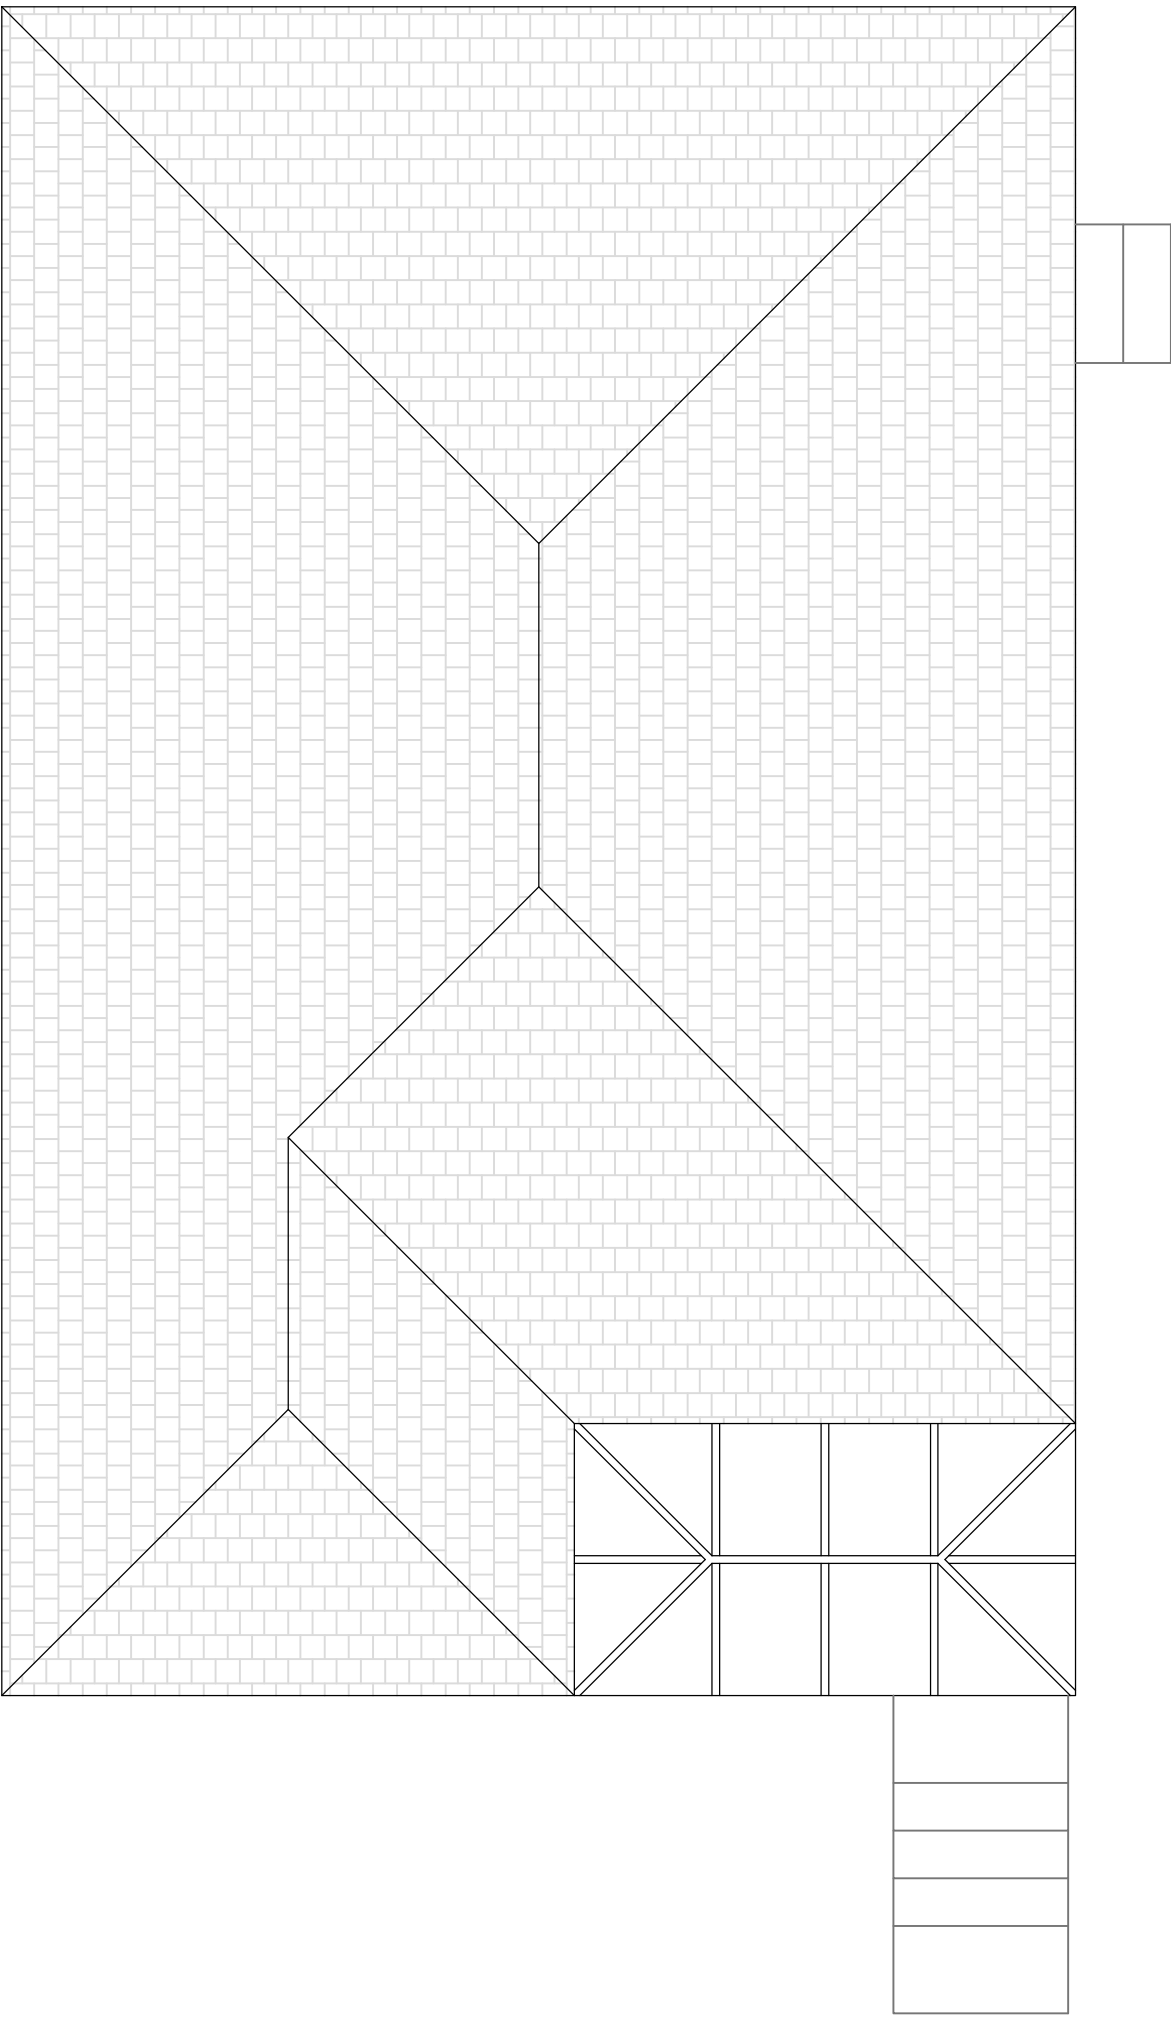


Existing Roof Plan
1:50

SCALE BAR 1:50

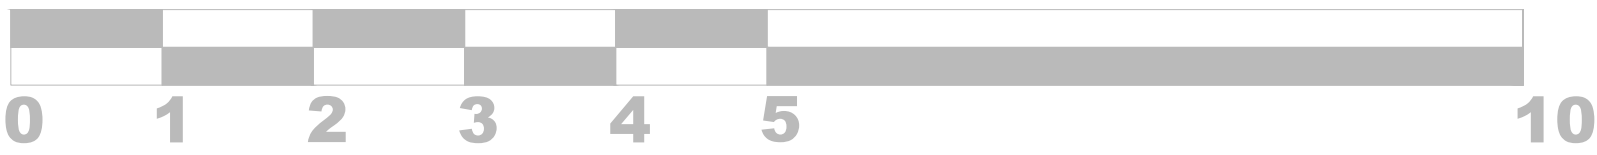

SCALE BAR 1:100

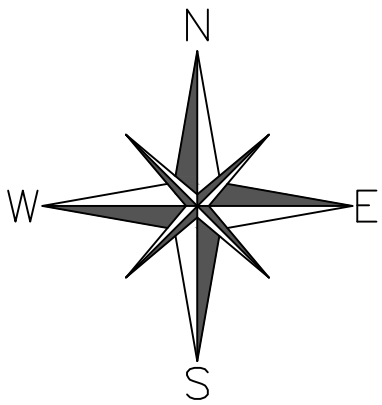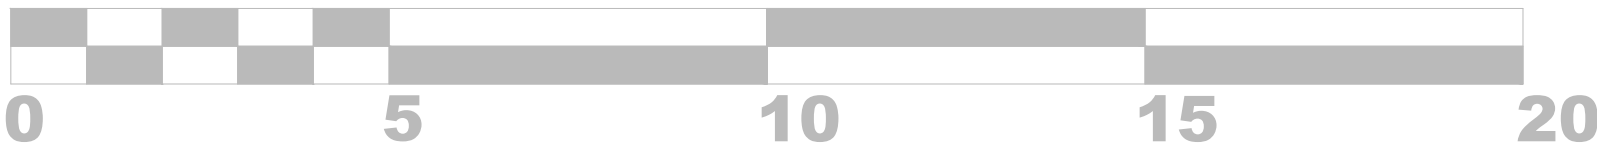

Existing Location Plan
1:500
OS 100047474

