




Front Elevation



Side Elevation Plot 05

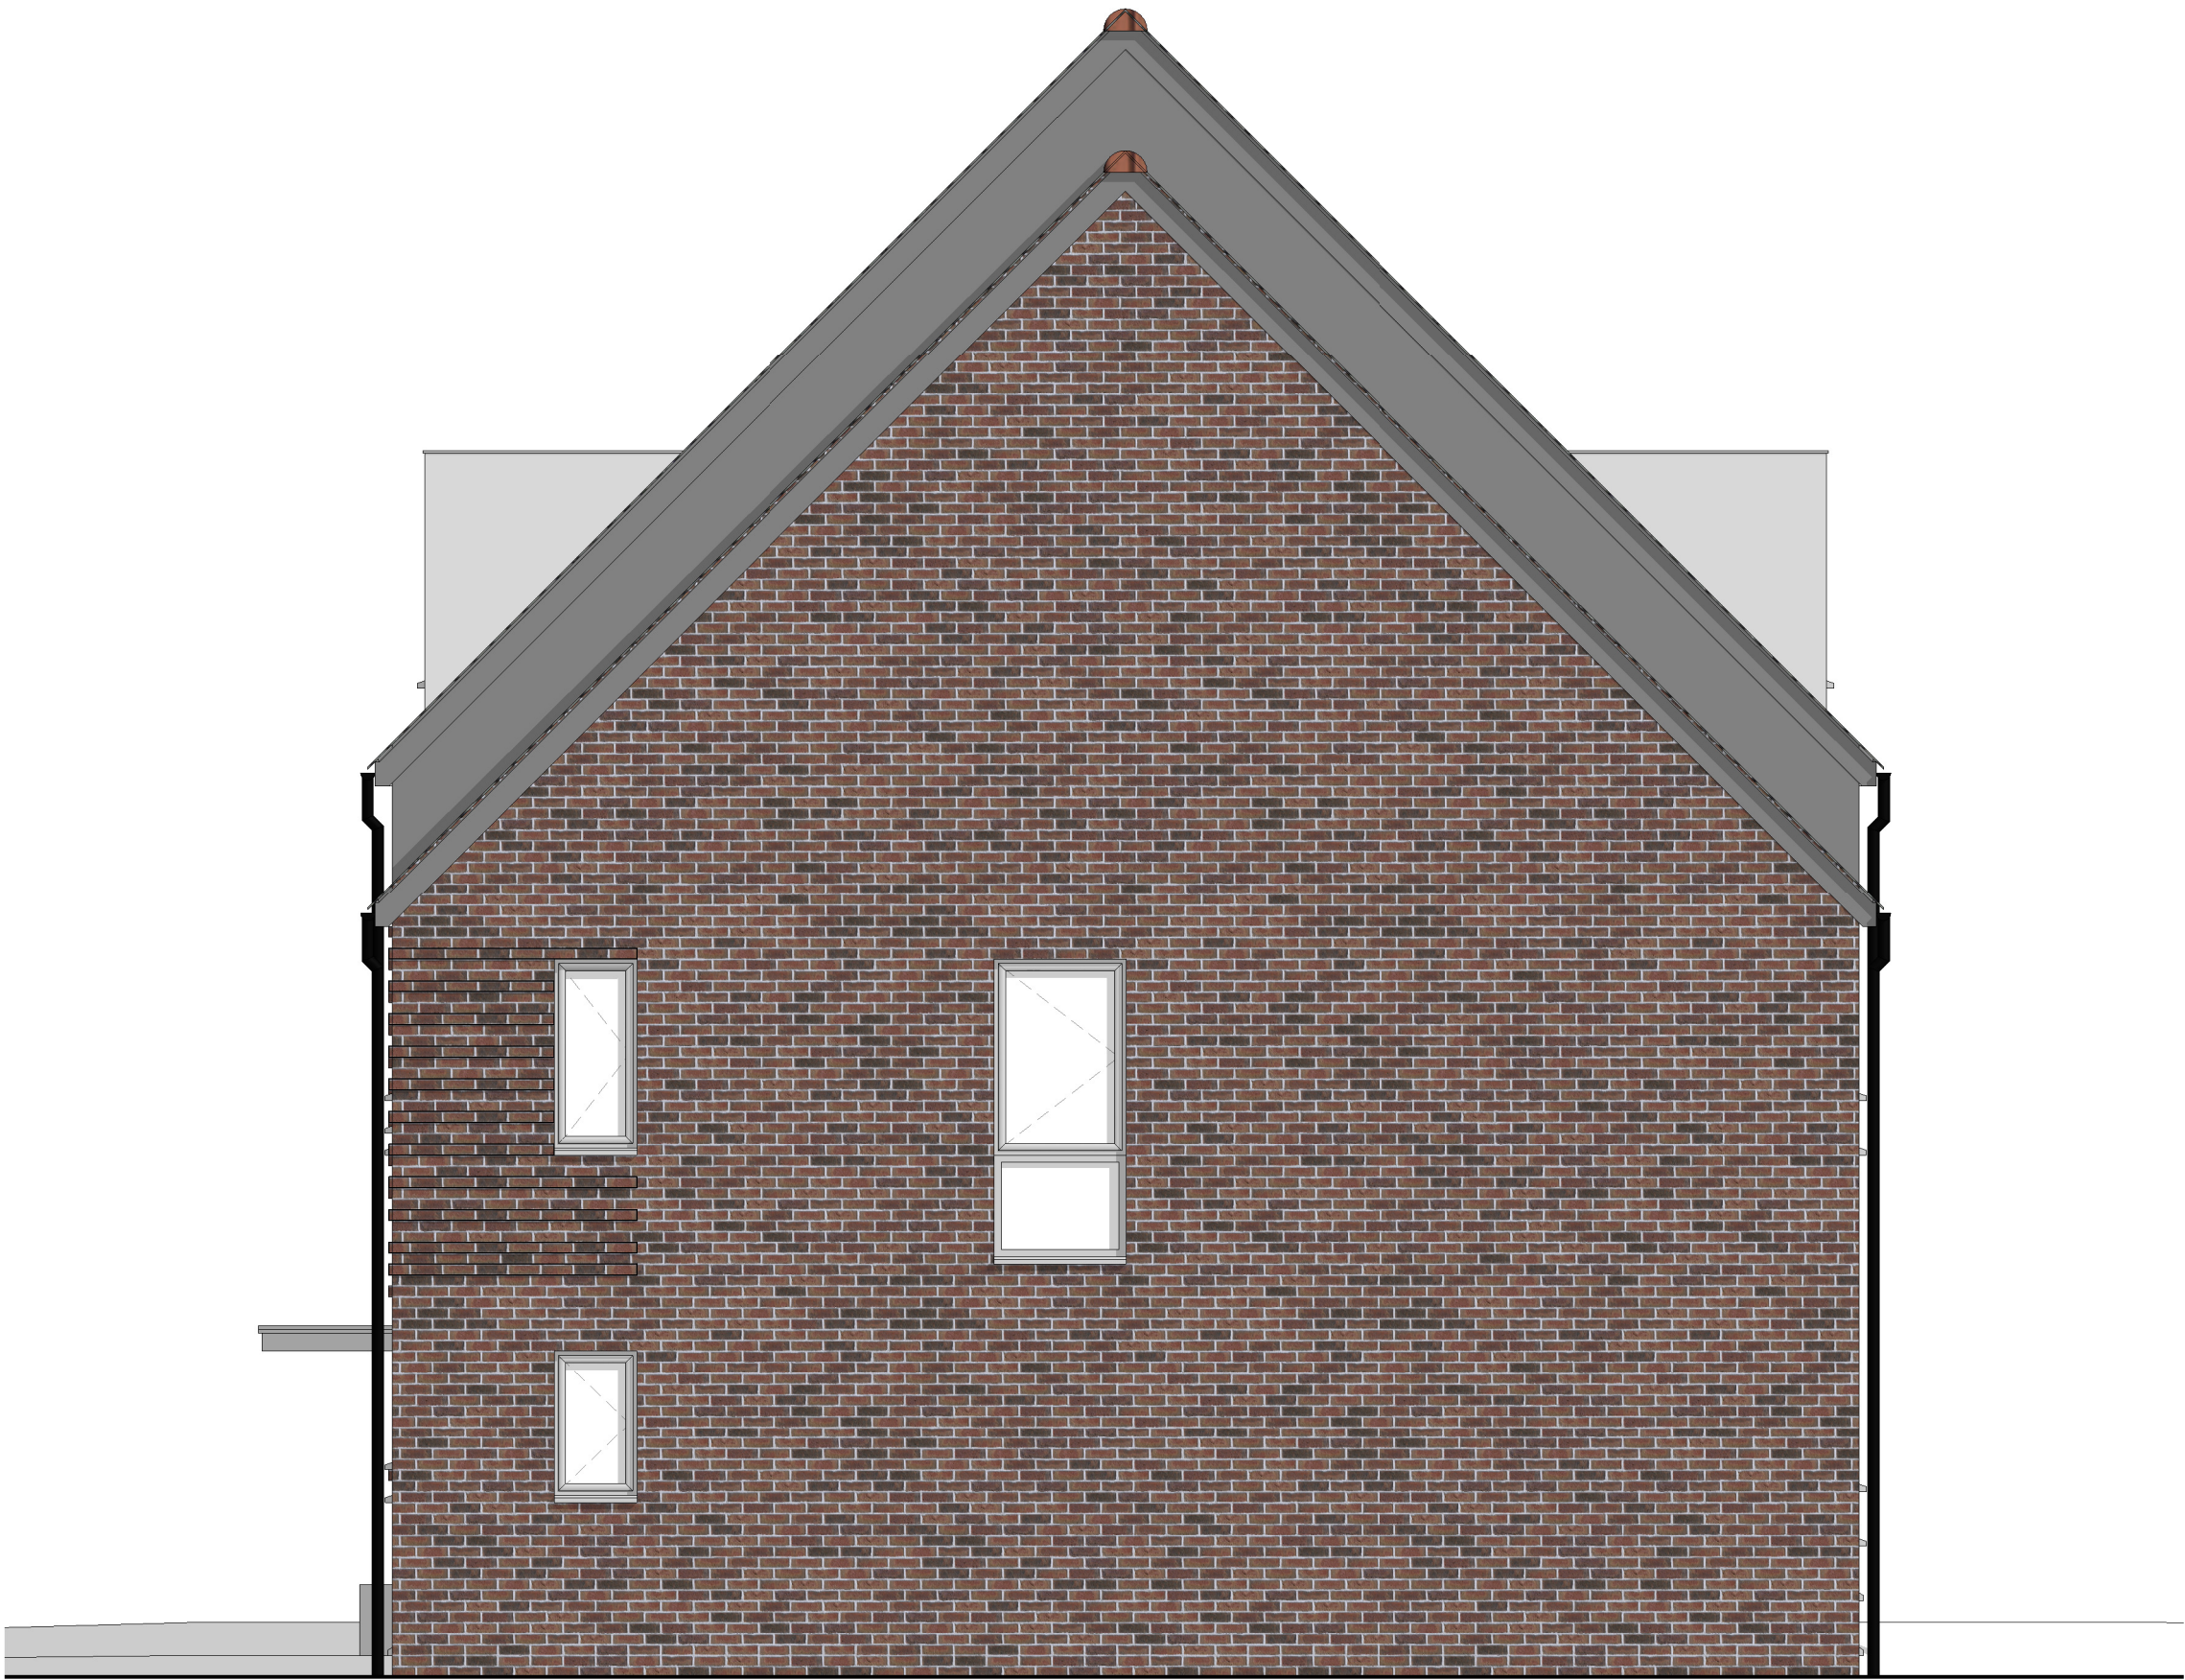

Rear Elevation




Side Elevation Plot 07

Notes
1. This drawing is the copyright of MH Architects Ltd
2. Do not scale this drawing except for Local Authority planning purposes
3. All dimensions must be checked on site by the contractor prior to commencement of works

Client Approval
A - Approved
B - Approved with comments
C - Do not use

Rev.	Revision Note/Purpose of Issue	Drw By	Date	Chk By	Date
------	--------------------------------	--------	------	--------	------

Bricks: FLB Selected Darks

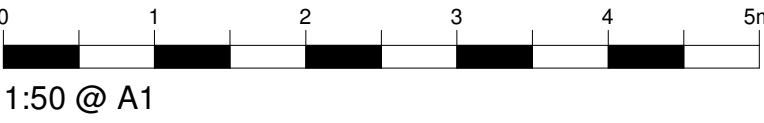

Re-Development
Colt Industrial Estate
Havant
Drew Smith

Drawing Title
Rendered Elevations
Plots 5-7 & 10-12

Drawn AH	Date 25/01/21	Checked PWV	Date 25/01/21	Scale @ A1 1 : 50				
Job No. 18-197	Pro. CIE	Org. MHA	Zone C	Level ZZ	Type DR	Role A	No. SK038	Rev. P01
Purpose of Issue					FOR INFORMATION			

Ground Floor / Bicentennial Building
Southern Gate / Chichester
West Sussex / PO19 8EZ

T: 01243 774748
E: admin@mharchitects.co.uk
www.mharchitects.co.uk

Limited Company
Registered in England No.1994233

mh
ARCHITECTS