


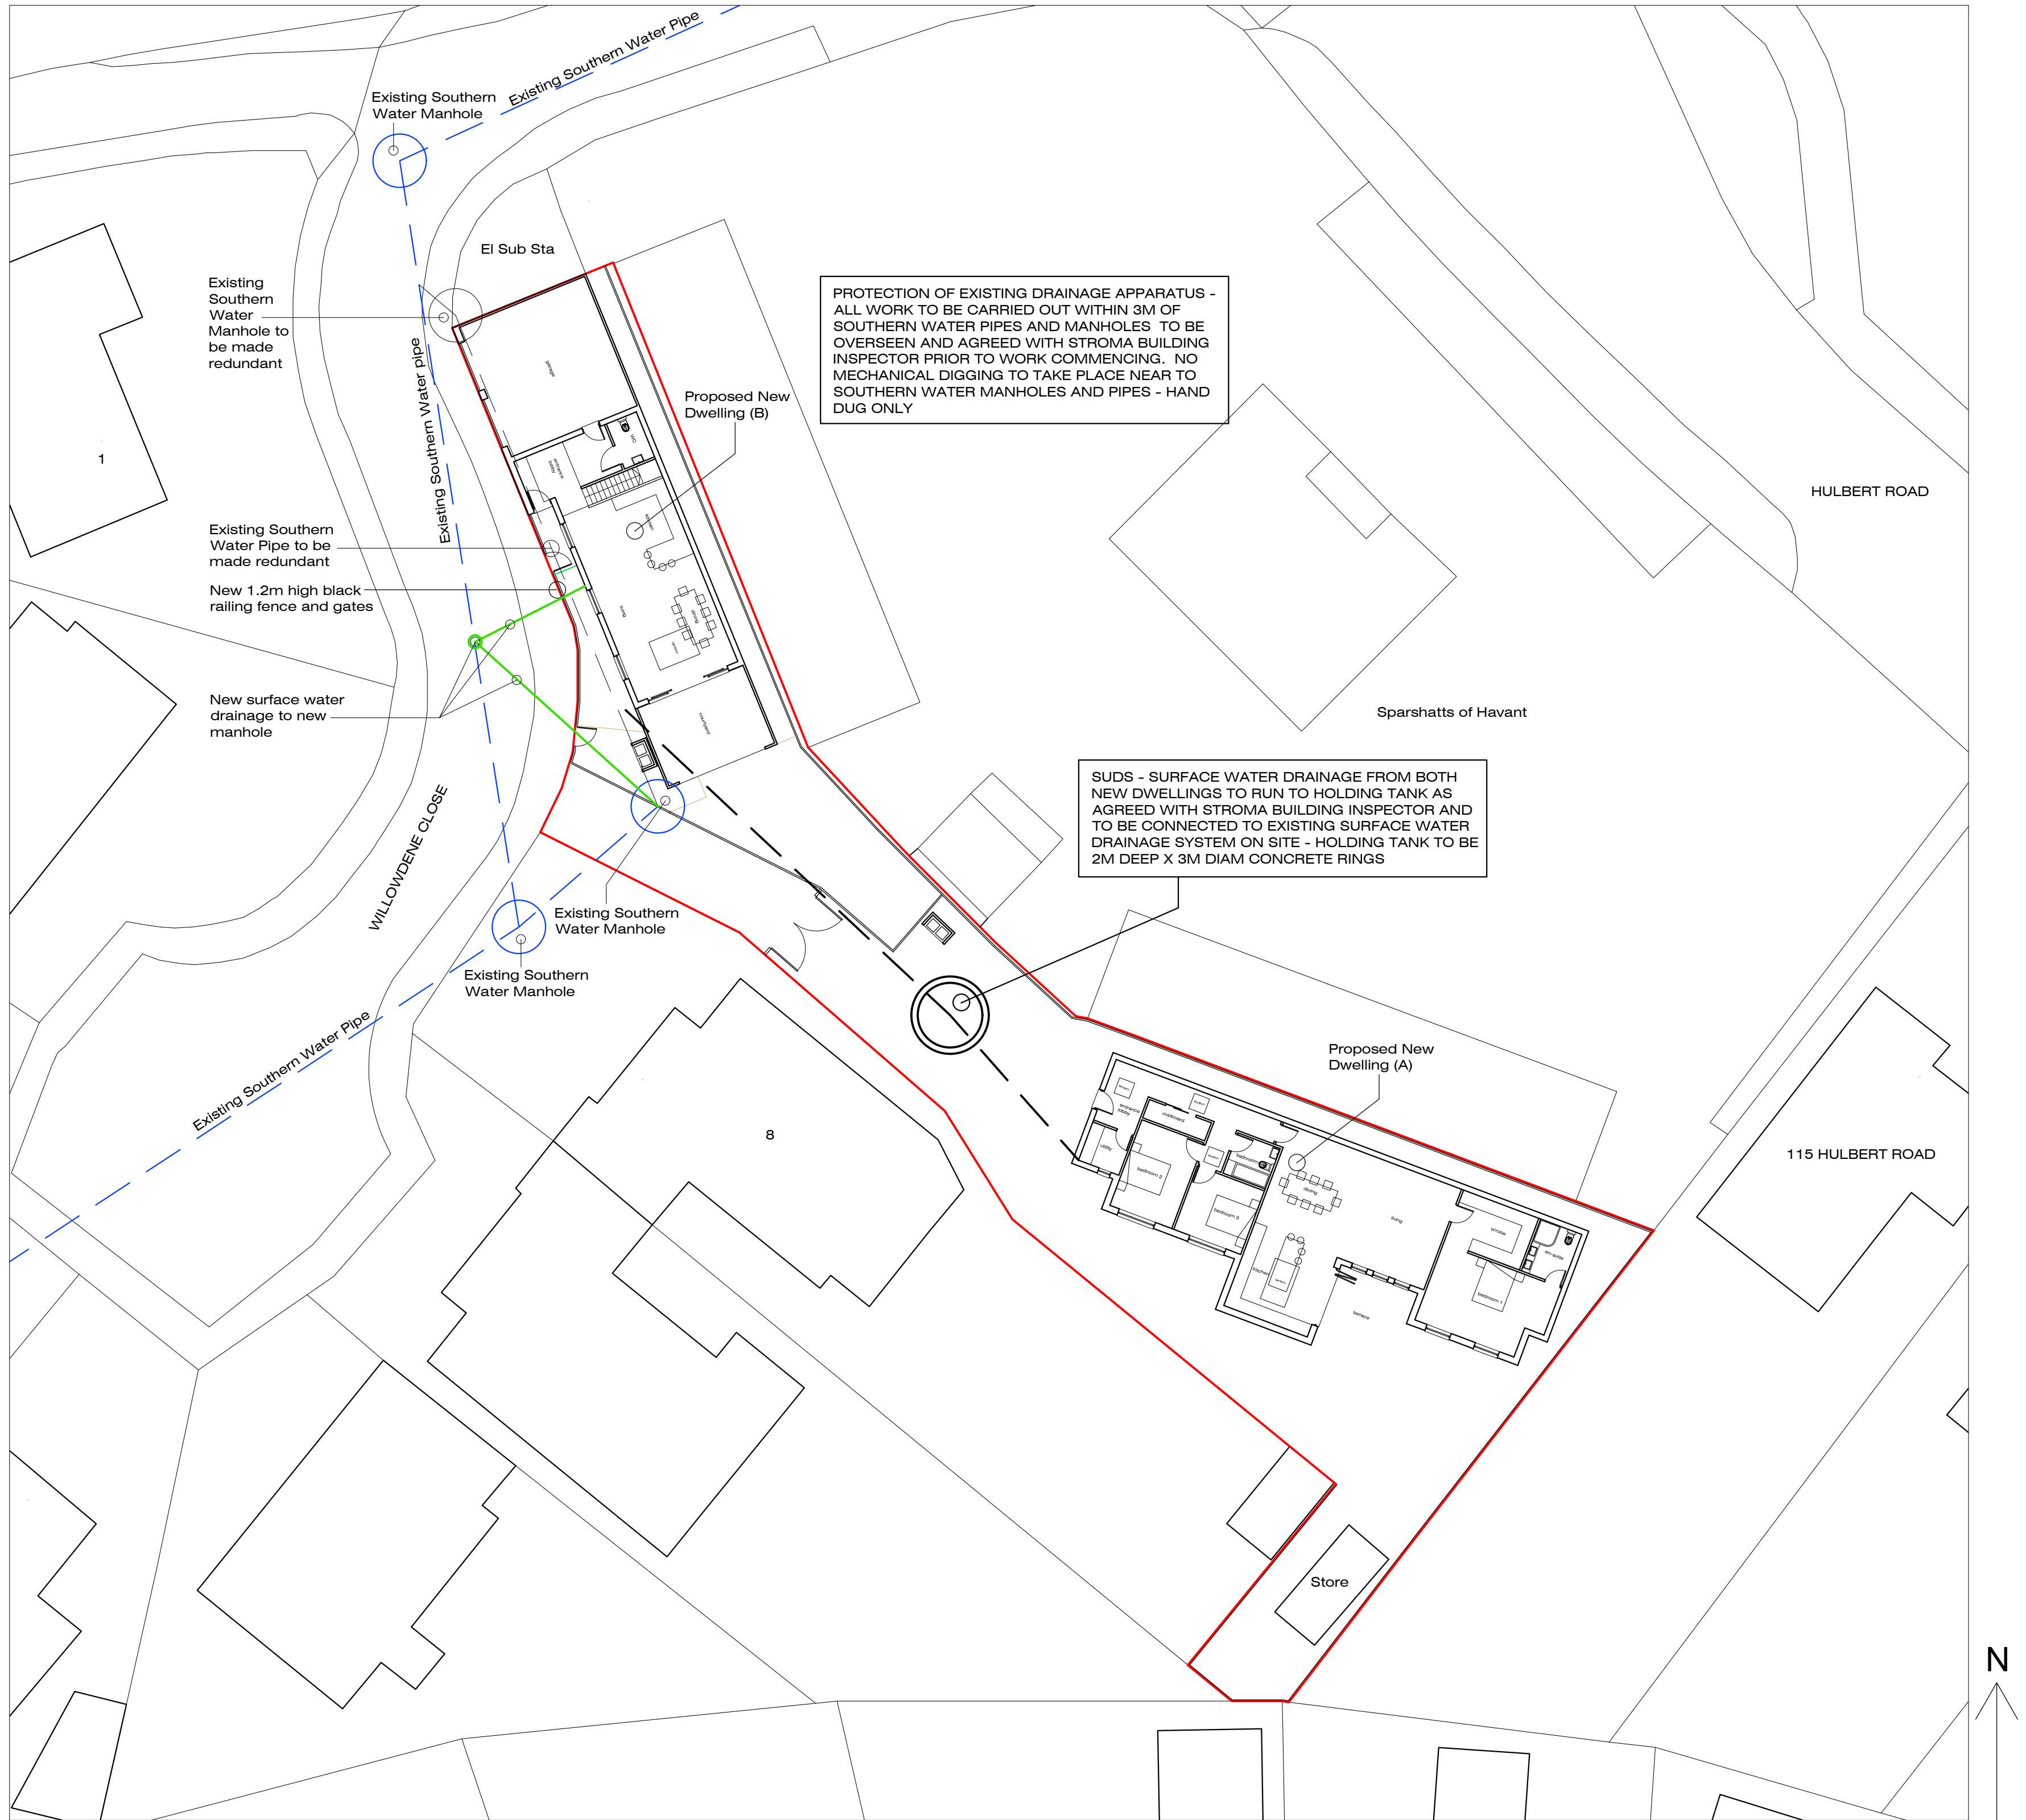

Site Plan (SUDS) - As Proposed 1:200

-	Issued for discharge of planning condition 11	NJ	09-02-21
Rev.		By	Date

Wildern Architecture Ltd
Middle House, 3 Sampan Close,
Warsash, Southampton, SO31 9BU
07920 260758
Project
Garages at Willowdene Close,
Bedhampton, Havant, PO9 3QP

Client
Mr and Mrs A Shaw

Title Site Plan (SUDS) - As Proposed			
Date Feb 21	Drawn By NJ		
Job No. W19-009	Drawing No. 201	Scale 1:200@A1	Revision -