


This drawing may be scaled with reference to the scale bar for planning application purposes only. Do not scale for any other purpose, use only annotated dimensions. All dimensions are to be checked by parties using the drawing, and any errors or omissions are to be reported to James Potter Associates Ltd.

Rev.	Date	Note	Author	Checked
-	dd/mm/yy	Note	XXX	XXX

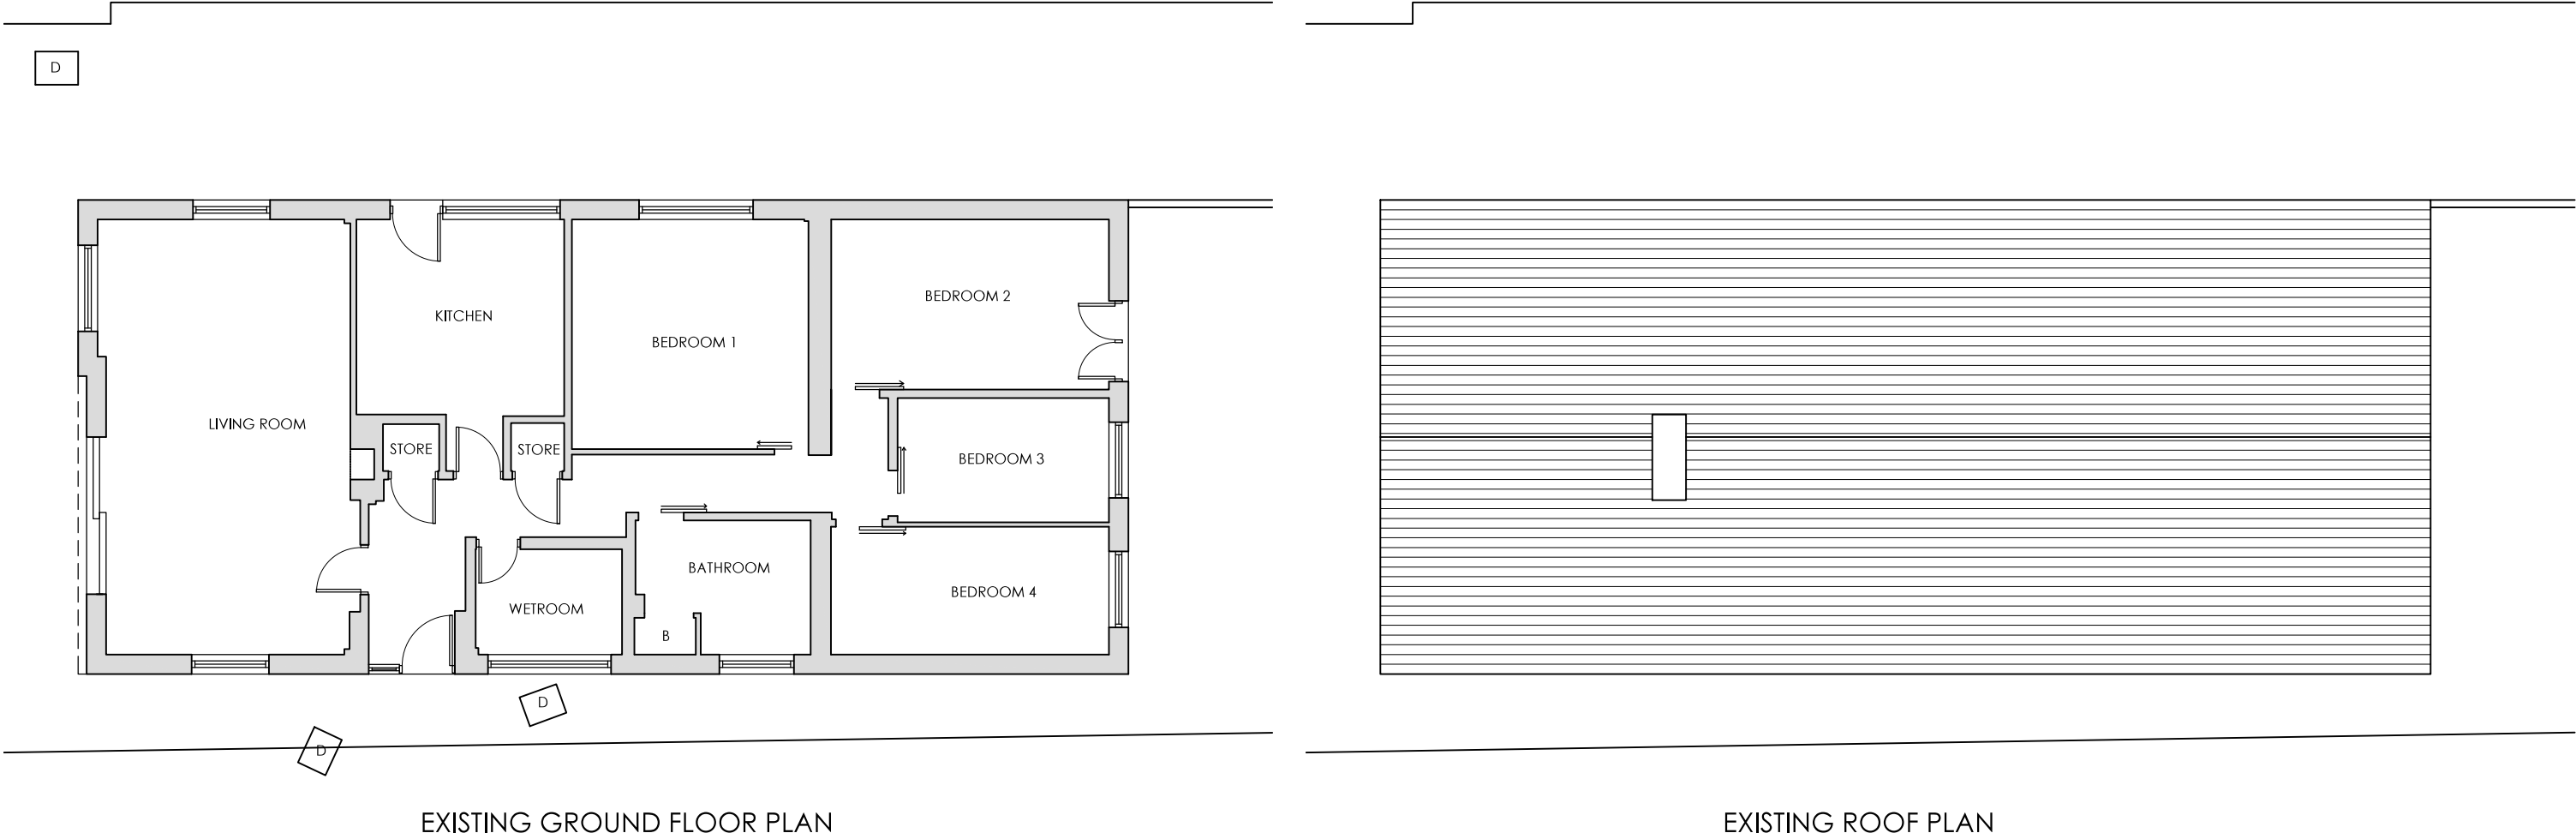


KEY

- Existing walls / partitions
- B

Boiler location
- E

Electricity metre location
- D

Existing drain location

 

Project	REAR & SIDE EXTENSIONS & ALTERATIONS 3 WESTMEAD CLOSE HAYLING ISLAND PO11 0DS					Drawing	EXISTING FLOOR PLANS			
						Job-Dwg Number	20069-PL-002		Rev.	-
Client	MR & MRS SHIELD					JPA JAMES POTTER ASSOCIATES www.jpa.design JPA - PORTSMOUTH 117 Highland Road, Southsea, Portsmouth, PO4 9DD t. +44(0)2394 002 897				
Status	PLANNING									
Scale	1:100		Sheet Size	A3						
Author	RH	Checked	JP	Date	14/01/21					