
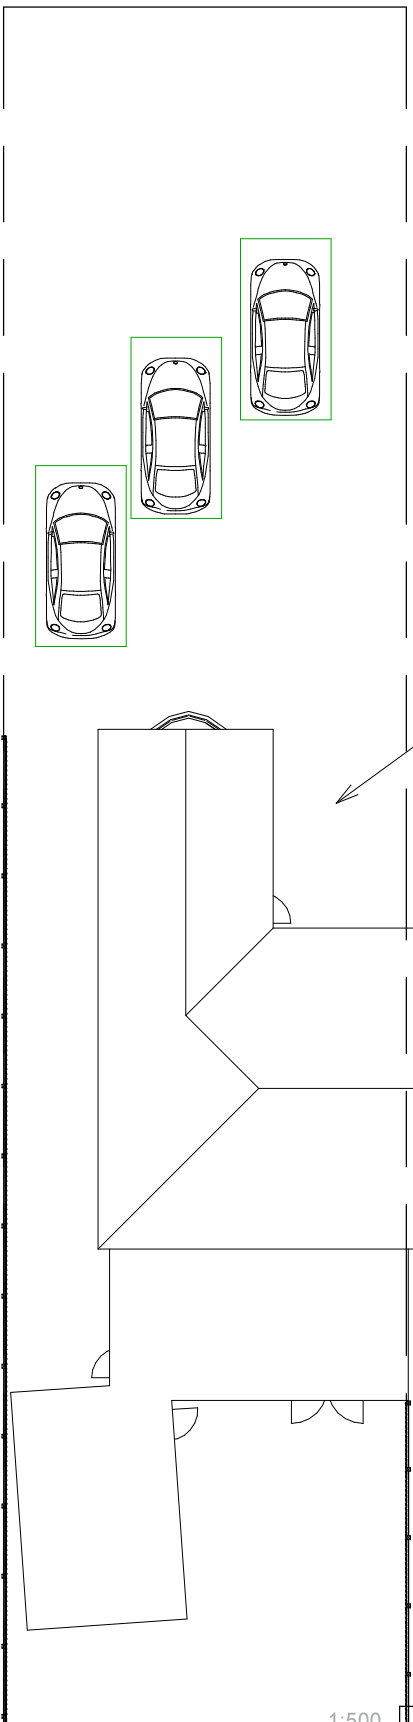


1

Site

1 : 200

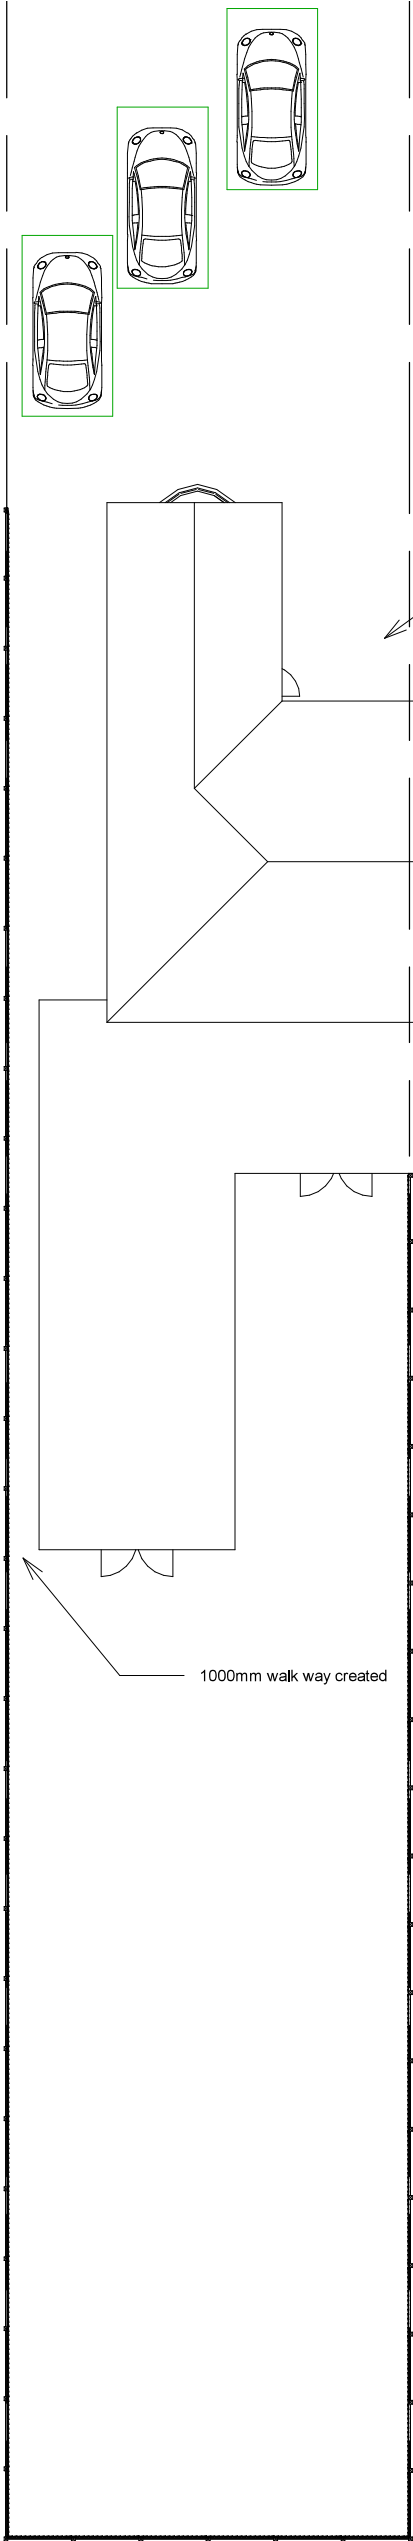

1:500										100
1:200										20
1:100										10
1:50										5

pd

parkers

executive

design

PROJECT	4 Bulls Copse PO8 9QX	CLIENT				G Slack	
		Date	Issue Date		Scale (@ A3)	1 : 200	
SHEET	Site Plan	Drawn by	SW	DRAWING NUMBER			REV
		Checked by	SR	P102			