



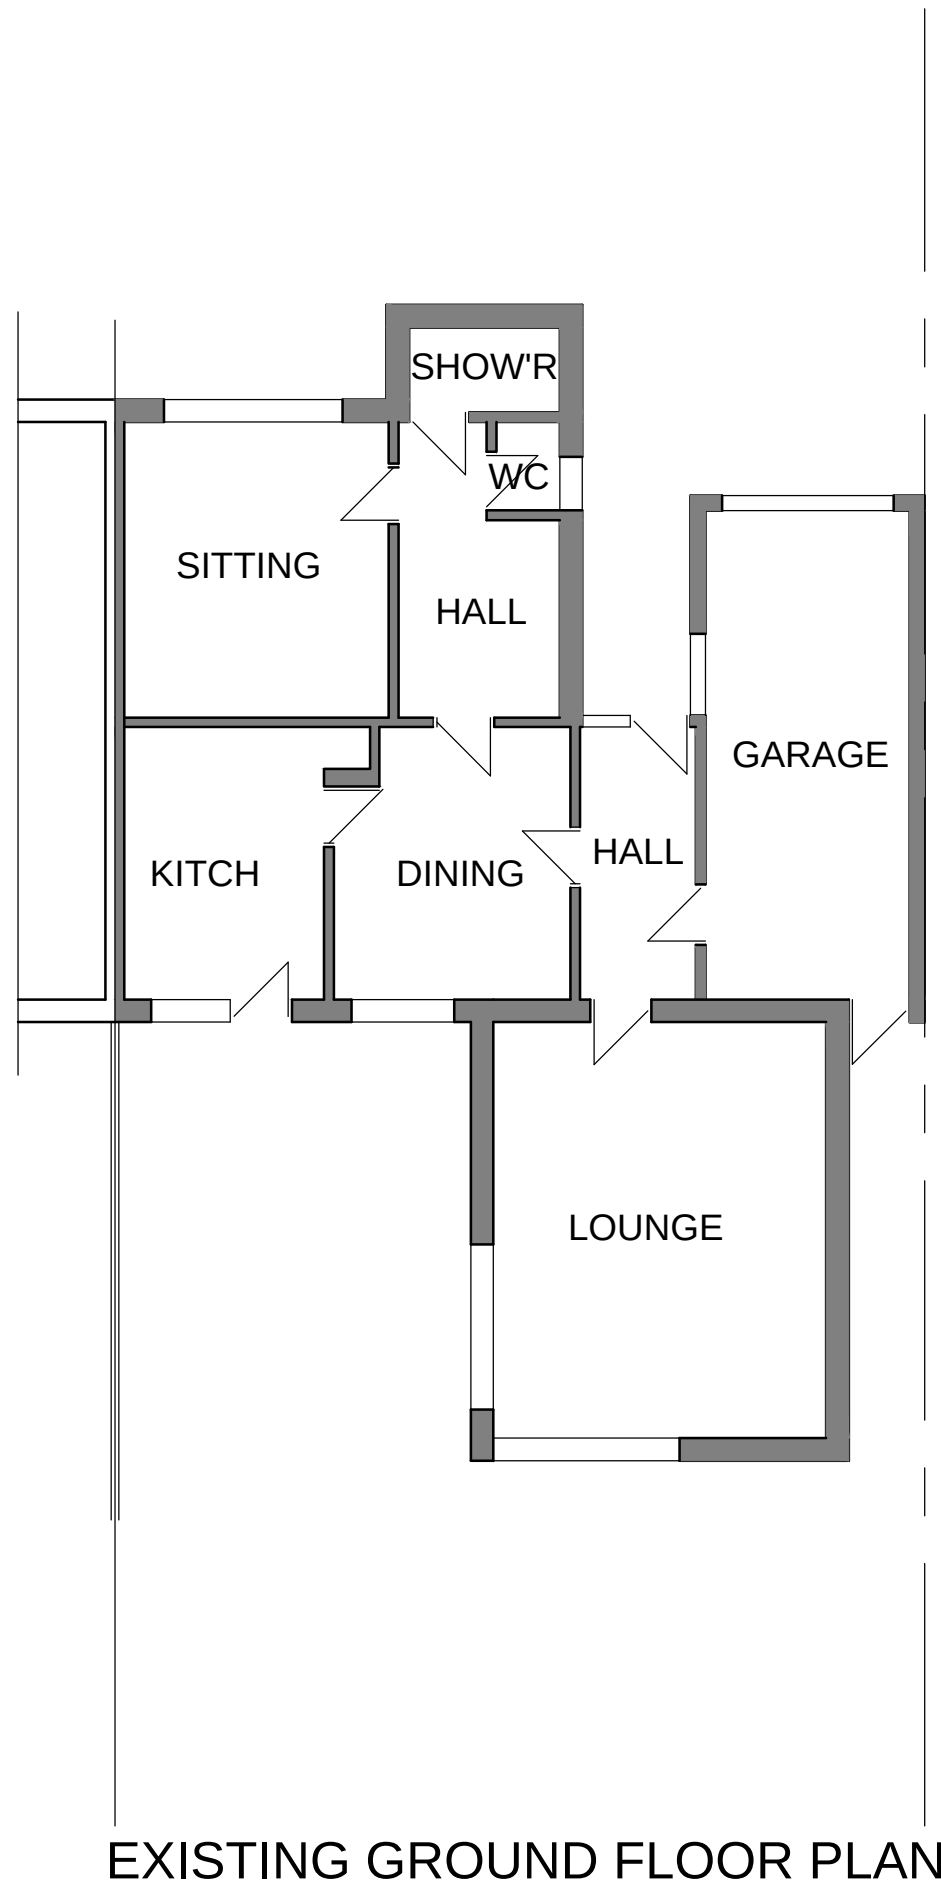


EXISTING GROUND FLOOR PLAN

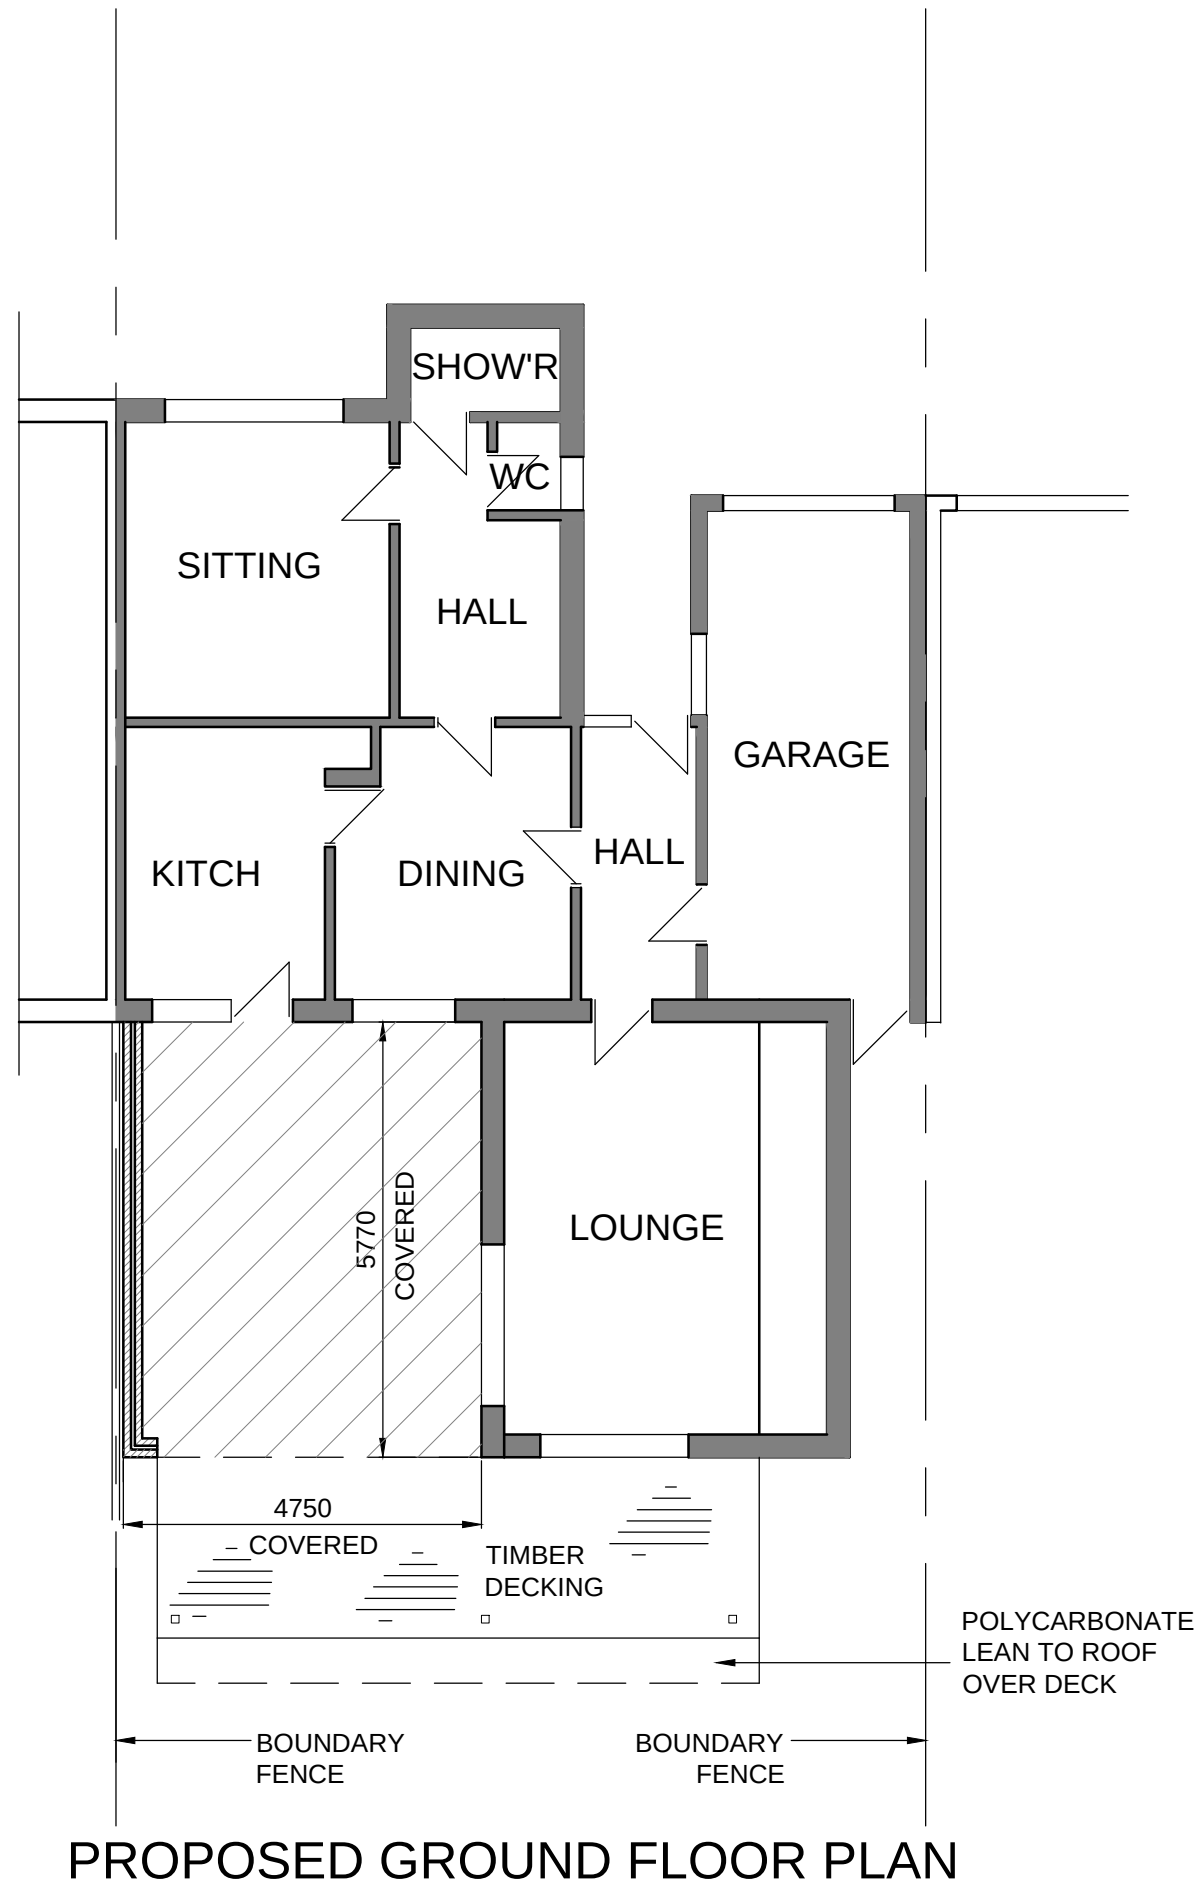

PROPOSED GROUND FLOOR PLAN



EXISTING REAR ELEVATION

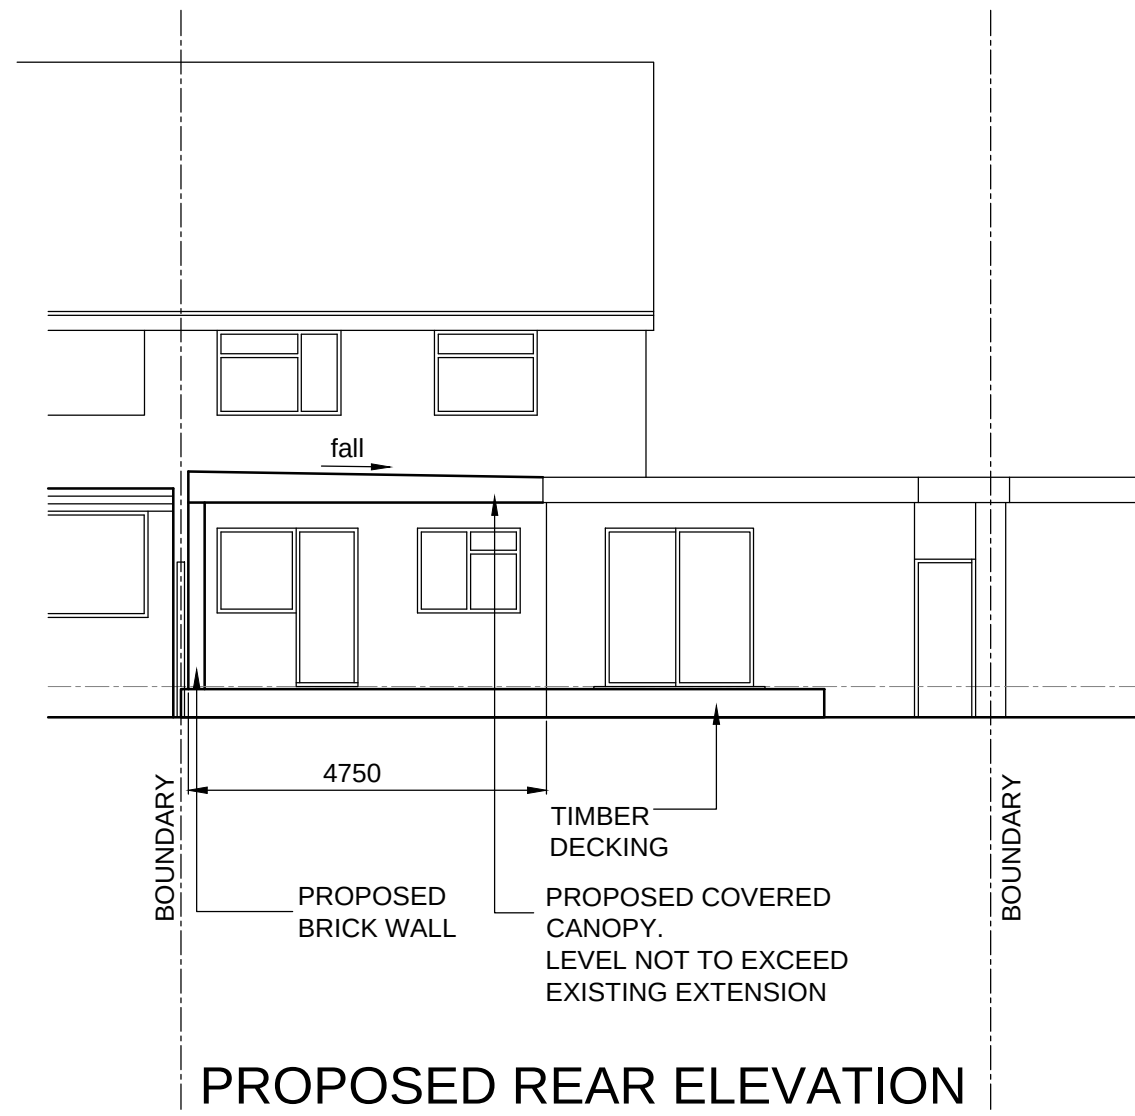

PROPOSED REAR ELEVATION



REAR SHOWING NEIGHBOUR EXTENSION




REAR SHOWING EXISTING CLIENT EXTENSION




SIDE VIEW NEIGHBOUR EXTENSION

SITE LOCATION PLAN
AREA 2 HA
SCALE 1:1250 on A4
CENTRE COORDINATES: 471262, 106928

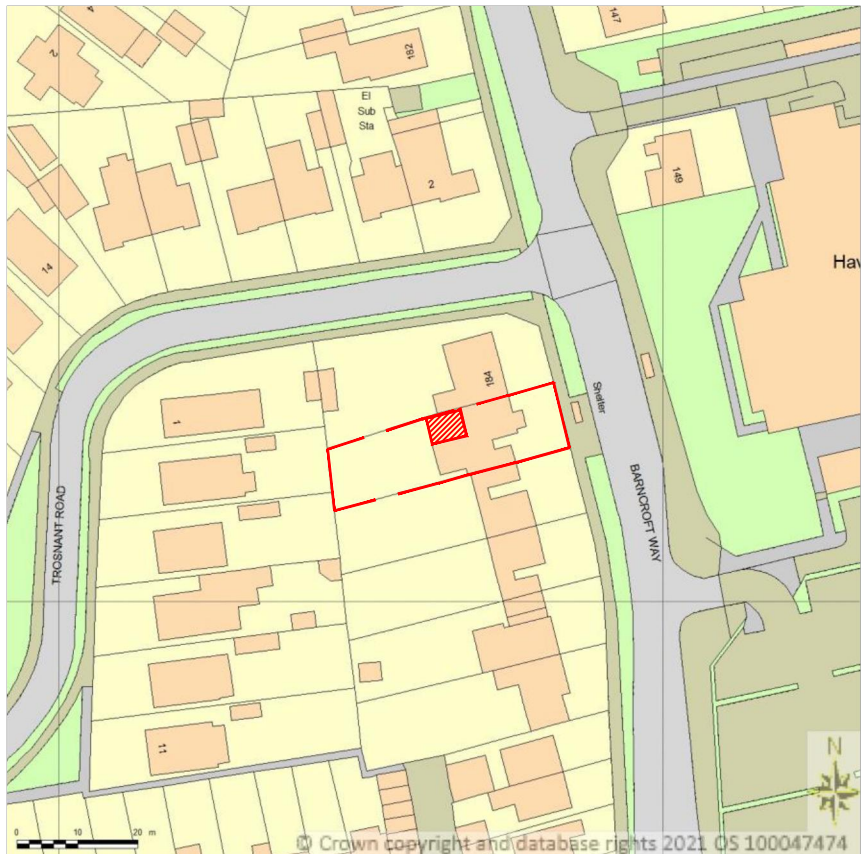

Supplied by Streetwise Maps Ltd
www.streetwise.net
Licence No: 100047474
21/04/2021 15:49

SITE LOCATION PLAN 1:1250

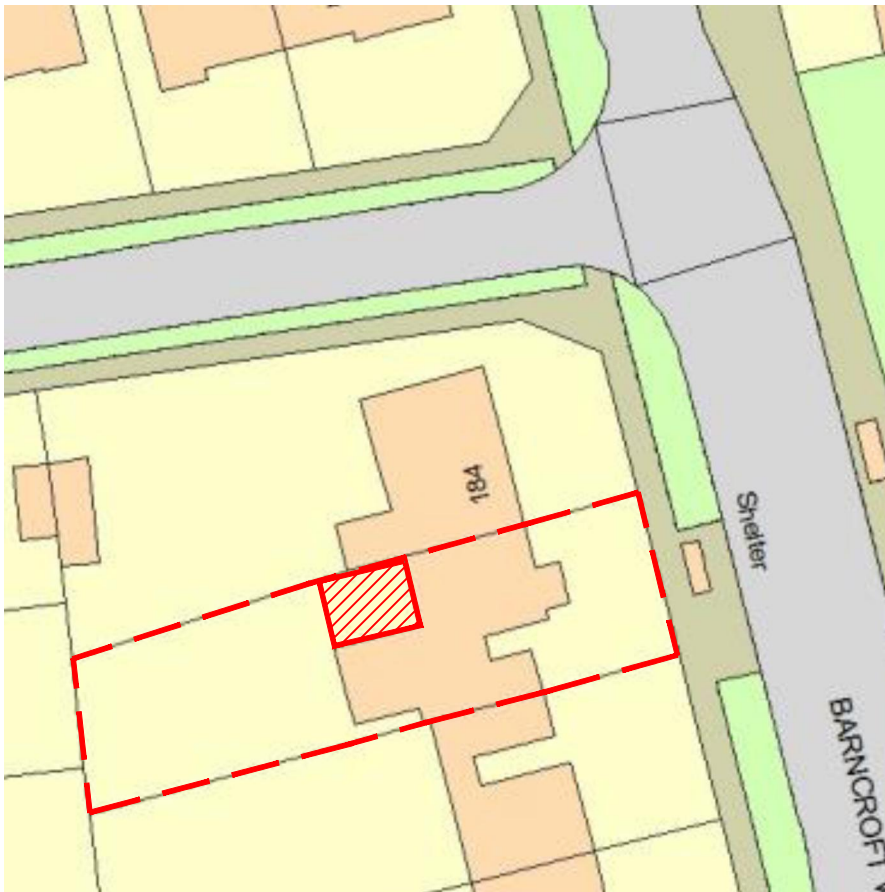

BLOCK PLAN 1:500

Project Address. 186 BARNCROFT WAY HAVANT PO9 3AN		
Project title. PROPOSED COVERED COURTYARD CANOPY TO REAR		
PLANNING APPLICATION ISSUE.		
Drawing Title. EXISTING AND PROPOSED FLOOR PLANS ANDELEVATIONS		
JOB No. BW-21/04/001	SCALE 1:100	REV

proposal:
Build 250mm thick brick wall with cavity just inside of boundary, span un-insulated felt covered flat roof from left to right across to existing extensions roof to create covered courtyard. roof finish and brickwork to match existing as closely as possible.. timber decked area beyond the rear of extension, level just below dpc, lean to polycarbonate roof over.