




Front Elevation



Side Elevation



Rear Elevation

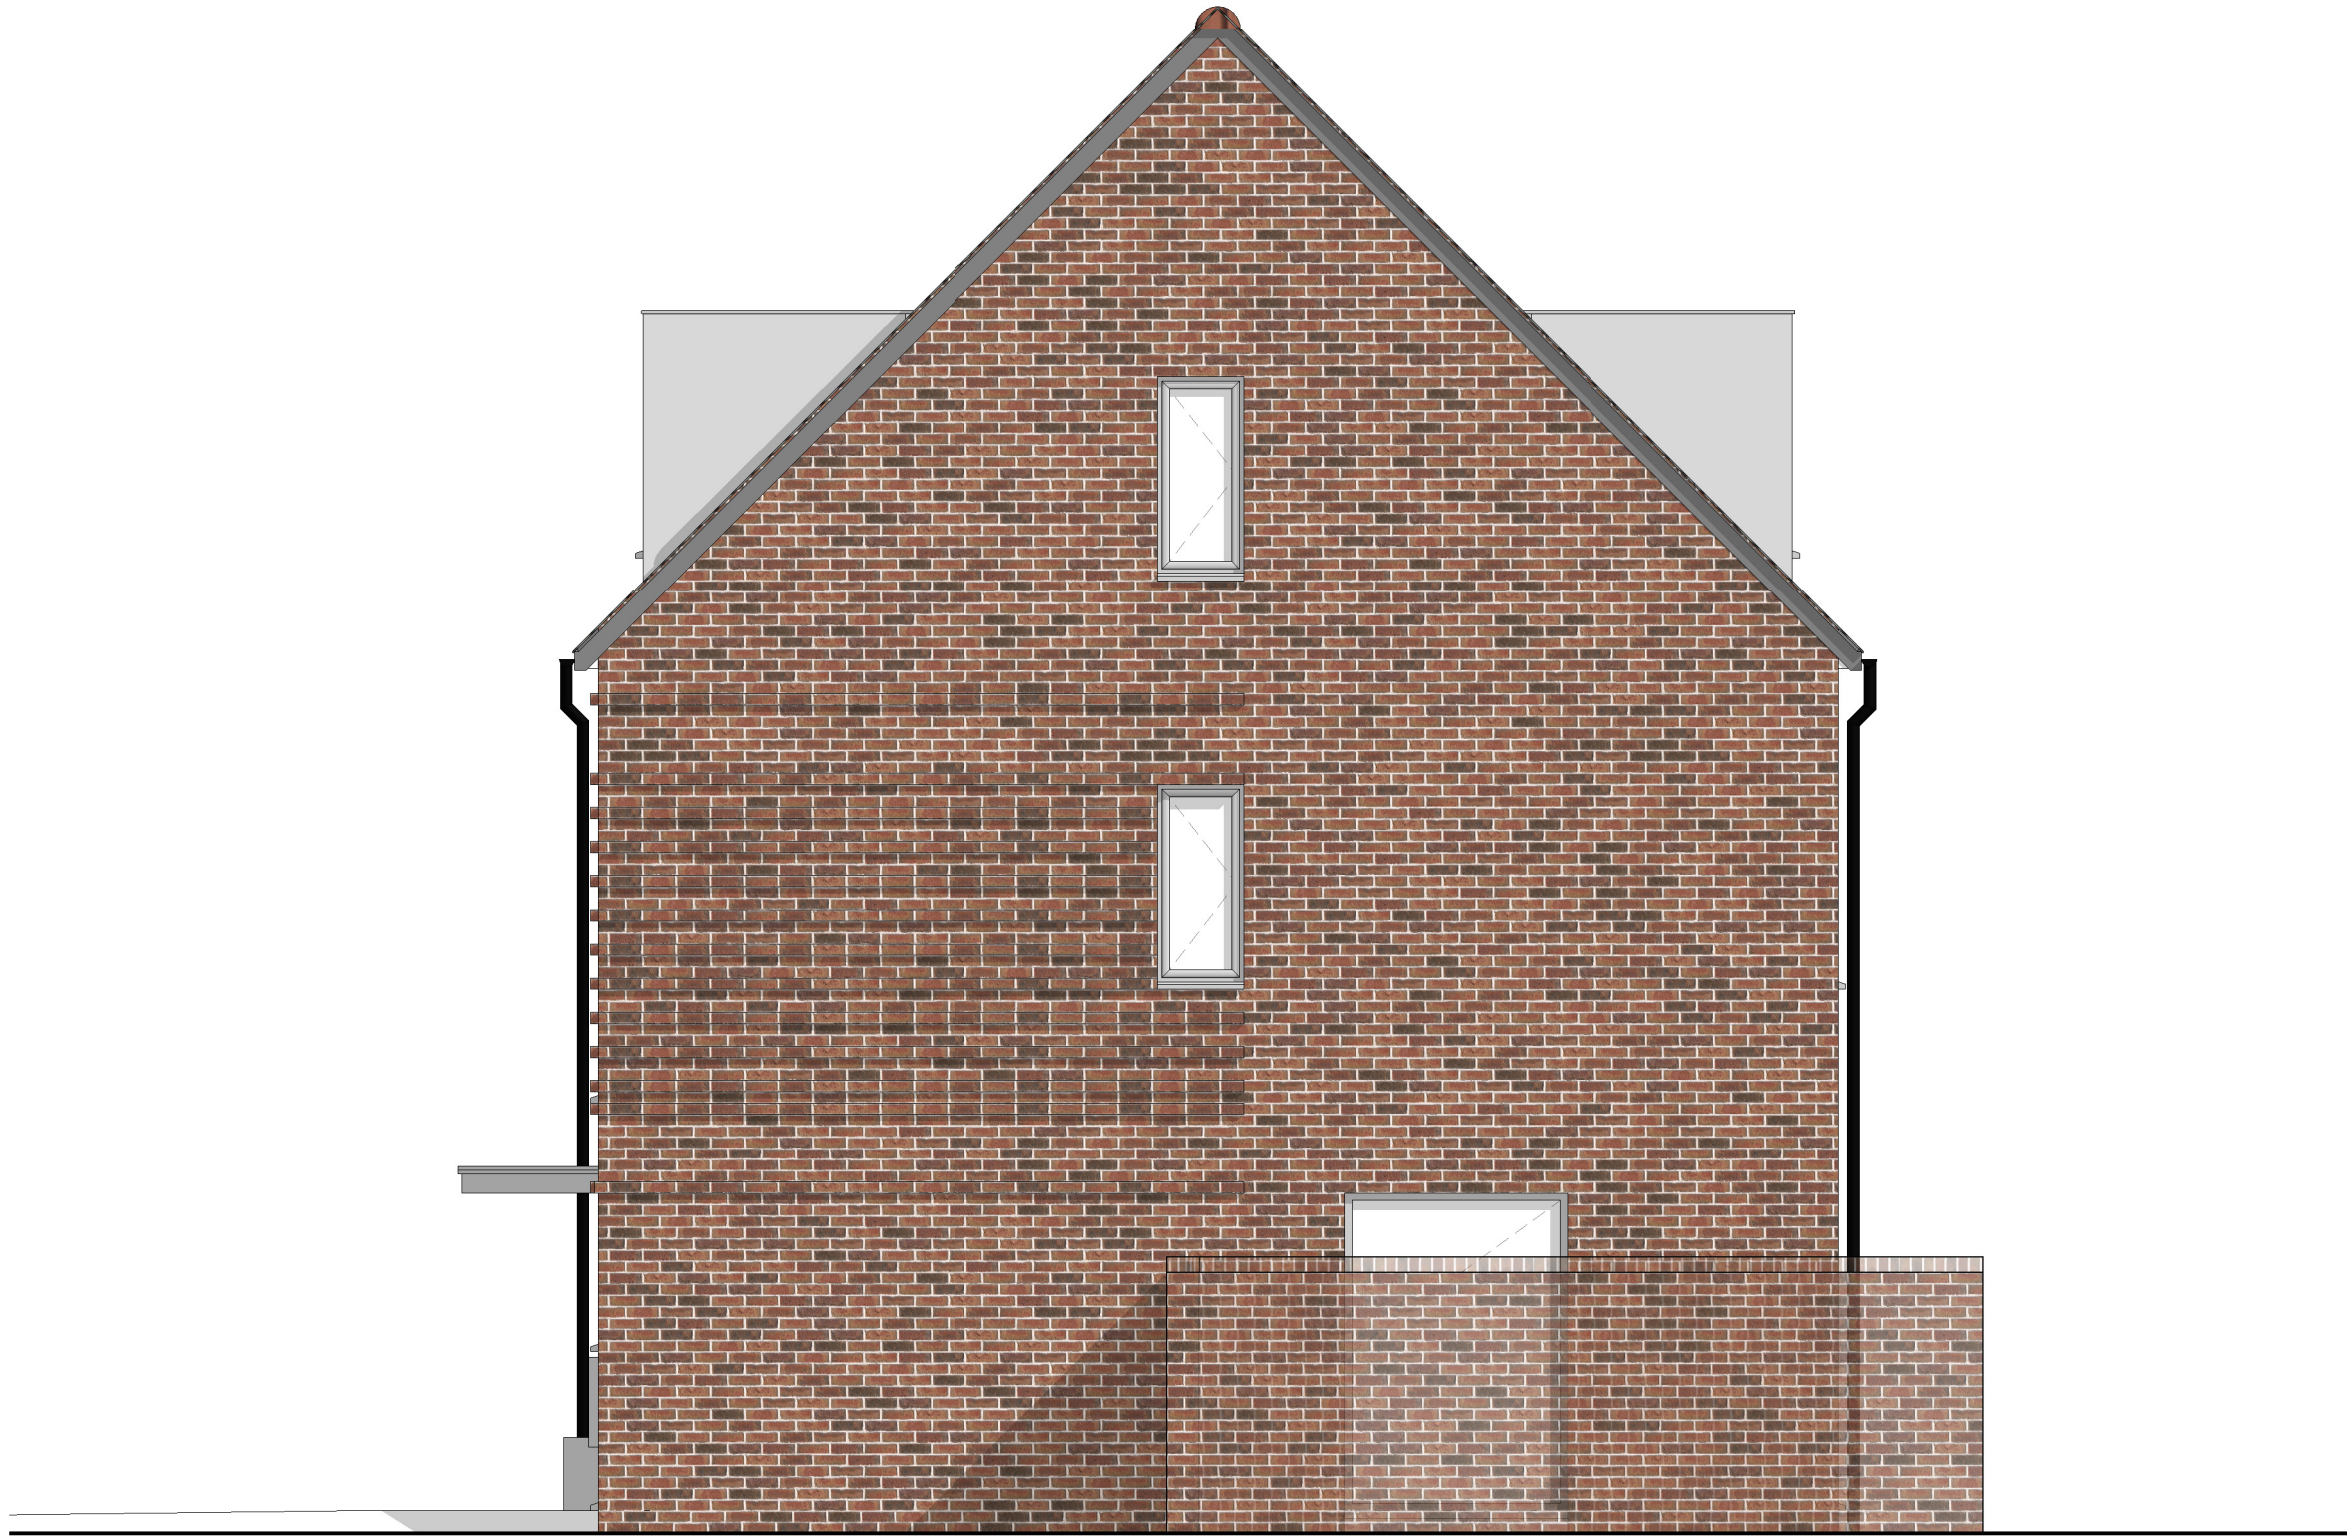

Side Elevation

Notes


1. This drawing is the copyright of MH Architects Ltd
2. Do not scale this drawing except for Local Authority planning purposes
3. All dimensions must be checked on site by the contractor prior to commencement of works

Client Approval

A - Approved
B - Approved with comments
C - Do not use

Rev.	Revision Note/Purpose of Issue	Drw By	Date	Chk By	Date
P01	Rendered Elevations for Planners	AH	02/10/20	PWV	02/10/20

Bricks: FLB First Quality Multi

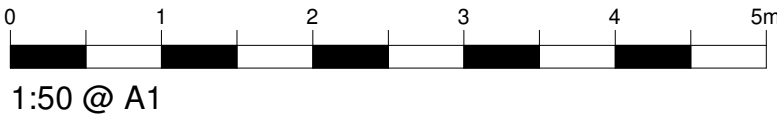

Re-Development
Colt Industrial Estate
Havant
Drew Smith

Drawing Title

Rendered Elevations
Plot 1

Drawn	Date	Checked	Date	Scale @ A1
AH	02/10/20	PWV	02/10/20	1 : 50

Job No.	Pro.	Org.	Zone	Level	Type	Role	No.	Rev.
18-197	CIE	MHA	A	ZZ	DR	A	5K029	P01

Purpose of Issue

FOR INFORMATION

Ground Floor | Bicentennial Building
Southern Gate | Chichester
West Sussex | PO19 8EZ

T: 01243 774748
E: admin@mharchitects.co.uk
www.mharchitects.co.uk

Limited Company
Registered in England No.1994233