



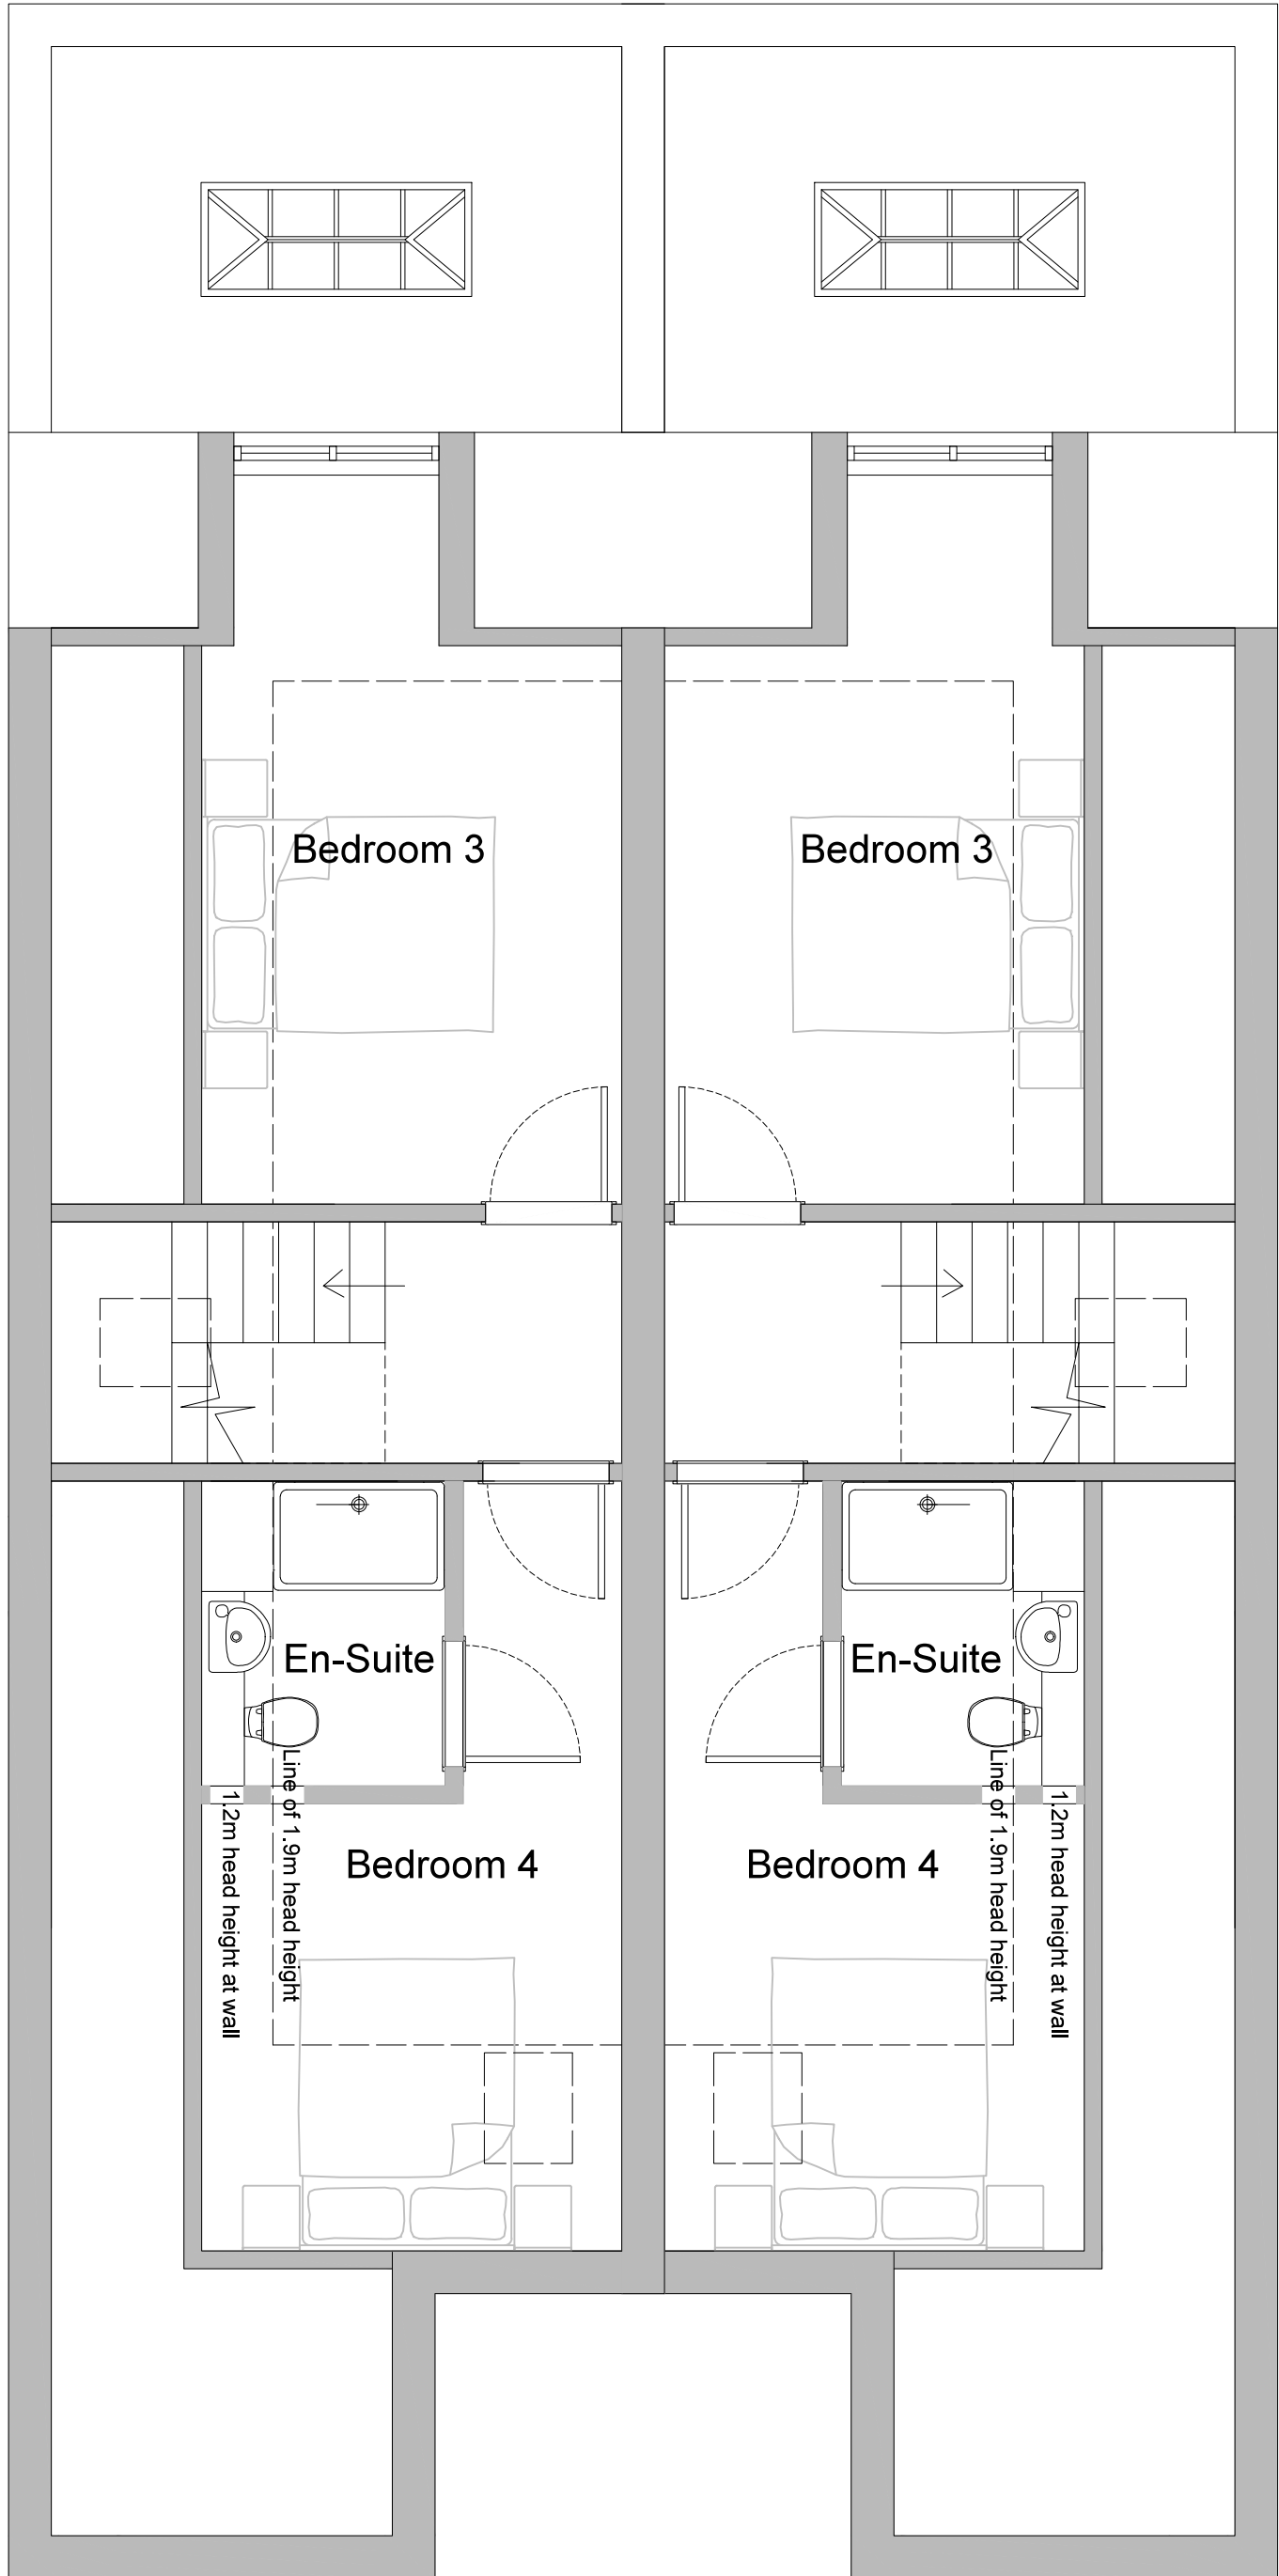


SECOND FLOOR PLAN

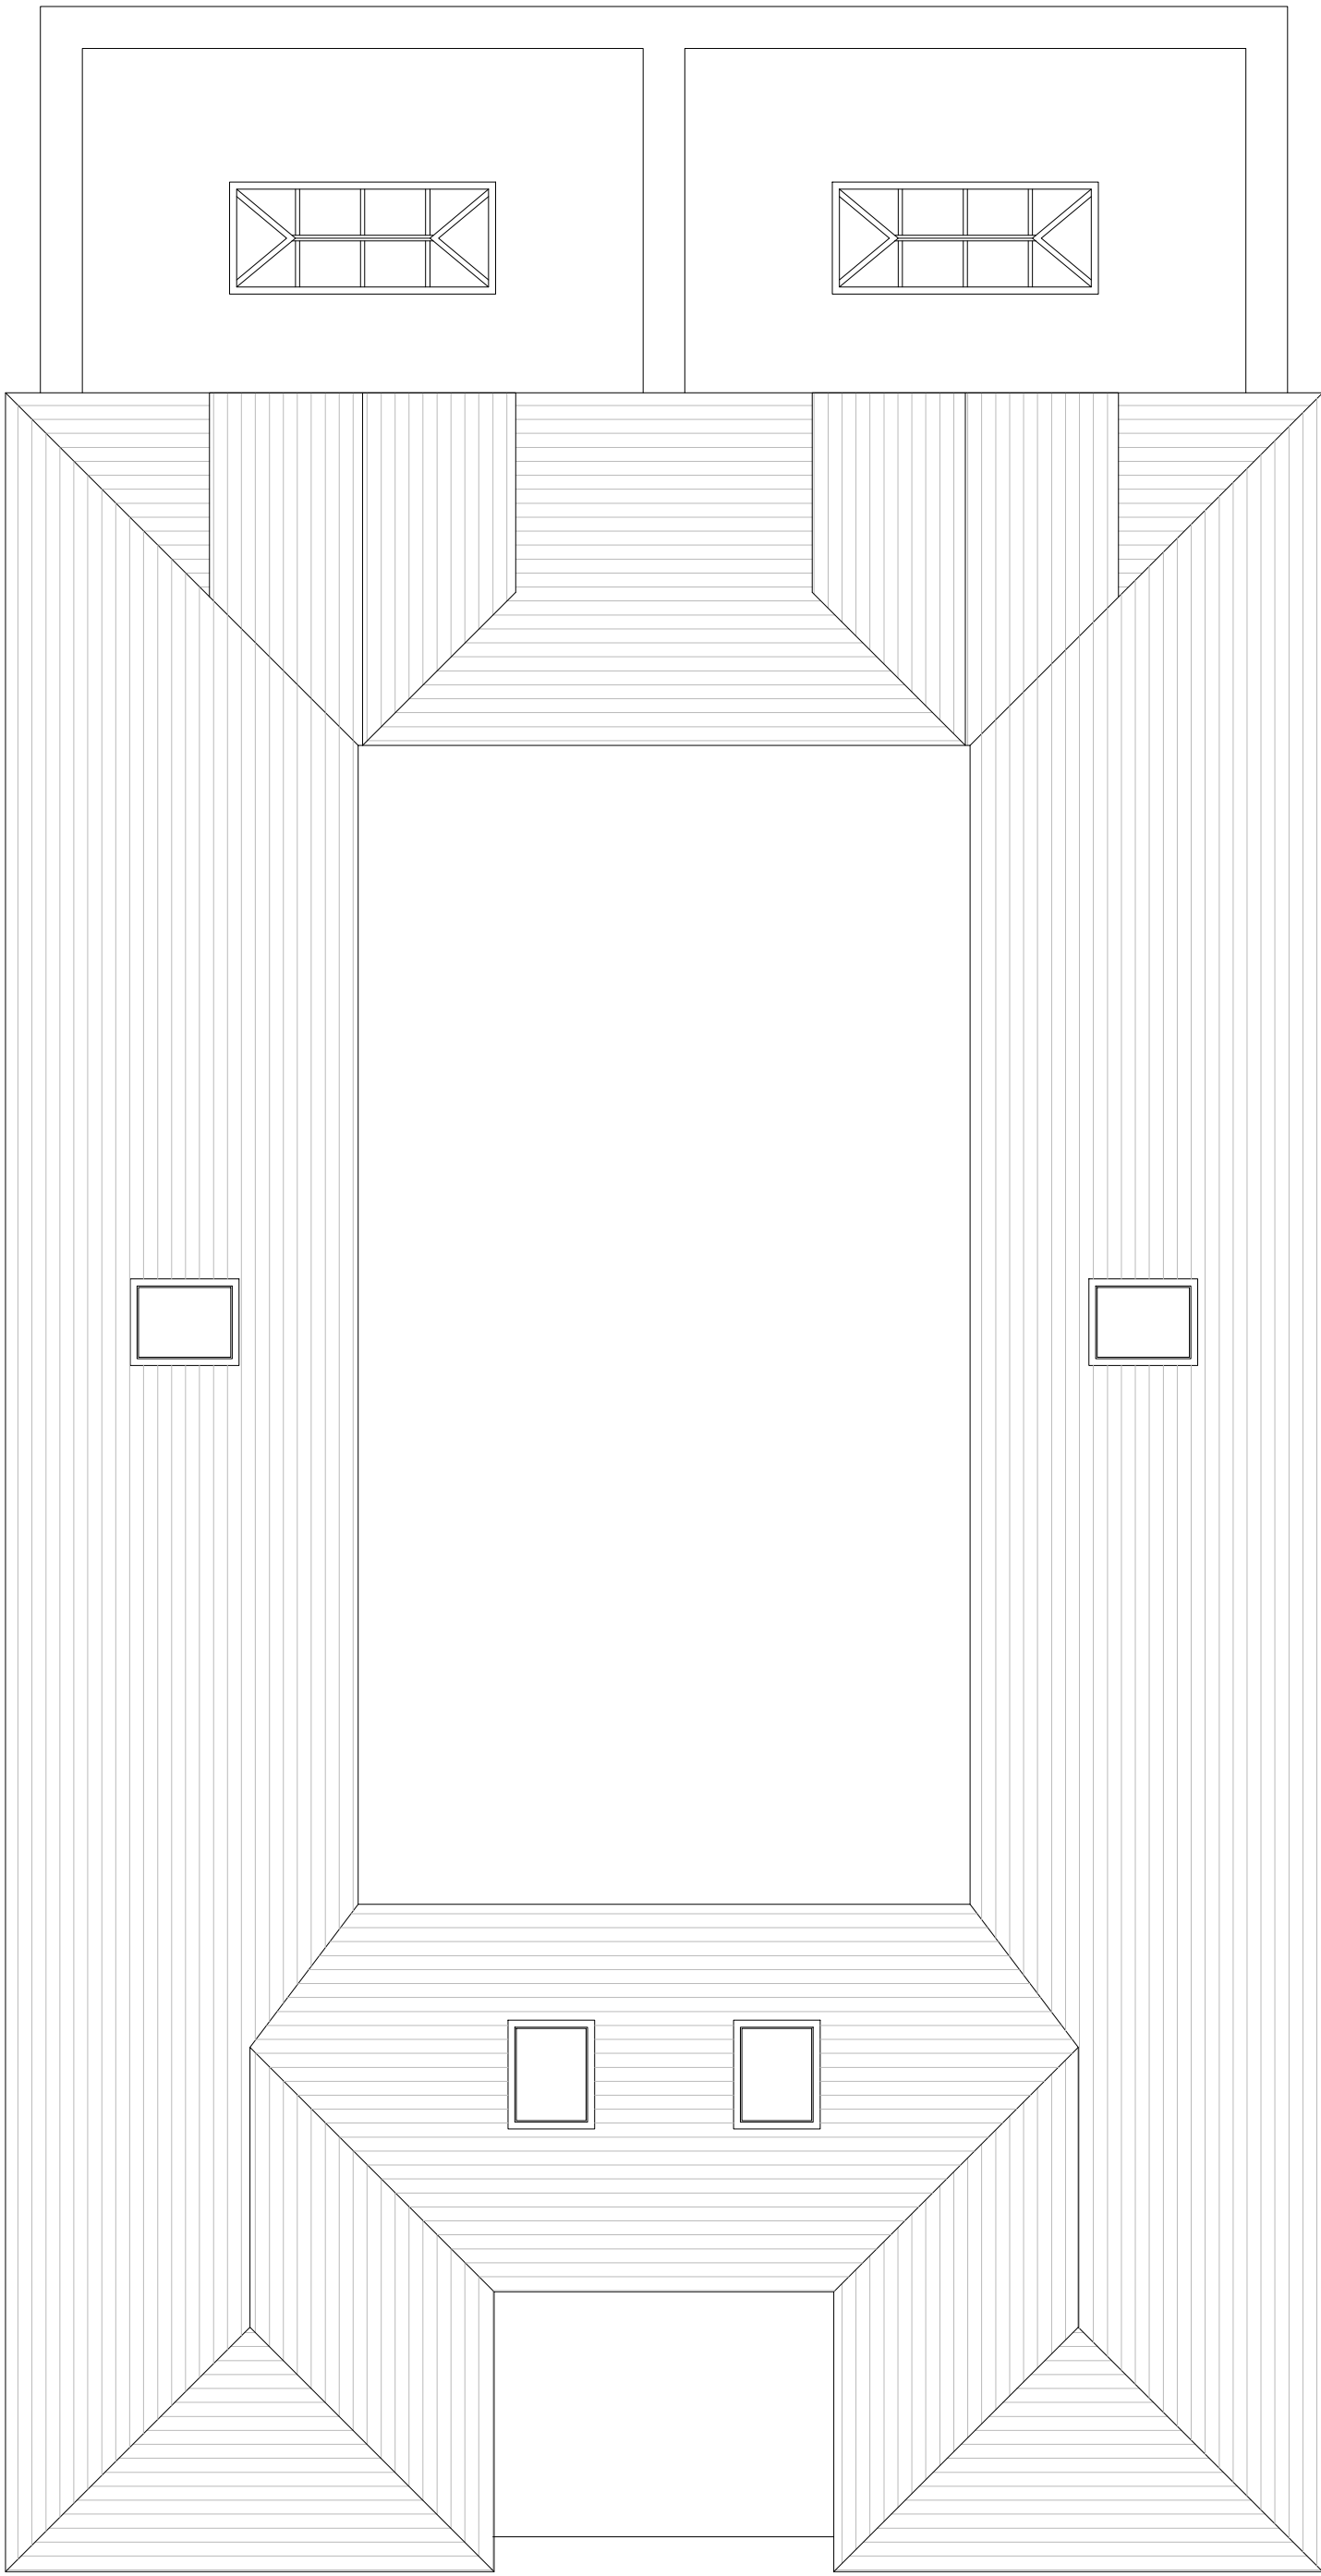

ROOF PLAN

Scale 1:50
0 1000 2000 3000 4000 5000mm

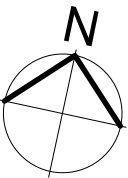

notes:

Adjacent properties and boundaries are shown for illustrative purposes only and have not been surveyed unless otherwise stated.
Do not scale from this drawing except for planning consent purposes.

This drawing is produced as a document for use in this project only and may not be used for any other purpose. The license is granted only to the specific recipient of the drawing directly from Chaplin Farrant Wiltshire Ltd. Chaplin Farrant Wiltshire Ltd accepts no liability for the use of this drawing other than the purpose for which it was intended in connection with this project as recorded on the title block and 'File Status Code' and 'Version'. If also used in digital format, the data within this file may not be used for any purpose other than the information present on the paper copy of the document.

Chaplin Farrant Wiltshire Copyright © 2021. This drawing may not be reproduced in any form without Chaplin Farrant Wiltshire's prior written agreement.

REV	DATE	DESCRIPTION	DRAWN	CHECKED

Revisions



Architects Designers Visualisers

Chaplin Farrant
Wiltshire Limited

Bark Chambers
69 High Street
Wiltshire
Salisbury
SP2 8JH

Tel: 01962 862234
Fax: 01962 840506
email: studio@cfw-architects.com
www.cfw-architects.com

Also at:
Norwich
London

This drawing is copyright of the
Architects and shall not be
reproduced without their
permission.

Check all dimensions and report
any errors or omissions.

PLANNING

Gary Thew
Local

21 Park Avenue, Waterlooville

Proposed Plans

J20051w
Project Ref

AP111
Project Ref

02/02/2021
Date

AB MW
Architects