

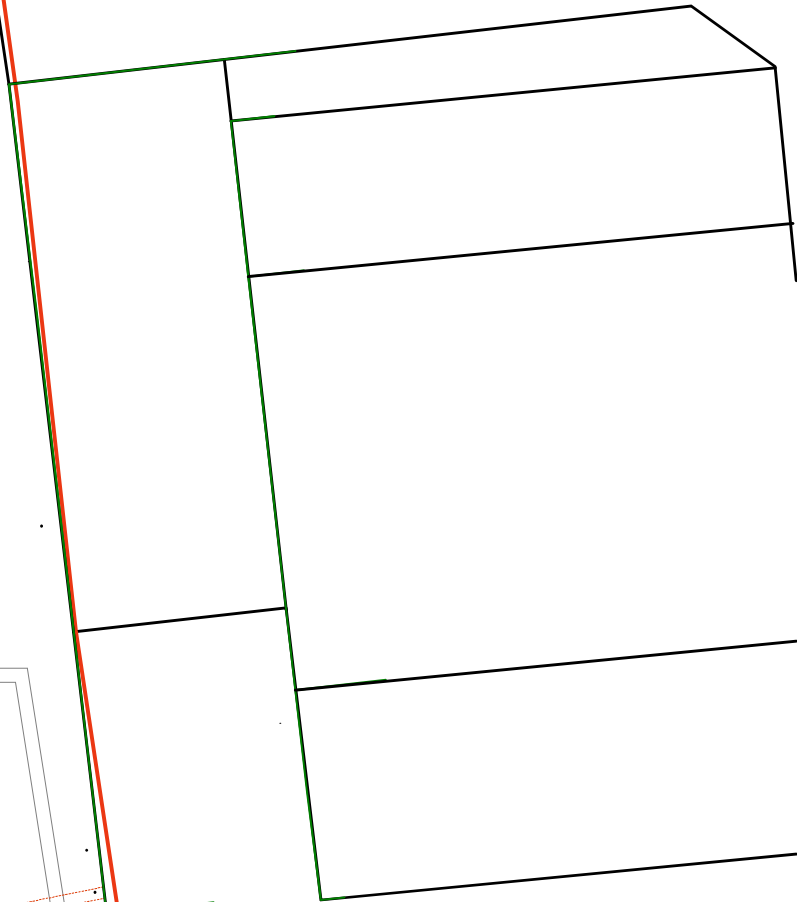


Proposed Second Floor Plan

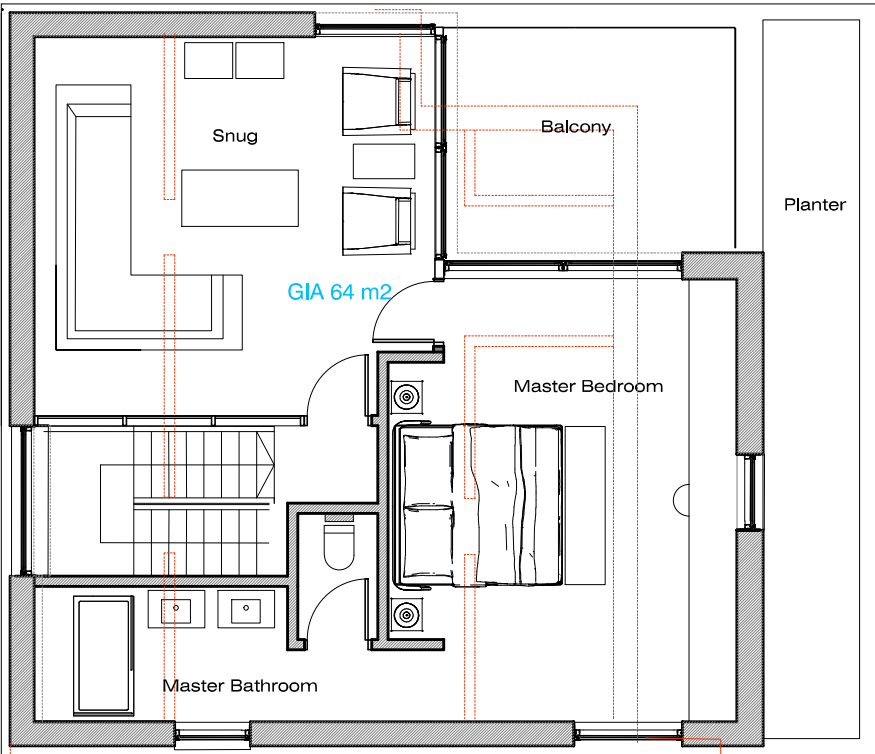

Scale Bar 1:100 @ A3
0 0.5 1 2 3 4m

PLANNING

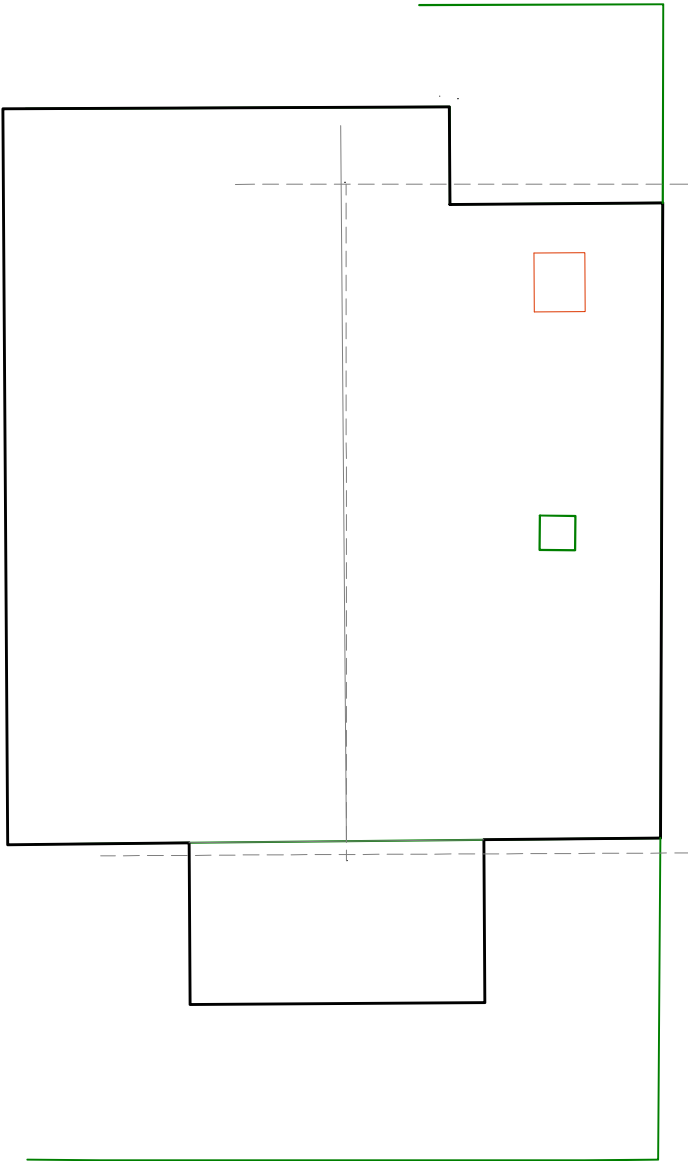

Rev A: 23/01/2023 Removed
door from terrace to garage roof



CLIENT:

PROJECT:
54 Bracklesham Road
TITLE: Proposed Second Floor
Plan
DRAWING NUMBER : 103 P2F.a
Scale : 1:100 @ A3
DATE: 20 October 2022
DRAWN BY: AS APPROVED BY: RS

194 Southwood Road, Hayling Island,
Hampshire, PO11 9QL
07887933281
rob@rs-architecture.co.uk
www.rs-architecture.co.uk